
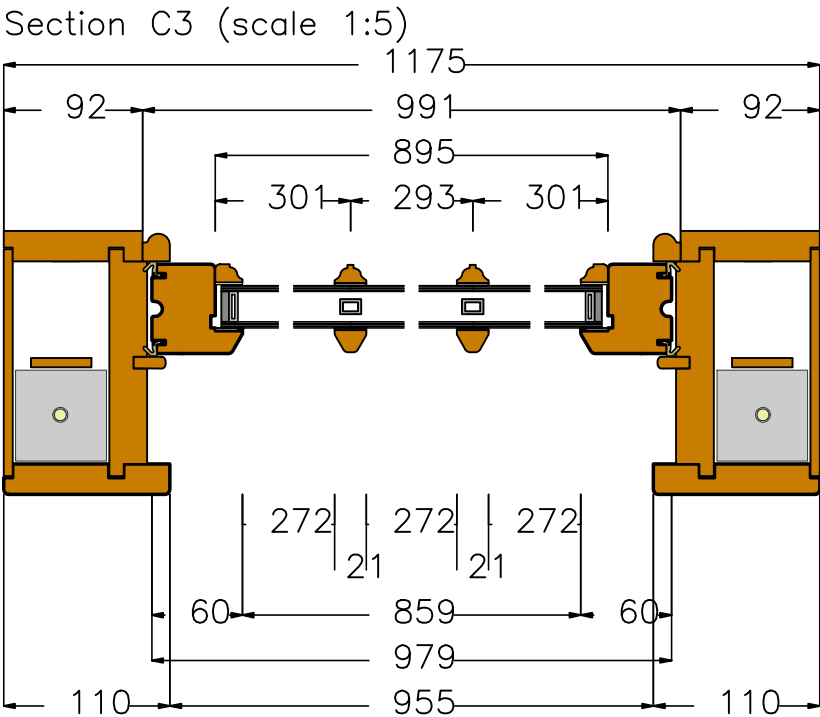
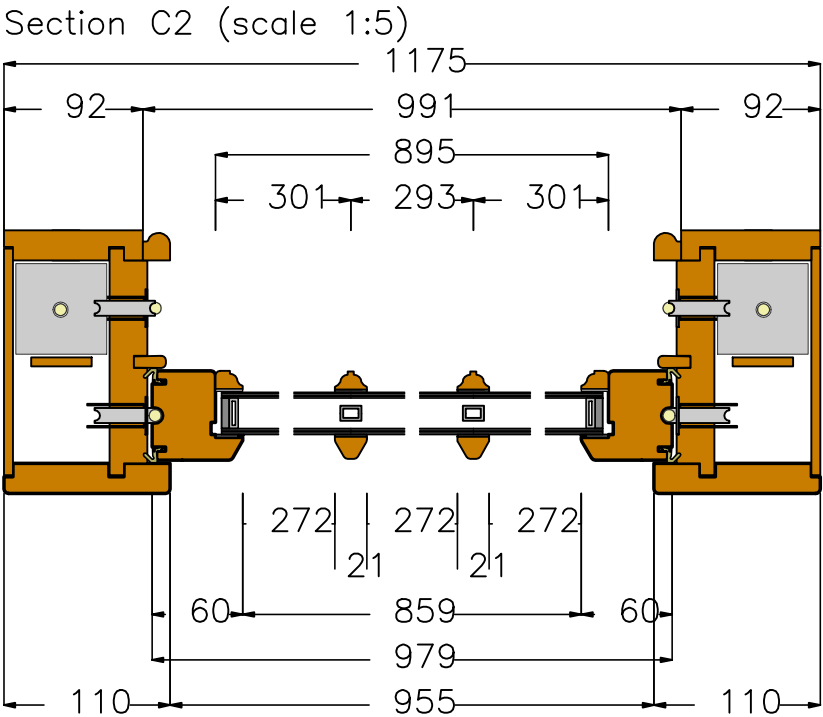
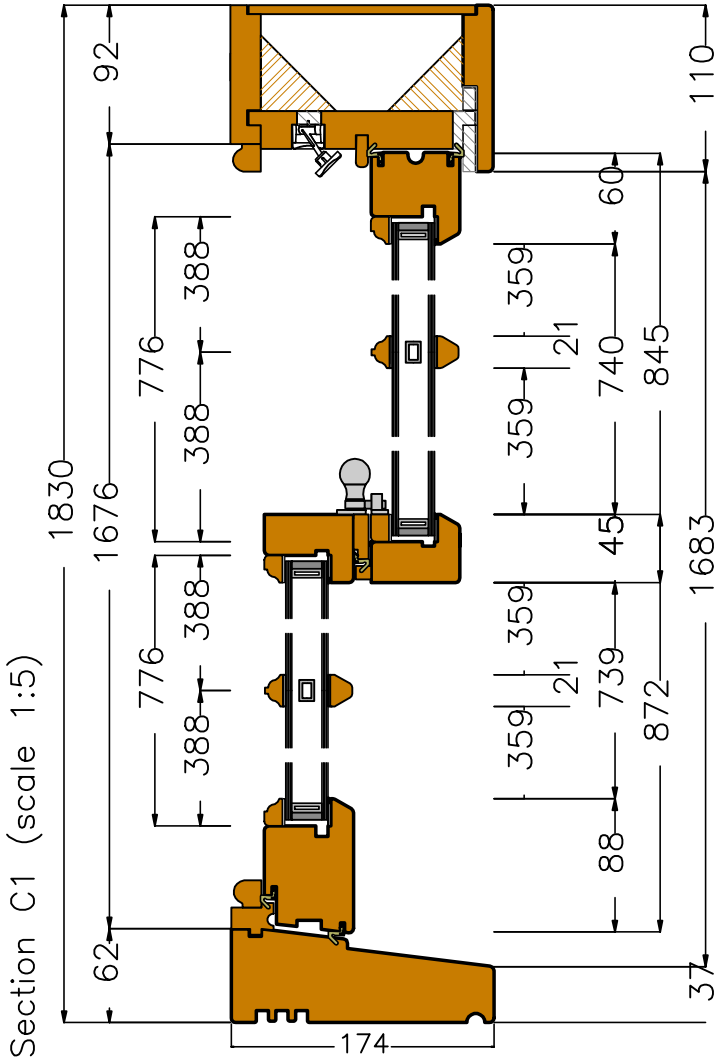


View from outside (scale 1:10)

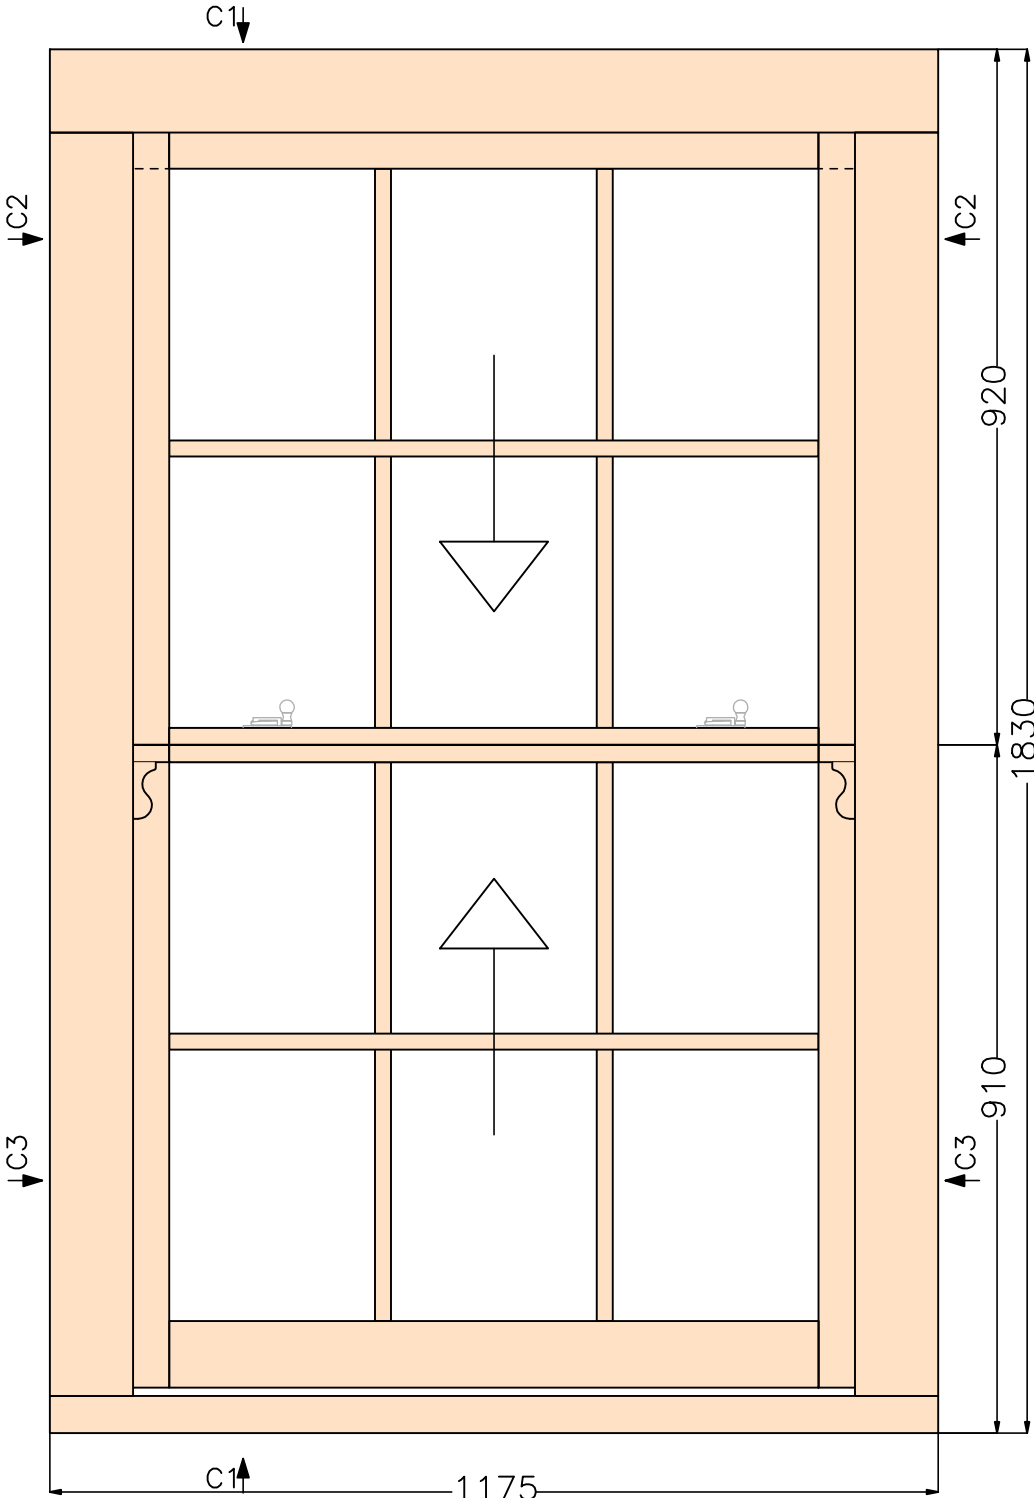

Comments

Customer: Duncan Wright,
Timber Windows (UK) Ltd
Sample drawing project for
Timber Windows
Ref: Danny's bedroom, master
bedroom, landing

F/Sashes	
F/Ironmo	
Glaze	
P/O/B	

Revisions

Project – WILDE

Drawing No 3

Scale As shown on A3

Drawn by Victoria Polydore

Date 14.06.2024

**GEORGE
BARNSDALE**

Est. 1884

High Street, Donington, Spalding, Lincs, PE11 4TA
01775 82300
www.georgebarnsdale.co.uk

Structural
opening/Brickwork

Rebate

Sash

Supplementary
Dimensions

Dimensions refer to manufacturing sizes; ironmongery shown is only indicative to actual location