




100

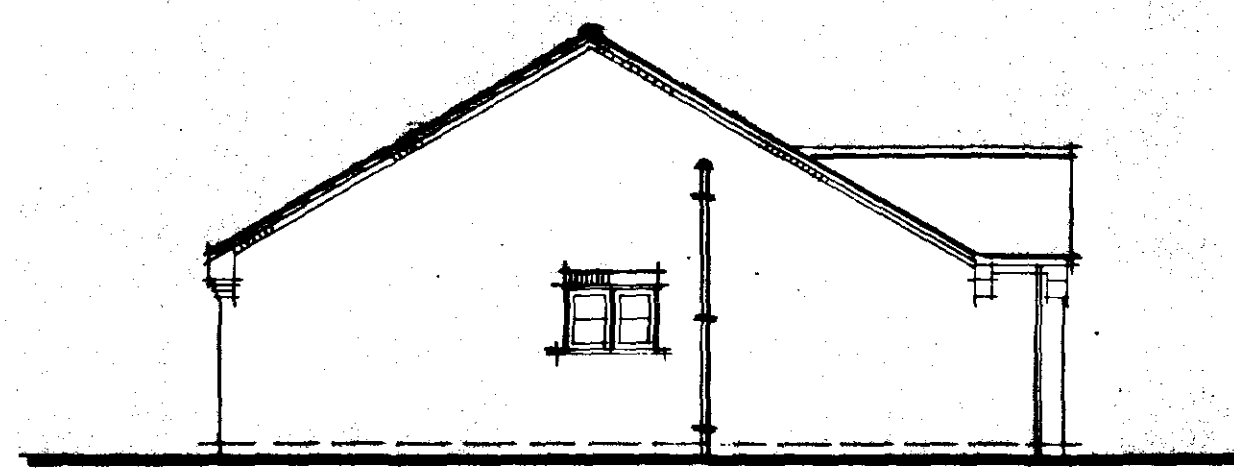


S I D E

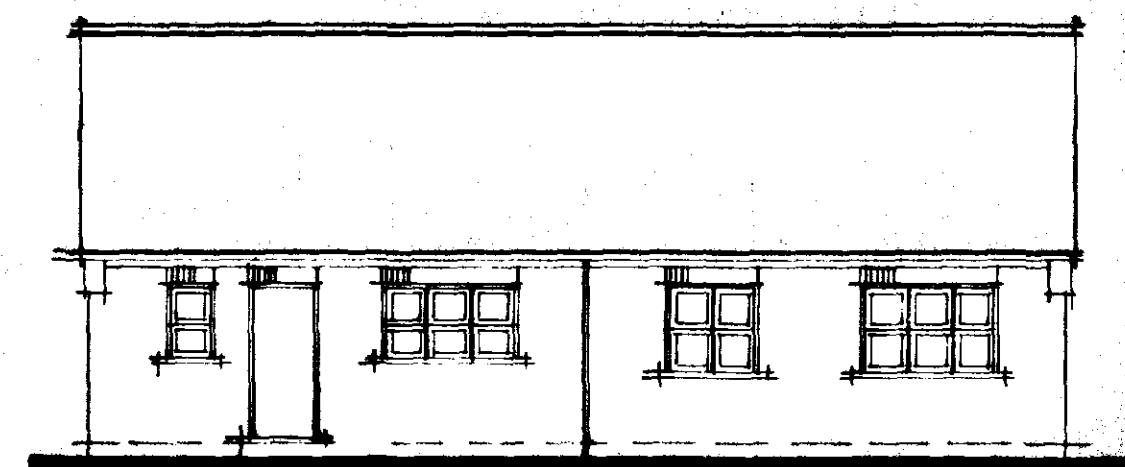

R E A R

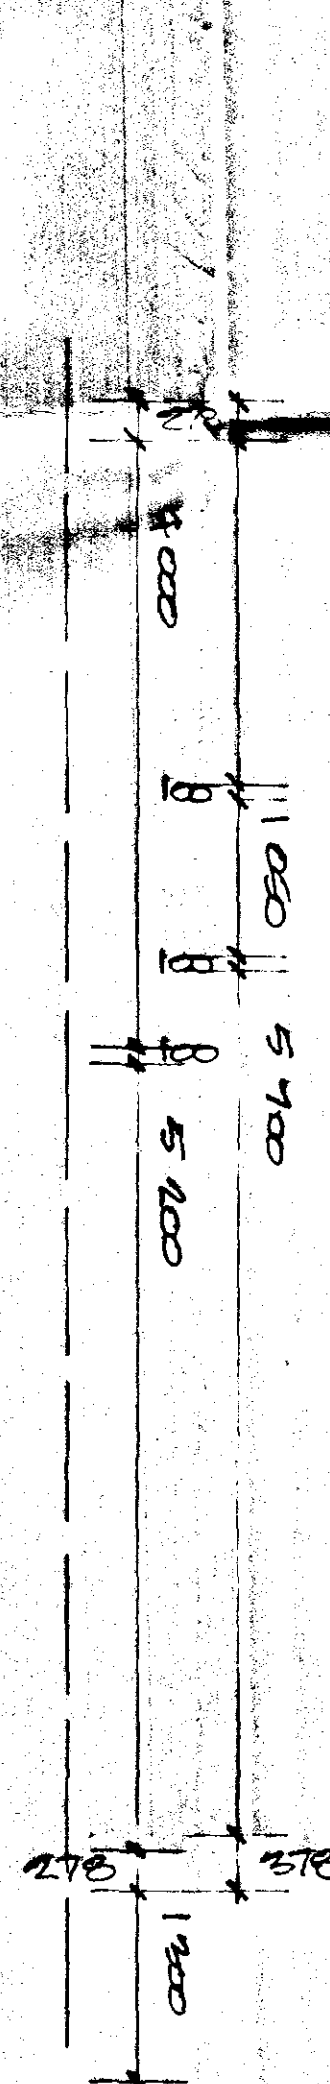

SECTION

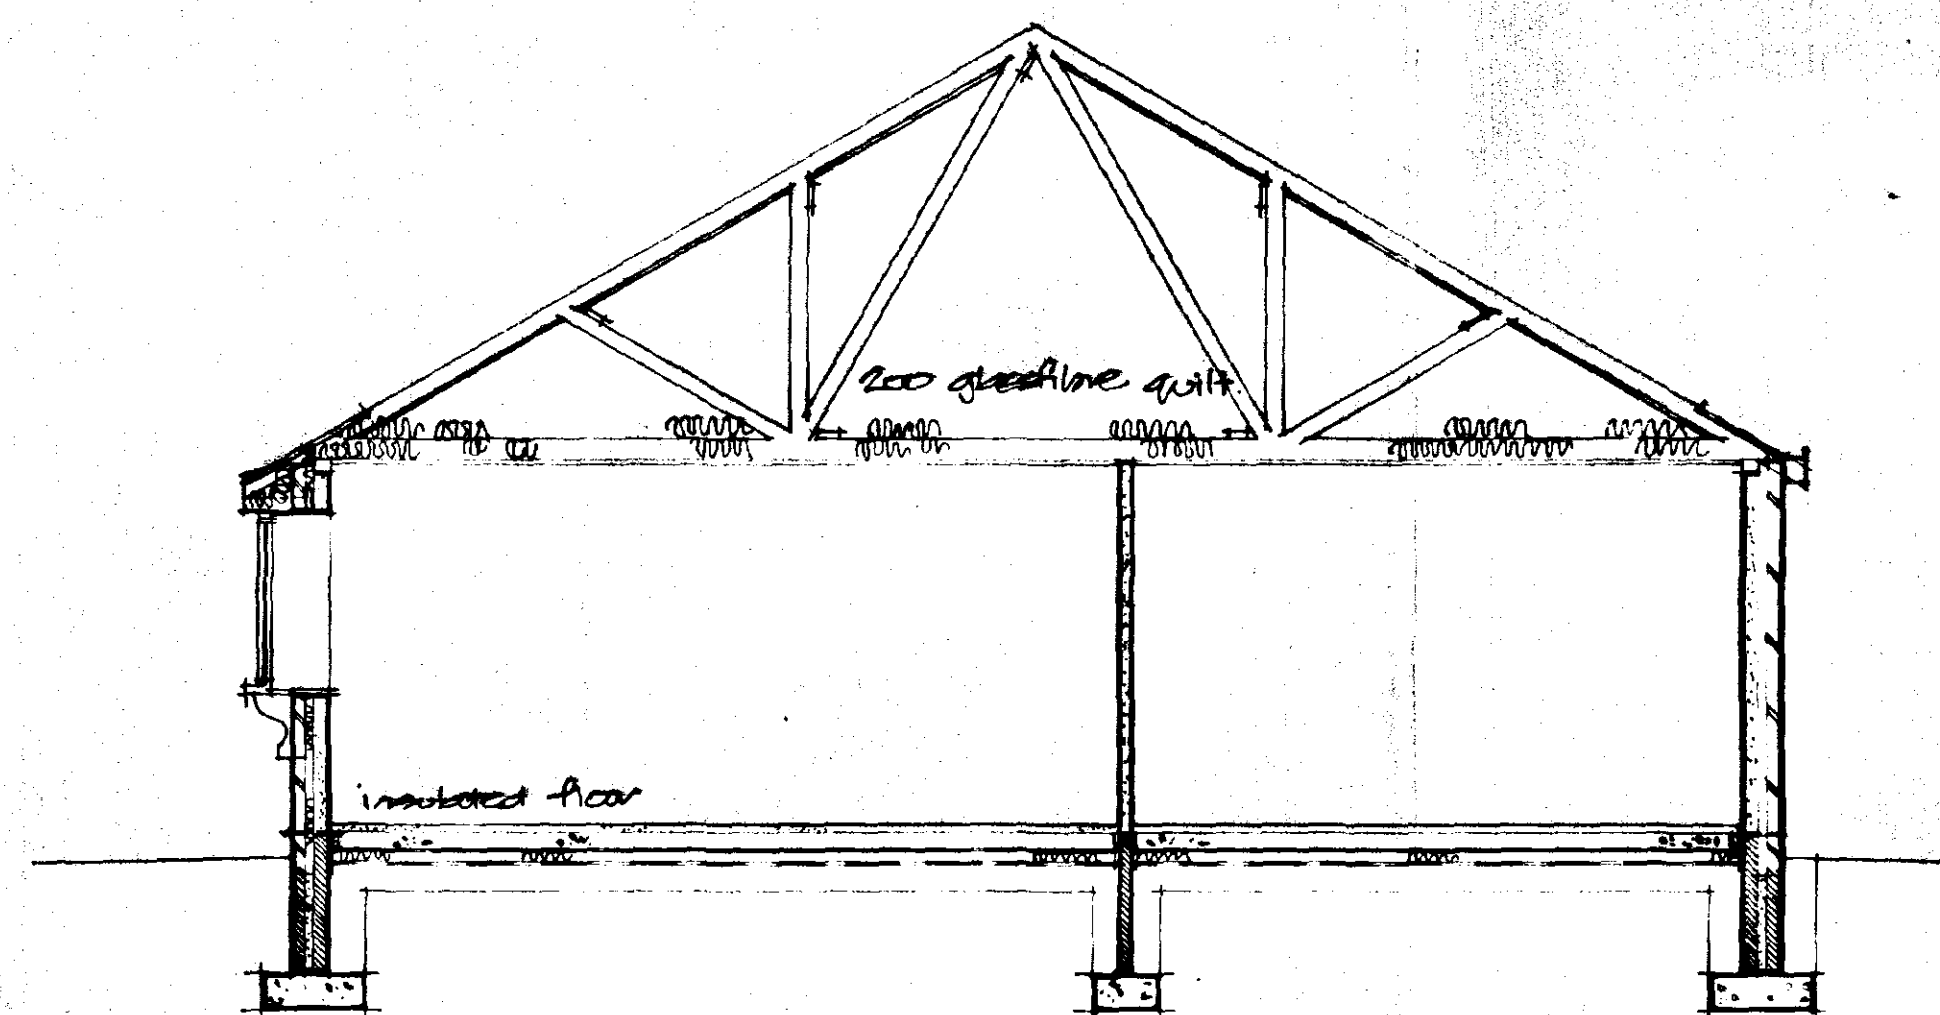

SOUTH HOLLAND DC
HOUSING & PLANNING
4 MAY 2000
Ref: 0554/00

THE BUILDING SHALL BE CHECKED AND VERIFIED FOR DIMENSIONS, LEVELS, ETC ON SITE BEFORE COMMENCING ANY WORK.

THIS DRAWING IS THE COPYRIGHT OF L. A. BUILDING DESIGN AND MAY NOT BE COPIED OR REPRODUCED IN ANY WAY WITHOUT EXPRESS CONSENT

L. A. Building Design
Architectural and Surveying Practice

55 Mannam Boulevard
Spalding
Lincolnshire
PE11 1LB

Telephone/Fax Spaulding (01775) 711437

Peter S Lithgow MCIOS MBAT
Member of the Chartered Institute of Building and
Member of the British Institute of Architectural Technologists

PROJECT

**PROPOSED THREE BEDROOM BUNGALOW
WITH INTEGRAL GARAGE
TYPE DESIGN**

W. J. YOULD

PLAN SECTION AND ELEVATIONS

1950, 1/100

MAY 2000

770



Page 170

B L O C K P L A N

1	<i>Betula pendula</i>	1.8m feathered rootballed
2	<i>Acer campestre</i>	1.8m feathered rootballed
3	<i>Sorbus aucuparia</i>	1.8m feathered rootballed

HEDGEROW PLANTING

Hedge to be grown to maximum 900mm height and kept trimmed to that height

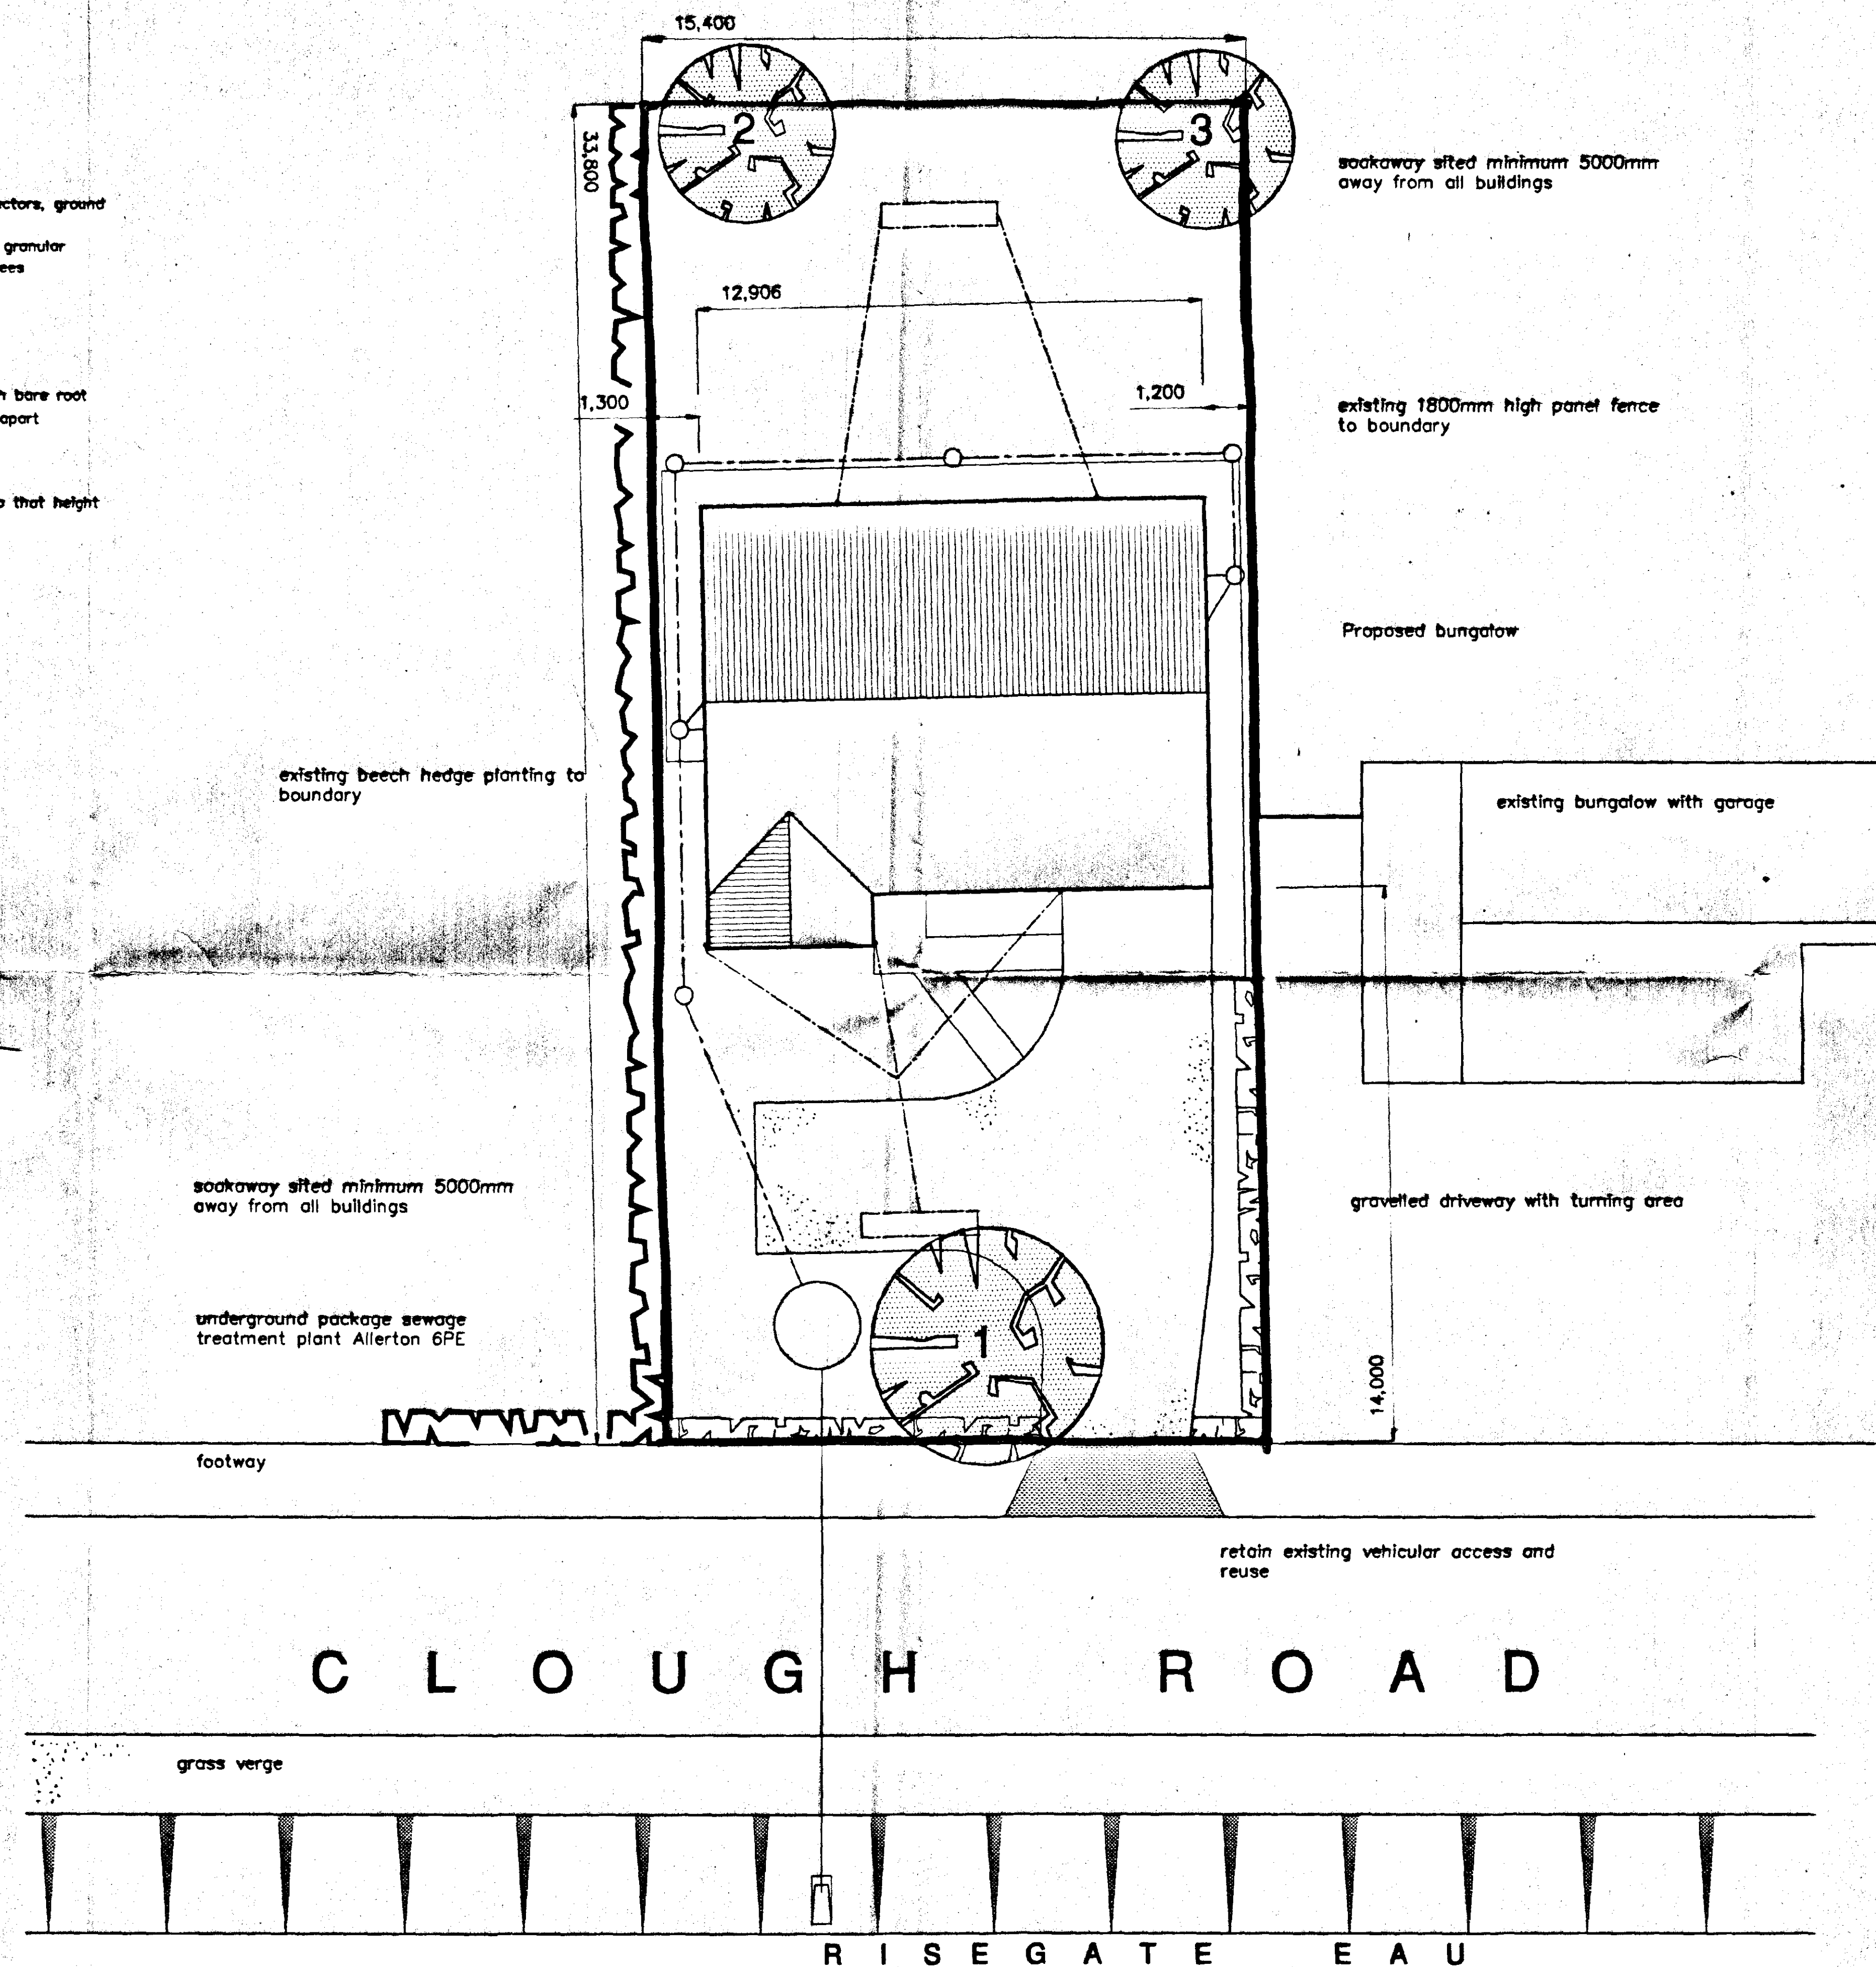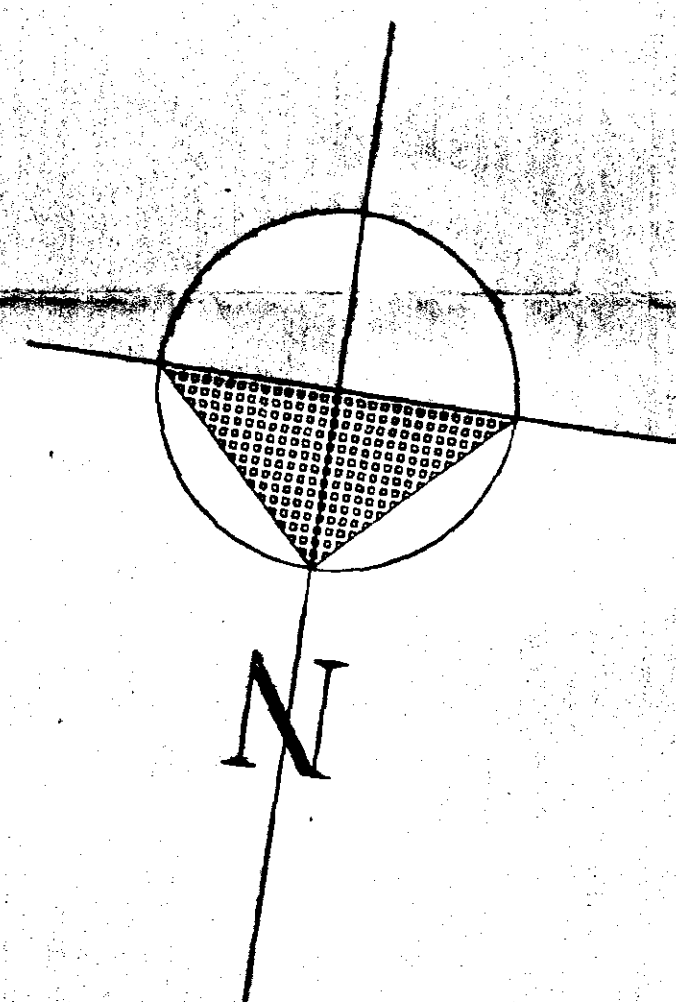

outfall to package sewage treatment
plant proprietary GRP headwall unit
to IDB approval recessed into bank
side

L. A. Building Design

Architectural and Surveying Practice
55 Hannam Boulevard
Spalding
Lincolnshire PE11 1LB
Telephone/Fax: Spalding (01773) 711437

Peter S Lithgow MDOB MBAT

Member of the Chartered Institute of Building and
Member of the British Institute of Architectural Technologists

Proposed Residential Development on
Building Plot at
Clough Road
Gosberton Risegate
Spalding
Lincolnshire

SOUTH HOLLAND DC
HOUSING & PLANNING
E-4 MAY 2000
Ref: 0554/00

M. Youd

Block Plan

April 2000

Peter S Lithgow

20/04

102