

M.D. FOULKES


Job N° [illegible]
Scale 1:20 1:5


DETERMINED PLAN

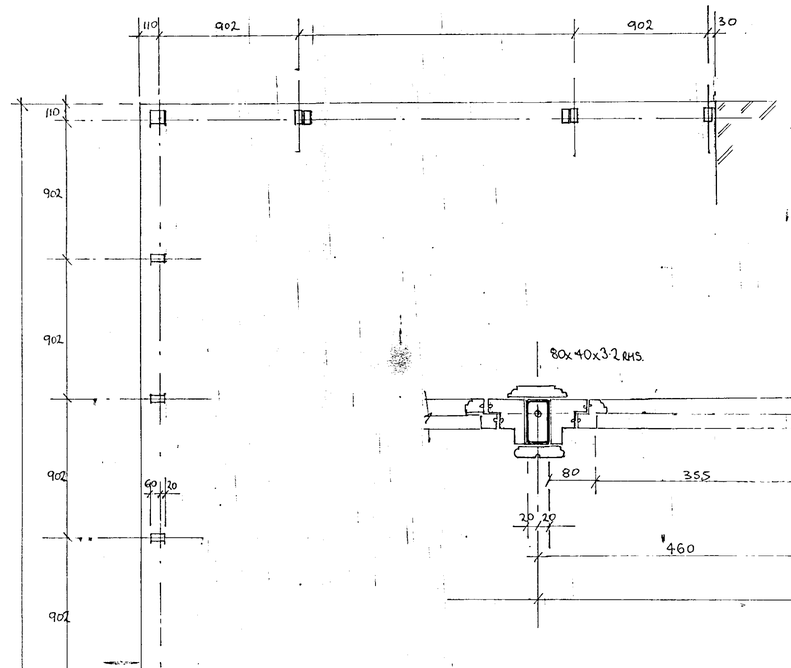


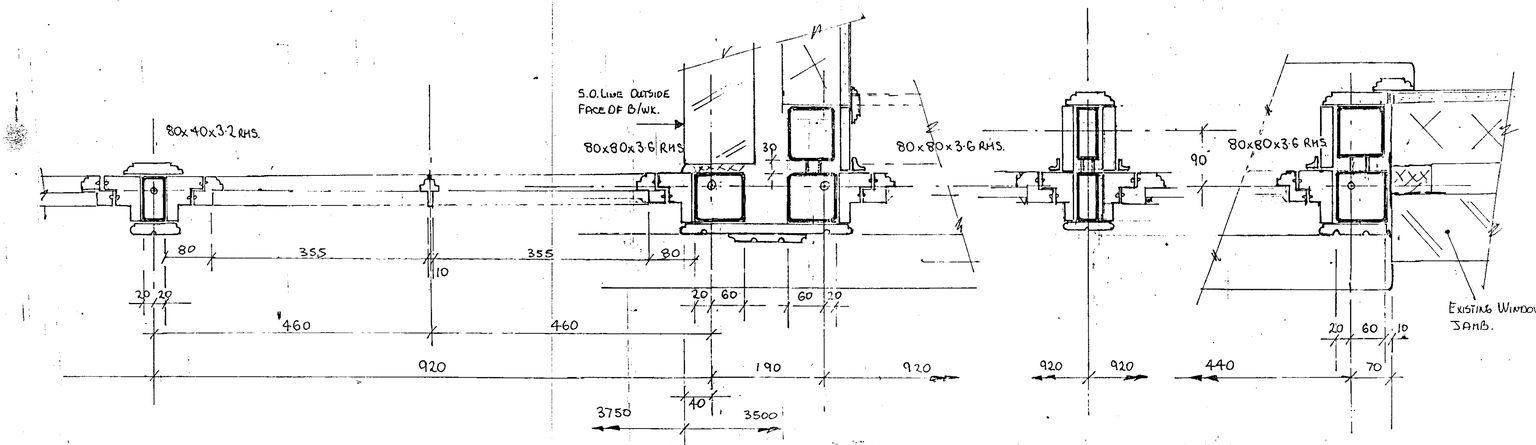

extend window section.

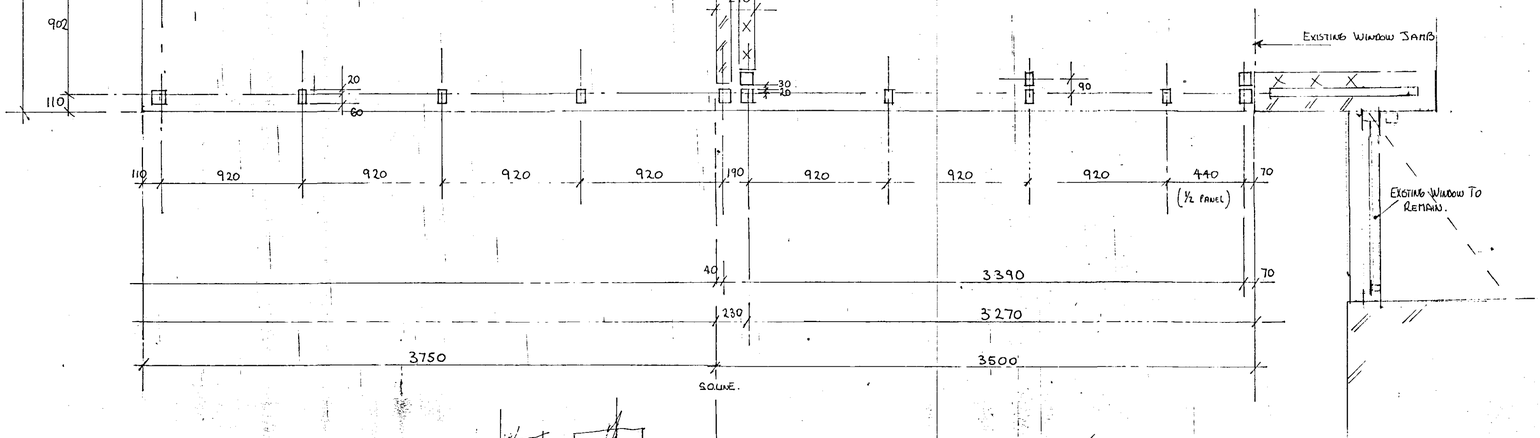

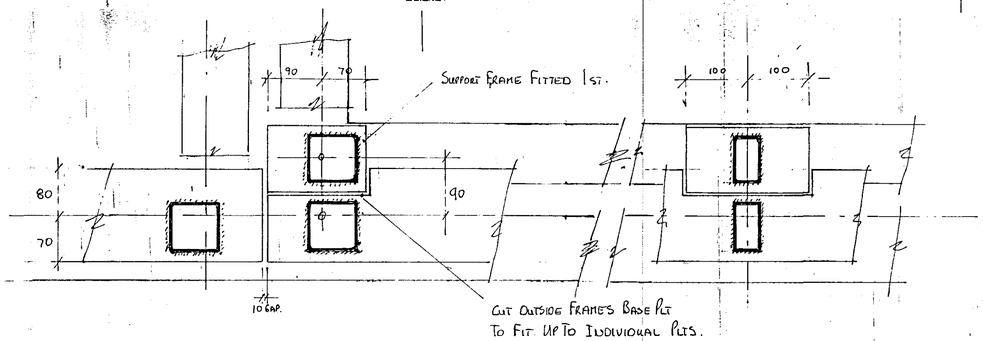

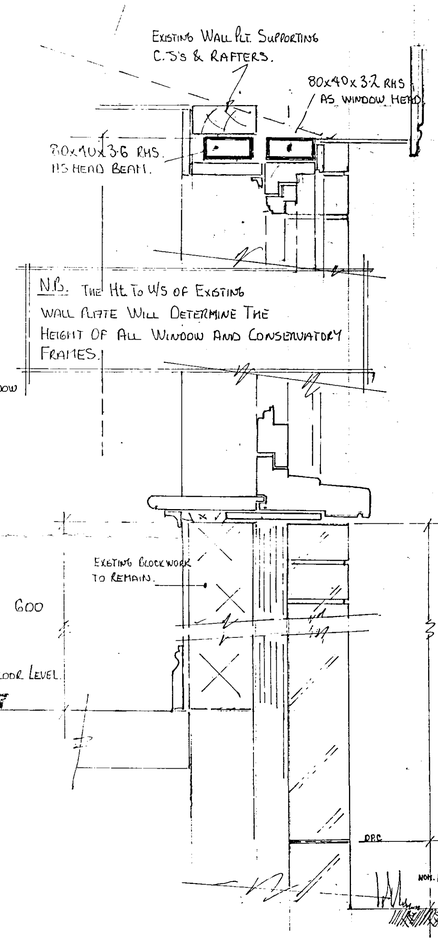

AMENDED PLAN
Ref. A1

31 MAY 2007
0556/07