
FOSSILS FARM NOLATION PLAN.
NORTHGATE GOSBERTON. PE11 4LJ

OWNER. MR. C. WHITWELL
THE LAND OUTLINED IN RED

THIS PLAN DETAILS EXISTING BUILDING AND PROPOSED BARN EXTENSION, NEW POLE BARN AND H&SAFETY MOBILE WELFARE UNIT

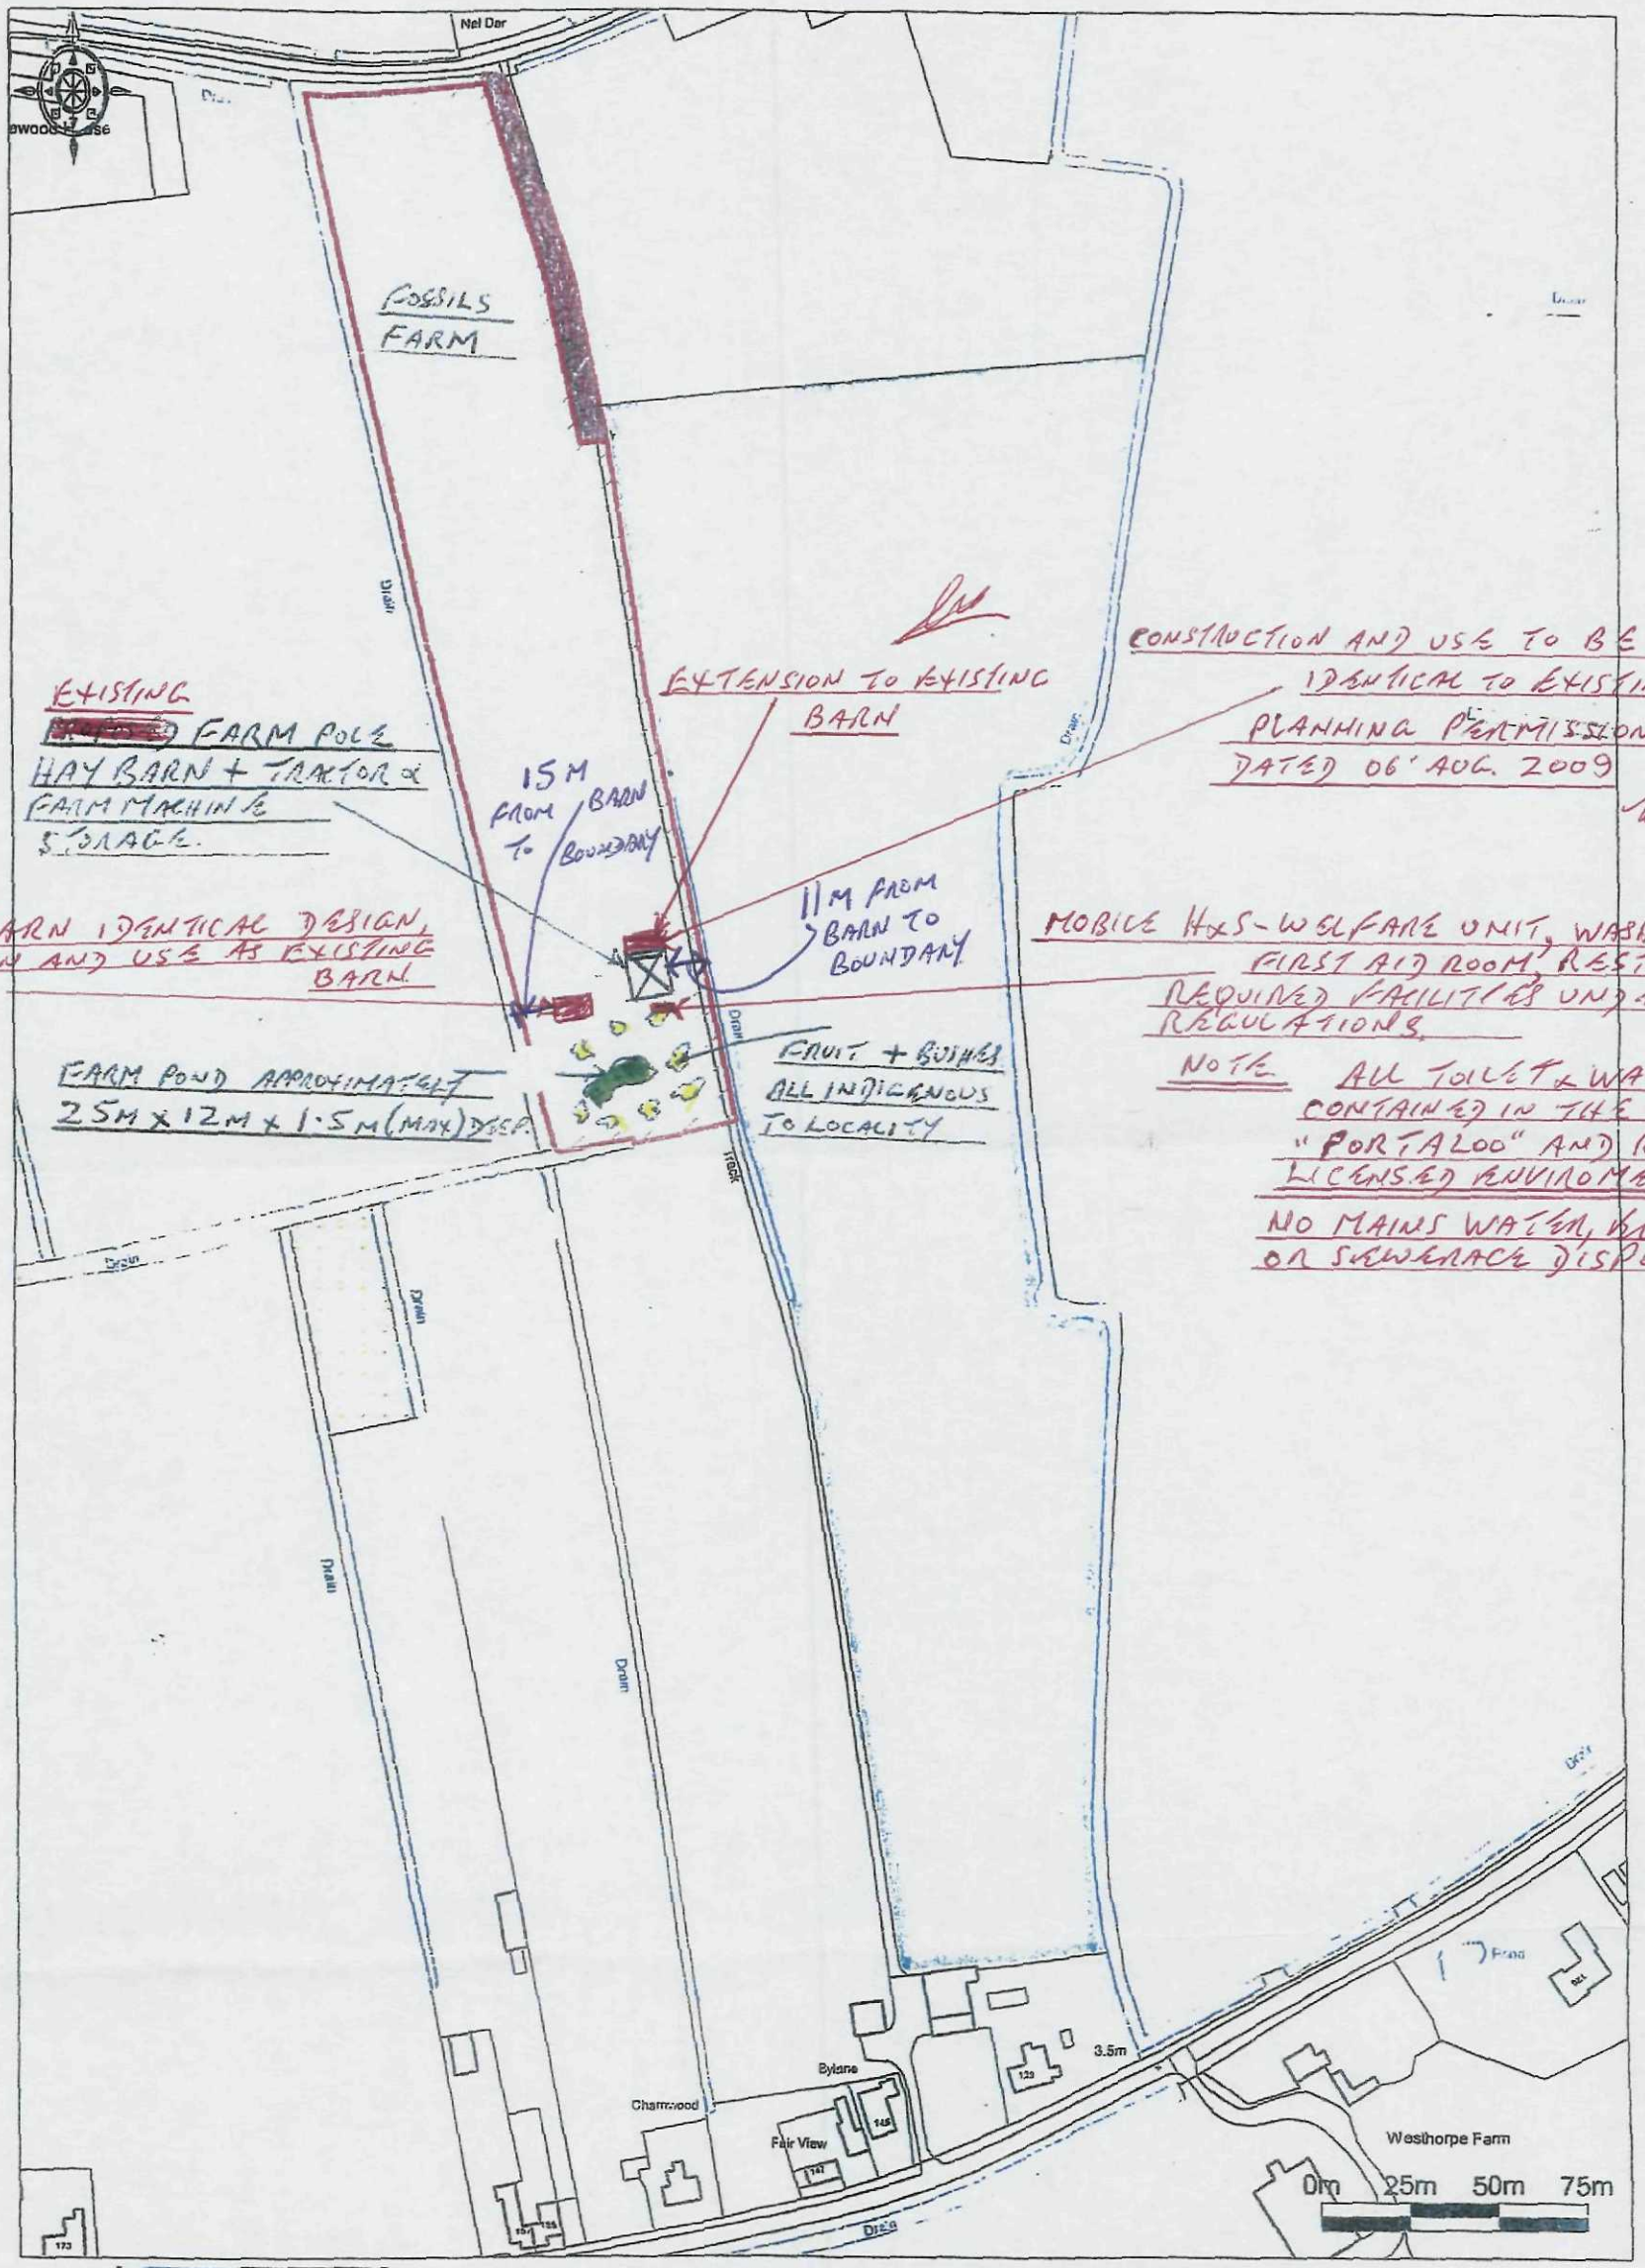

EXISTING FARM POLE HAY BARN + TRACTOR & FARM MACHINE STORAGE.

15M FROM BARN TO BOUNDARY

EXTENSION TO EXISTING BARN

11M FROM BARN TO BOUNDARY

CONSTRUCTION AND USE TO BE IDENTICAL TO EXISTING BARN PLANNING PERMISSION REF H08-0546-0[illegible] DATED 06' AUG. 2009

PROPOSED BARN IDENTICAL DESIGN, CONSTRUCTION AND USE AS EXISTING BARN

MOBILE H&S-WELFARE UNIT, WASHING/CLOTHES DRYI[illegible] FIRST AID ROOM, REST ROOM (SMALL CANTE[illegible] REQUIRED FACILITIES UNDER H&SAFETY REGULATIONS.

NOTE ALL TOILET & WATER IS CONTAINED IN THE MOBILE "PORTALOO" AND REMOVED BY LICENSED ENVIROMENT TANKER

NO MAINS WATER, ELECTRICITY OR SEWERAGE DISPOSAL ON SITE.

FARM POND APPROXIMATELY 25M X 12M X 1.5M (MAX) DEEP.

FRUIT + BUSHES ALL INDIGENOUS TO LOCALITY

© Crown Copyright 2009. All rights reserved. Licence number 100020449. Plotted Scale - 1:3000

DRAWING/PLAN 01
FIELD PLAN + FARM POND POLE BARN LOCATION