S. Thampson,
5 BARBERS DROVE
SOUTH.
CROWLAND.
PETERBOROUGH.

H08-0560-16

25th JUNE 2016.

Dear Tracey

Thankyou for the email on Fri 24th June. 16. Sorry I didnt put the Leylandi hedge on the plan.

The Leylandi hedge on the West boundary is going to be removed before any building work starts.


the self grown trees and bushes on the outside of the North boundary are to be removed also.

With the Leylandi hedge and trees removed, their will not be any problems, with new houses planned near the North or West boundarys, as a structural Engineer will work out the foundation solutions, Knowing their was a Leylandi hedge their, and trees to the outside of the North boundary.

I Endose a plan of the present hedge and trees

Yours sincerly

S. P. Thampson

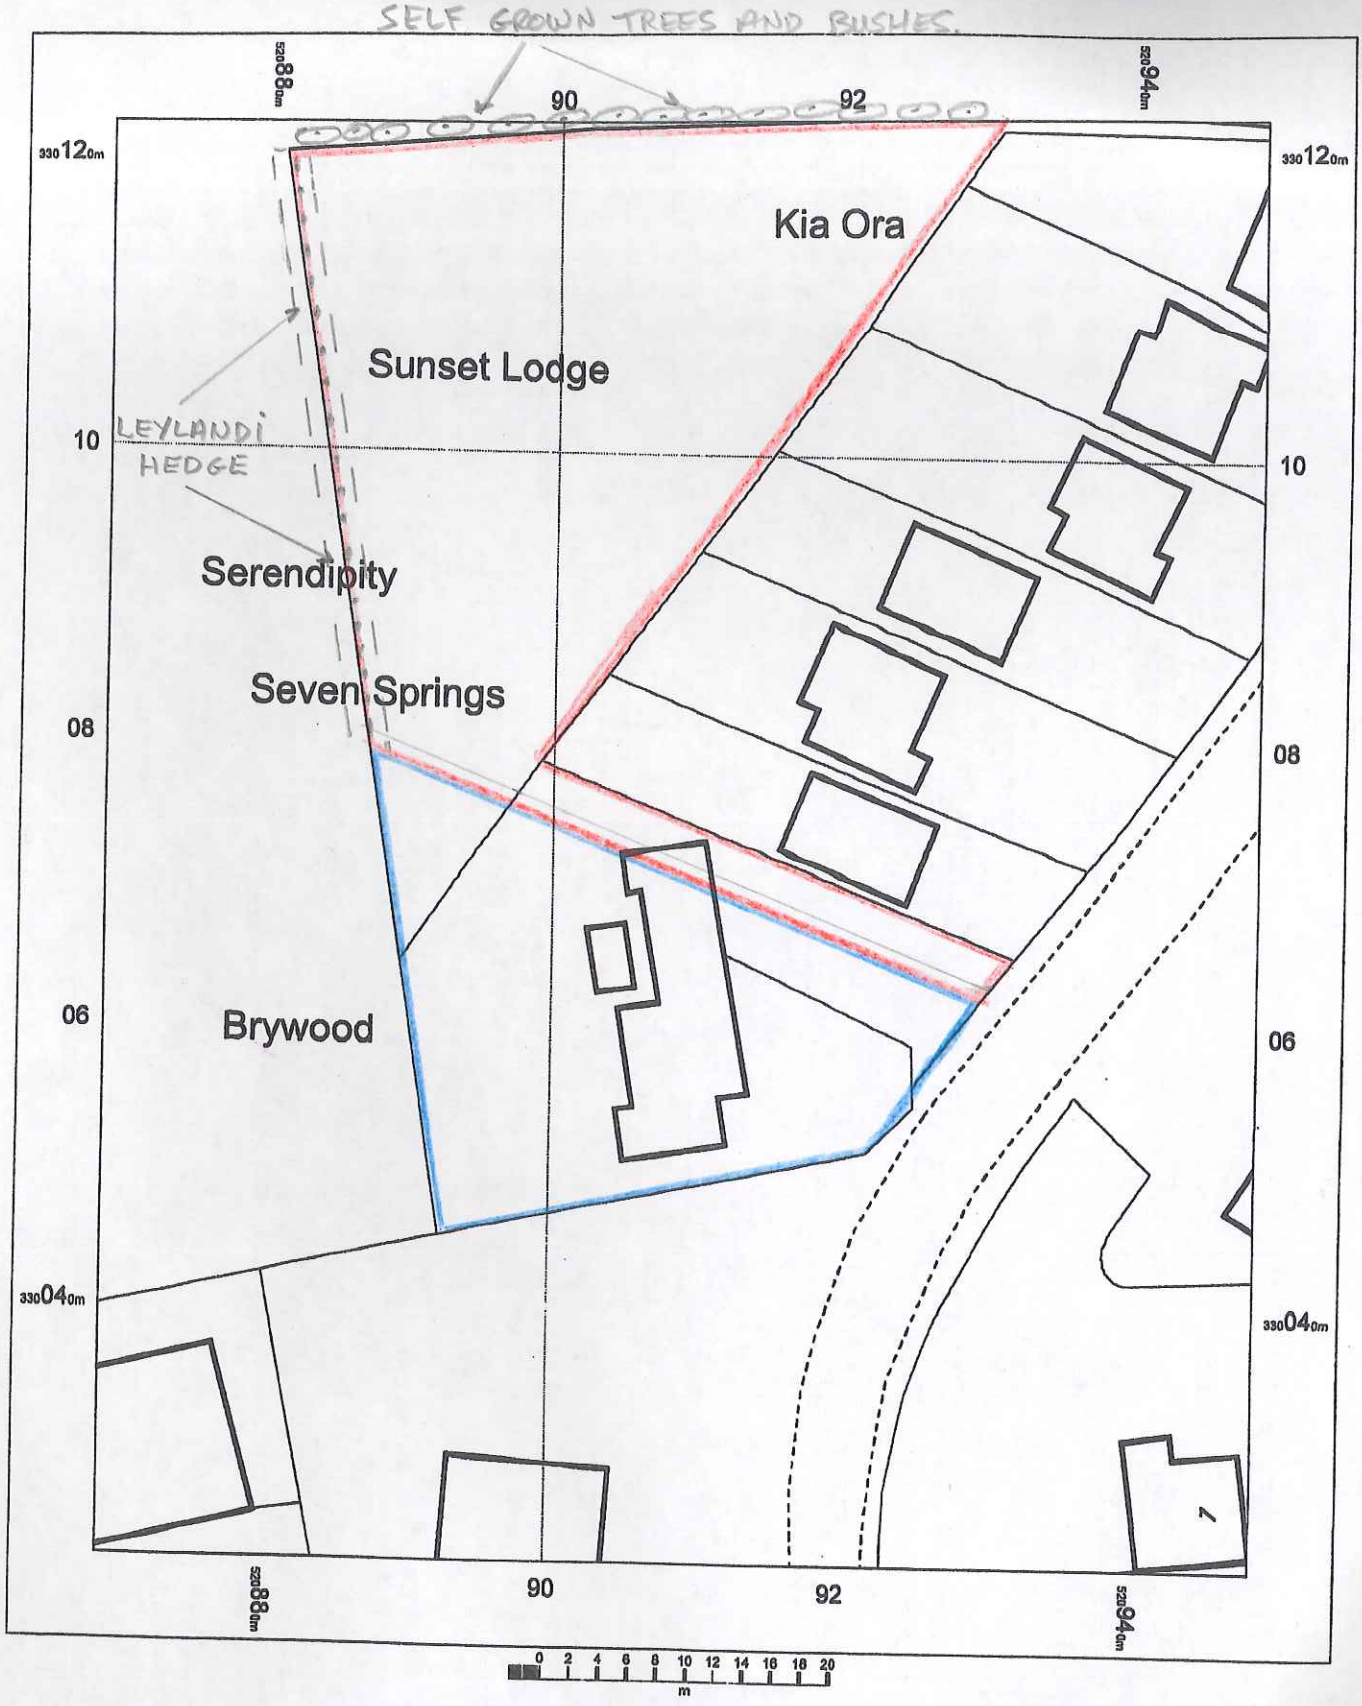

OS MasterMap 1250/2500/10000 scale
22 July 2015, ID: M4P-00449118
Bookmark, The Crescent, Spalding

1:500 scale print at A4, Centre: 520909 E, 330073 N

©Crown Copyright Ordnance Survey. Licence no. 100025026

N

Mapping sourced from Ordnance Survey