


North.

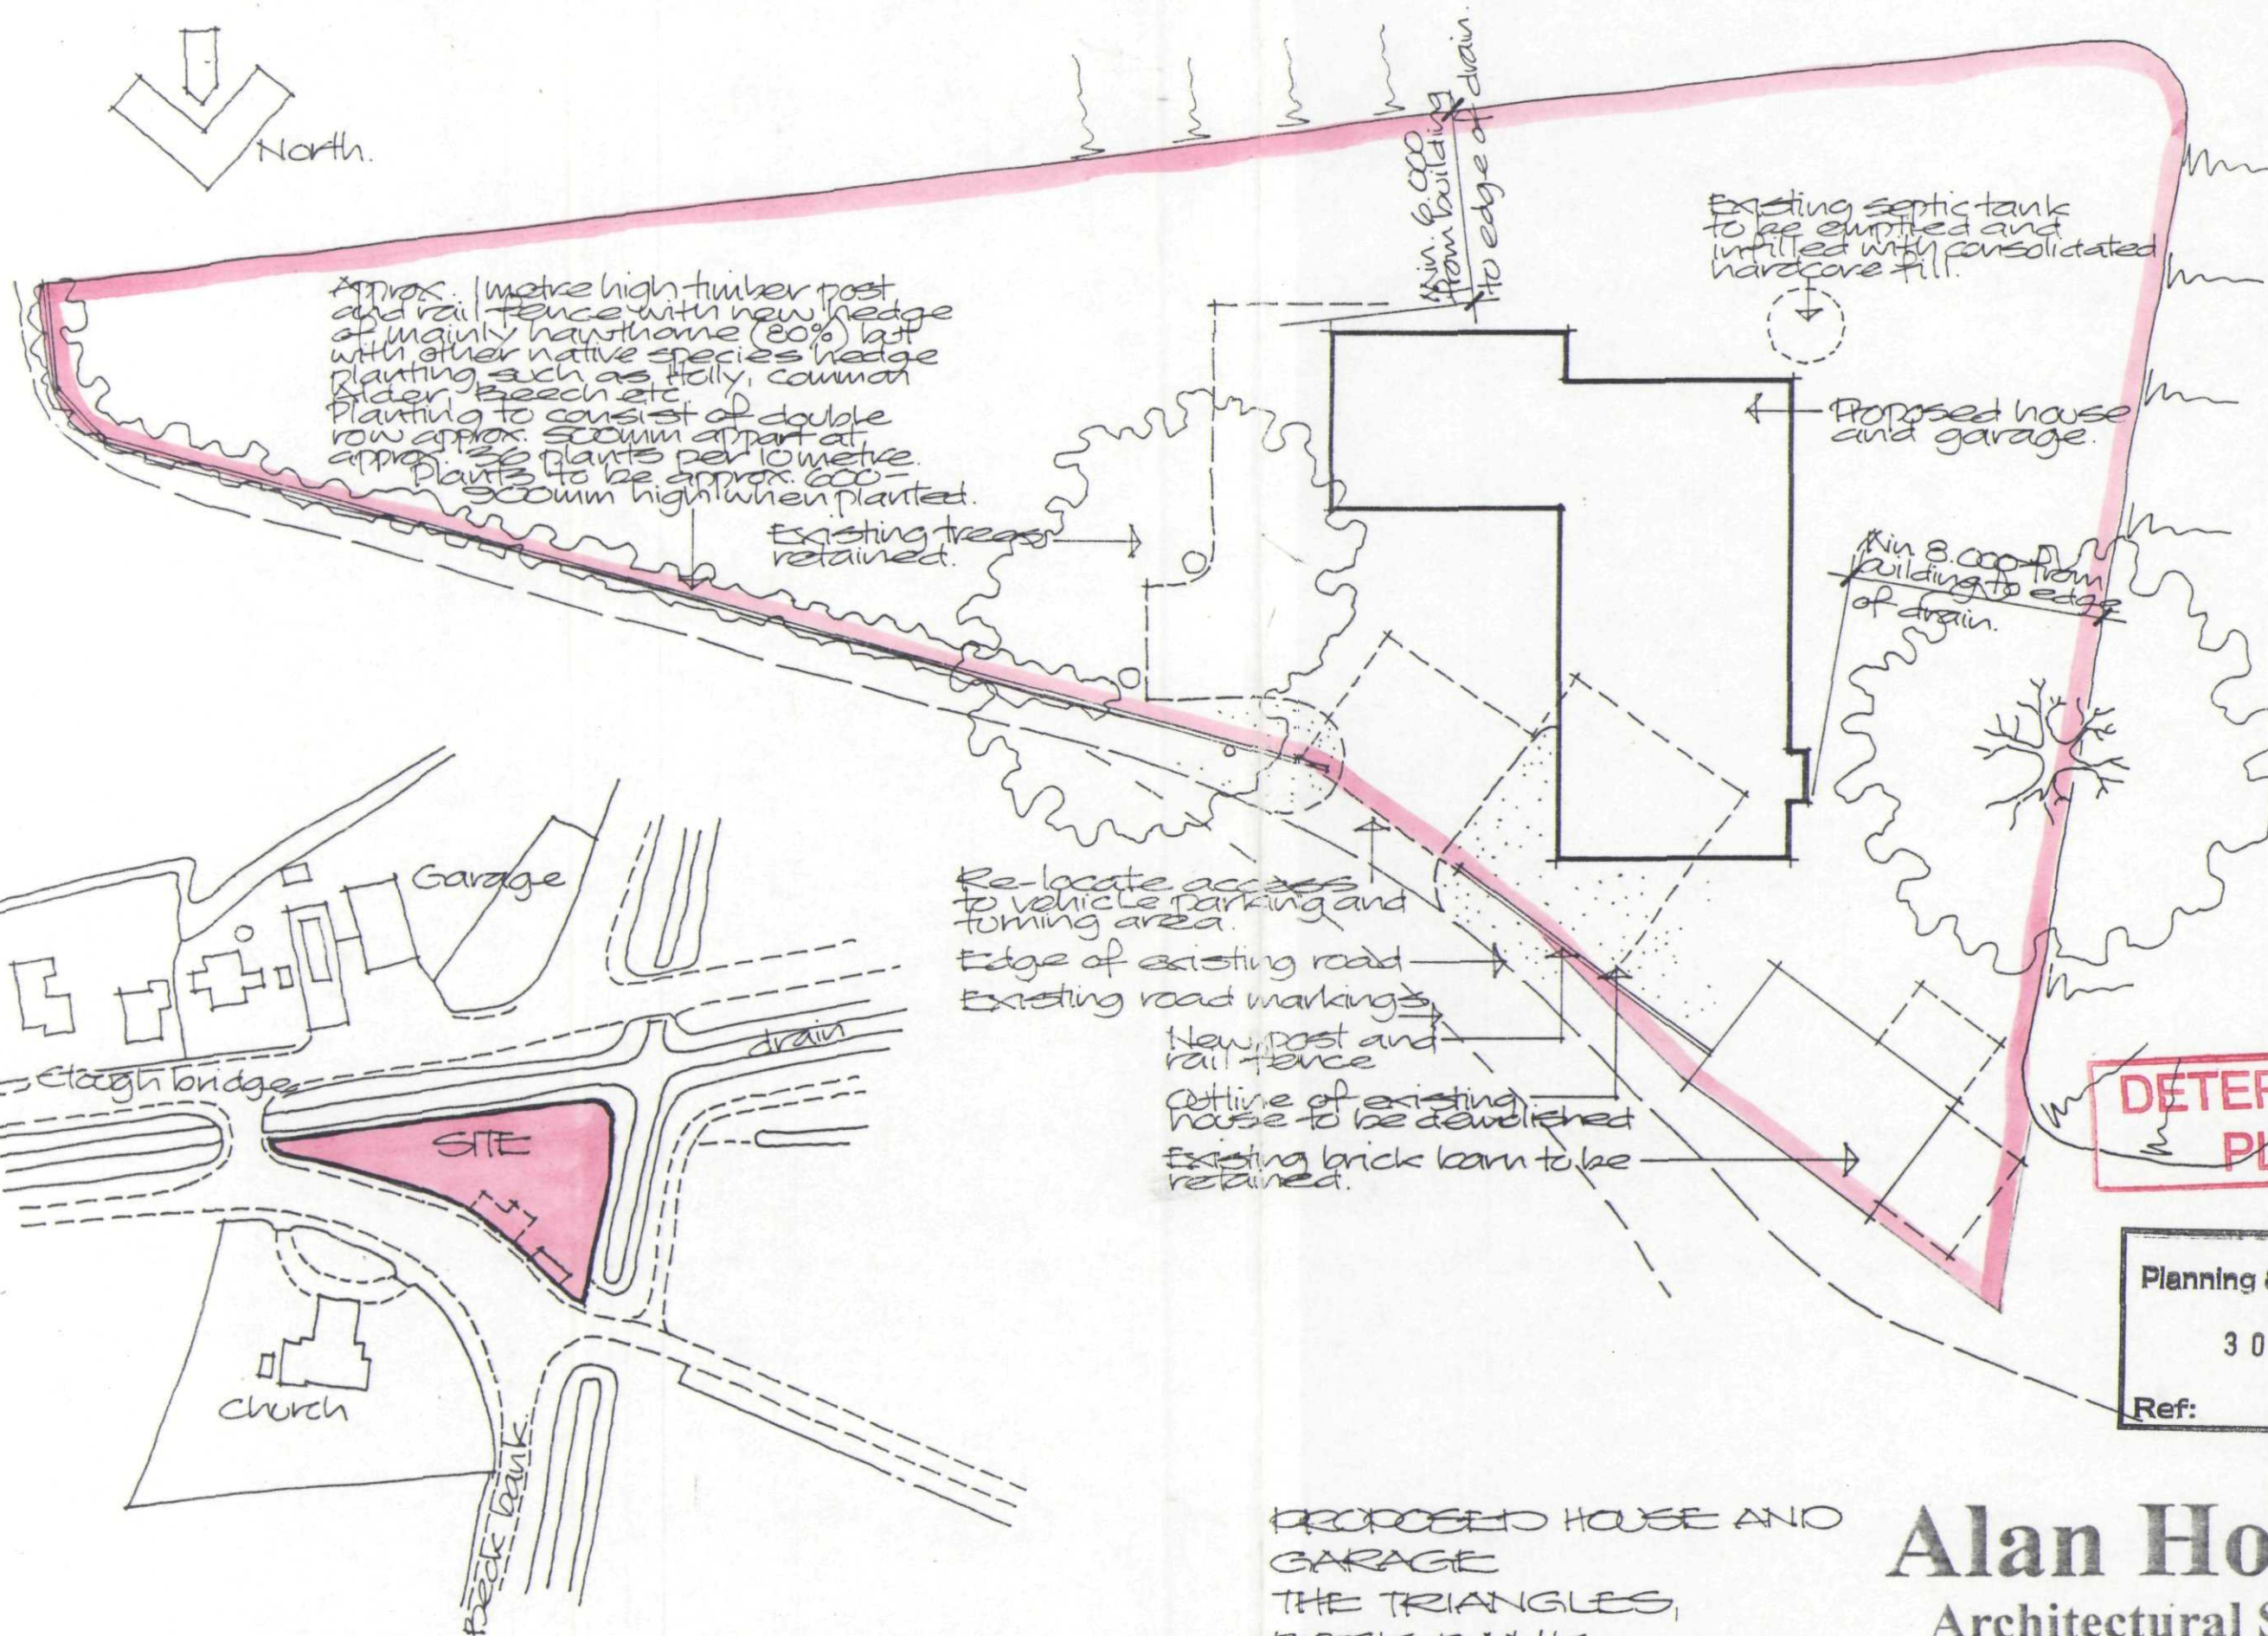

**DETERMINED
PLAN**

SHDC
Planning & Development
30 APR 2004
Ref: 0561104

LOCATION PLAN Scale 1:1250

PROPOSED HOUSE AND
GARAGE
THE TRIANGLES,
BECK BANK,
GOBBERTON CLOUGH,
INSS S. COCKRAN.

Alan Hornsby
Architectural Services Ltd

Little Acre, Peak Hill, Cowbit,
Spalding, Lincs. PE12 6AW
Tel: Holbeach (01406) 380591

April 04 04/28/02.