




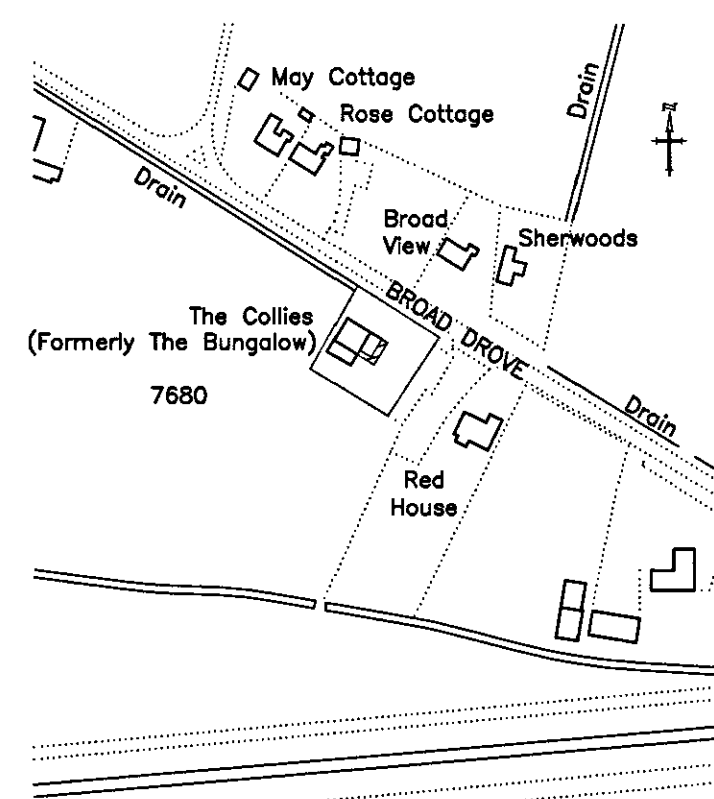


LOCATION PLAN
1:2500

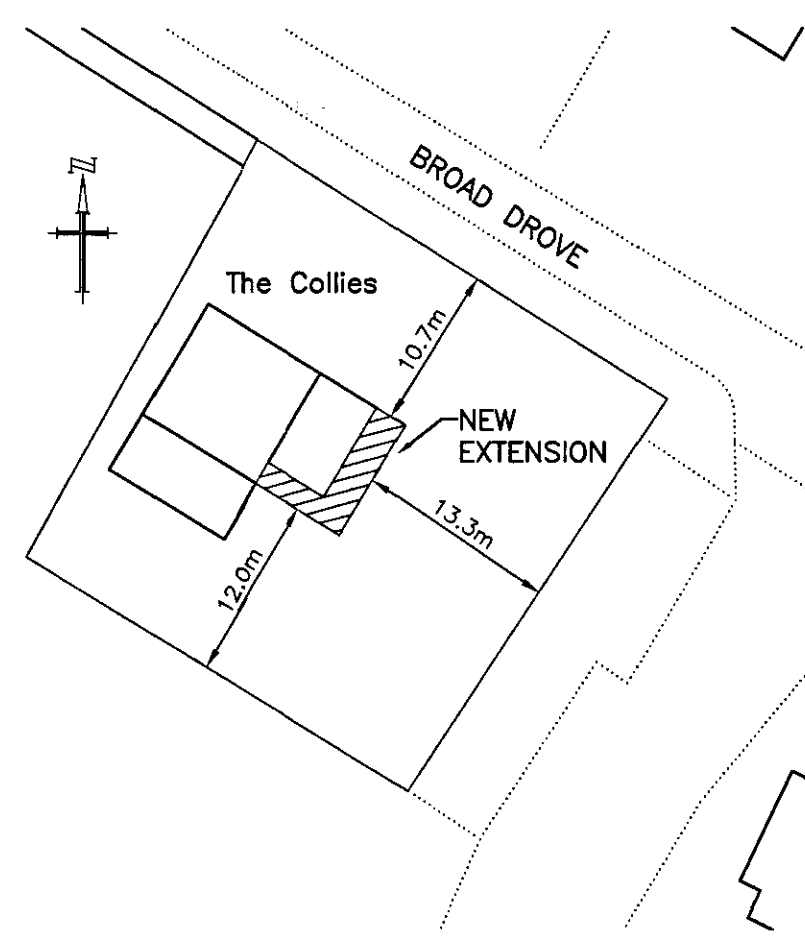


BLOCK PLAN
1:500

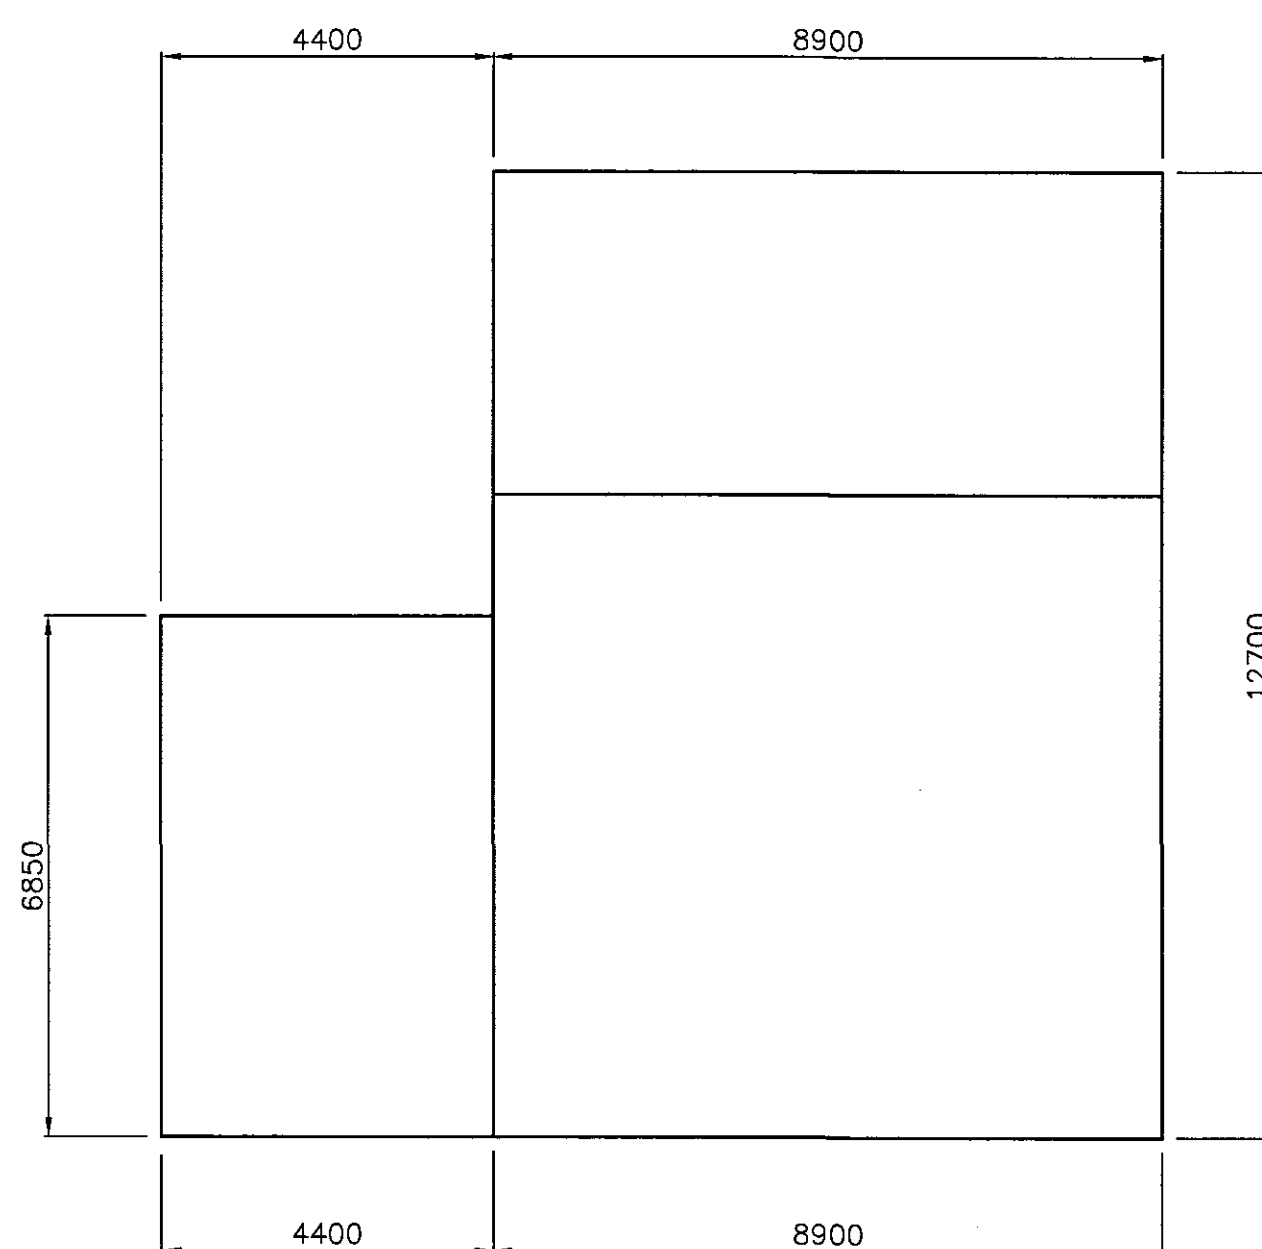


EXISTING PLAN
1:100

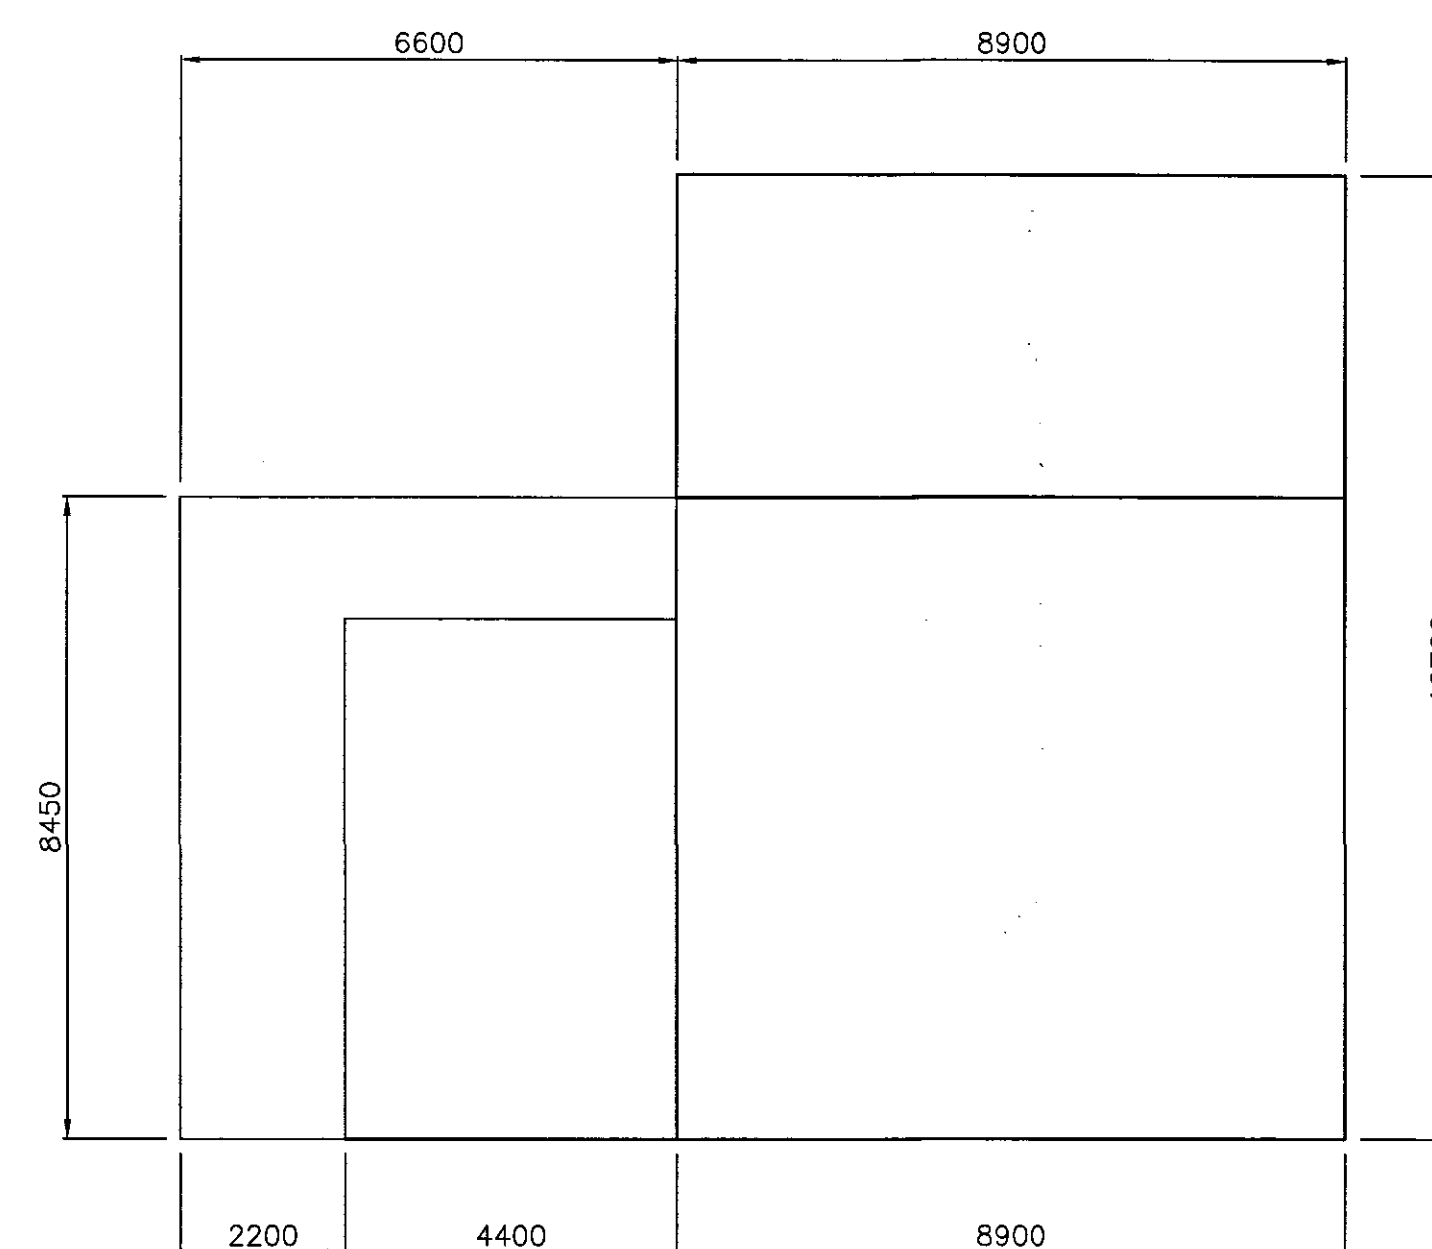

PROPOSED PLAN
1:100

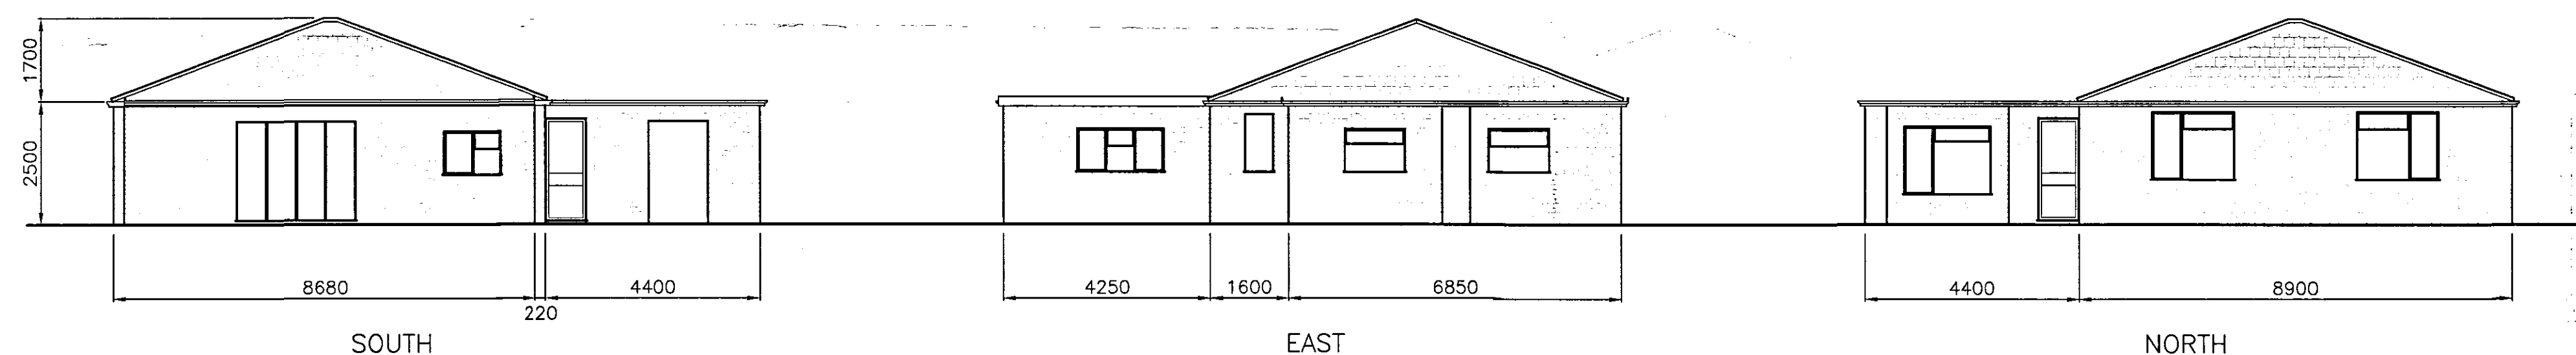

EXISTING ELEVATIONS
1:100

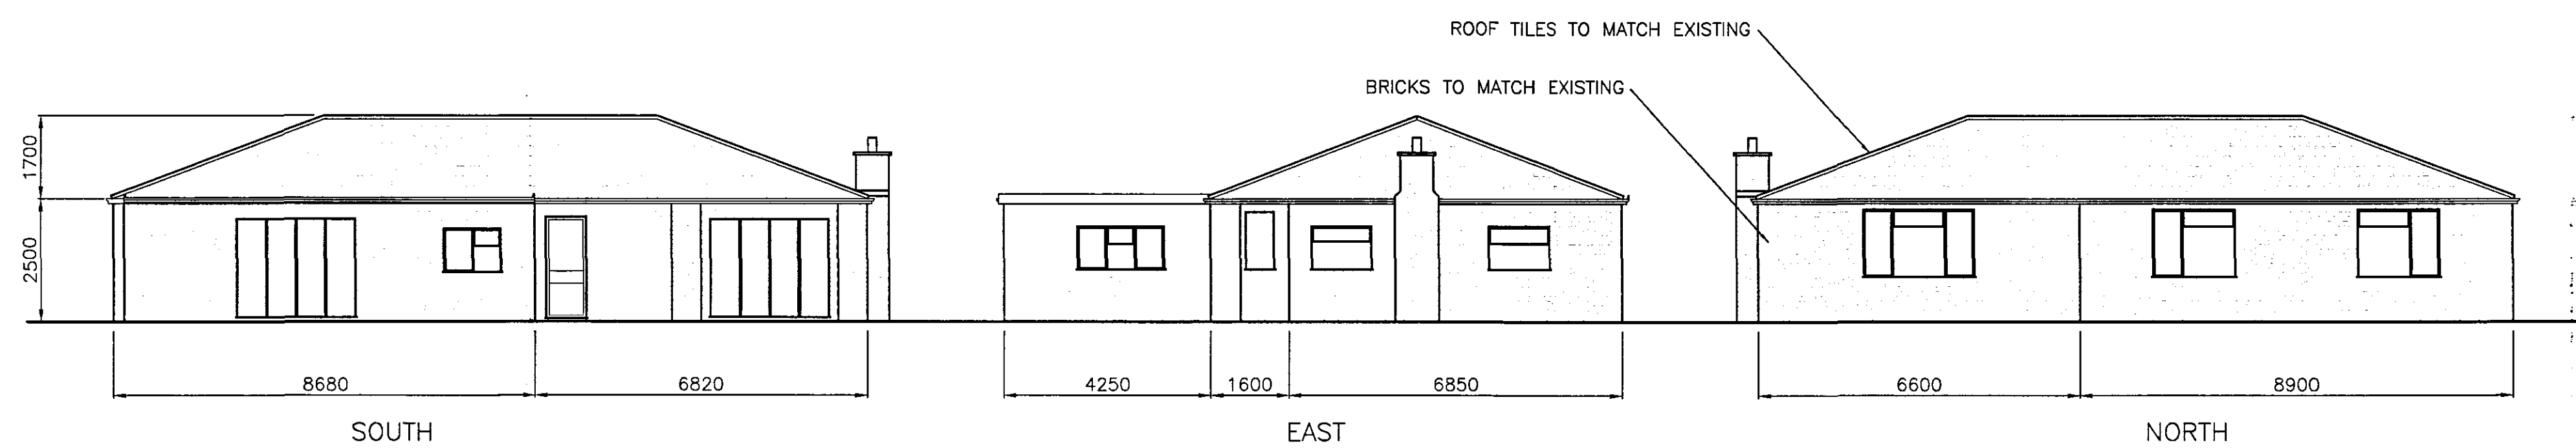

PROPOSED ELEVATIONS
1:100

DO NOT SCALE

NOTES

Rev.	Description	By	Date	Chk'd	Auth
B	DIMENSIONS TO BOUNDARY ADDED	AJB	04.05		
A	DIMENSIONS ADDED	AJB	24.04		

DETERMINED
PLAN

SHDC
Planning
04 MAY 2007
Ref: S69/07

Purpose of issue	Rev	Date	Authorised
Client			
Project title			
Drawing title			
Original Scale	Drawn	Checked	Authorised
AS SHOWN	Date 17.03.07	Date	Date
Drawing Number	2007 / 010	Rev	B
Job	Dept.	Sub	Unique No.

