

DO NOT SCALE


NOTES

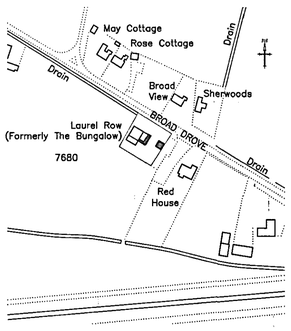


LOCATION PLAN
1:2500

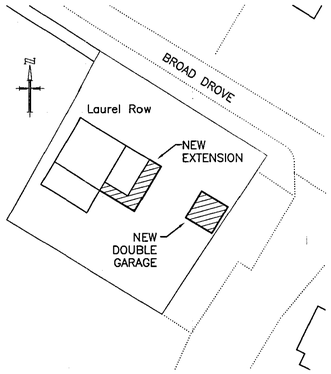


BLOCK PLAN
1:500

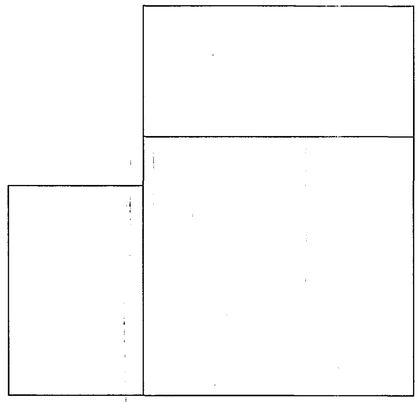

EXISTING PLAN
1:100

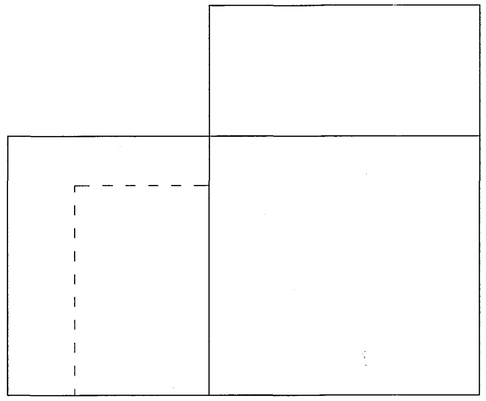


PROPOSED PLAN
1:100

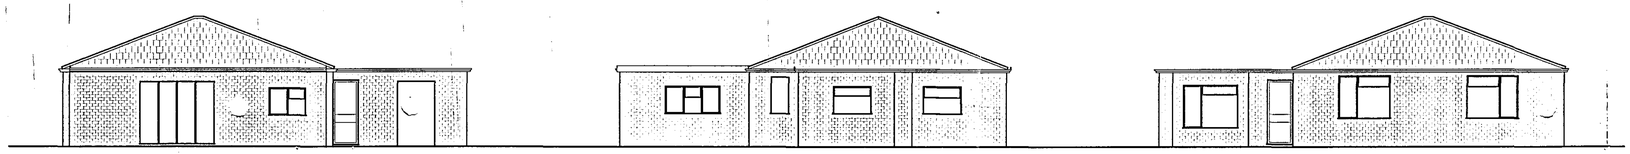


SOUTH EAST NORTH

EXISTING ELEVATIONS
1:100

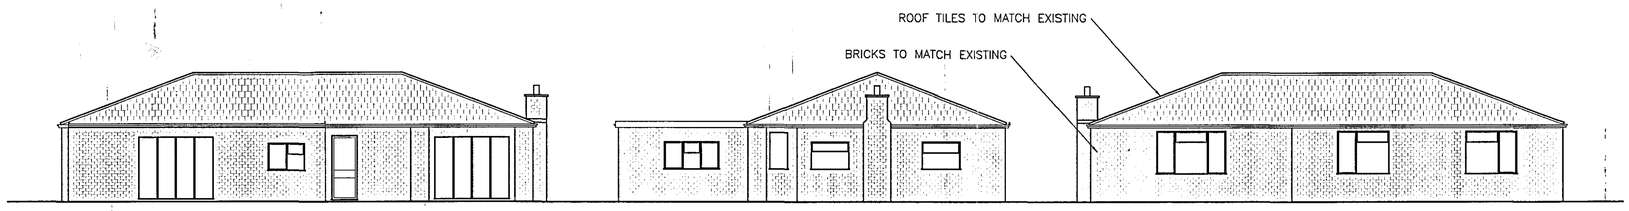

SOUTH EAST NORTH

PROPOSED ELEVATIONS
1:100

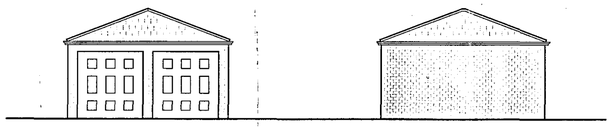

WEST NORTH

PROPOSED GARAGE ELEVATIONS
1:100

Rev.	Description	By	Date	Chk'd	Auth

Purpose of issue	Rev	Date	Authorised

Client
MR & MRS A SAMS

Project title
EXTENSION AND DOUBLE GARAGE AT LAUREL ROW (FORMERLY THE BUNGALOW), GOSBERTON CLOUGH

Drawing title
EXISTING AND PROPOSED PLANS AND ELEVATIONS

Original Scale	Drawn	Checked	Authorised
AS SHOWN	AJB		
	Date 17.03.07	Date	Date

Drawing Number 2007 / 010 — Rev —

Job Dept. Sub Unique No.

A1

0 10 Millimetres 150