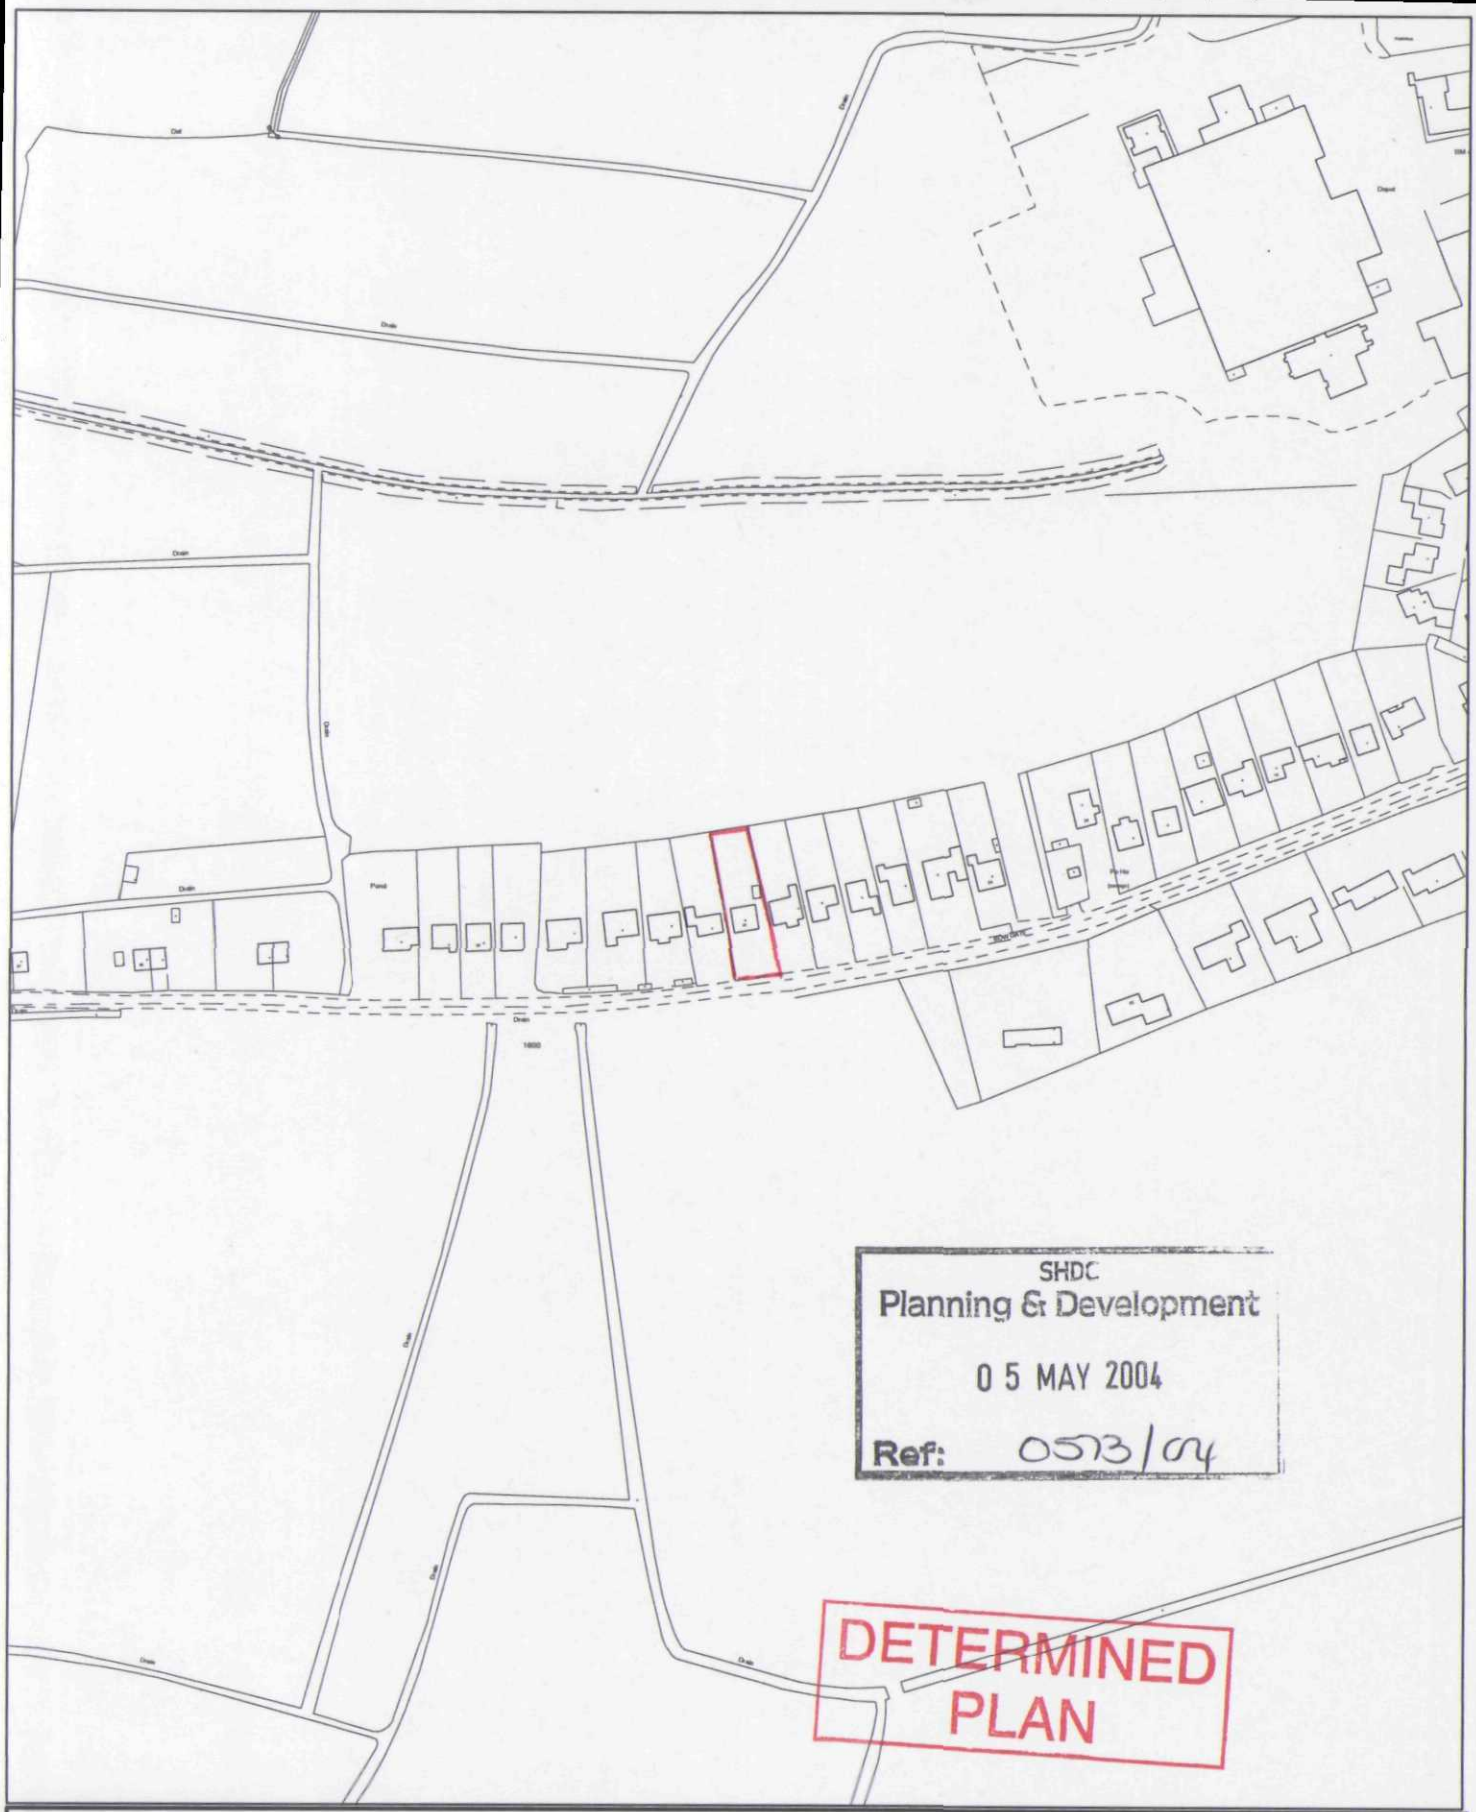


SHDC
Planning & Development
05 MAY 2004
Ref: 0573/04

DETERMINED PLAN

This copy has been produced specifically for the map return scheme purposes only. No further copies may be made.

Scale: 1:2500

This map is reproduced from Ordnance Survey material with permission of Ordnance Survey on

Council Offices, Priory Road, Spalding,
Lincolnshire PE11 2XE