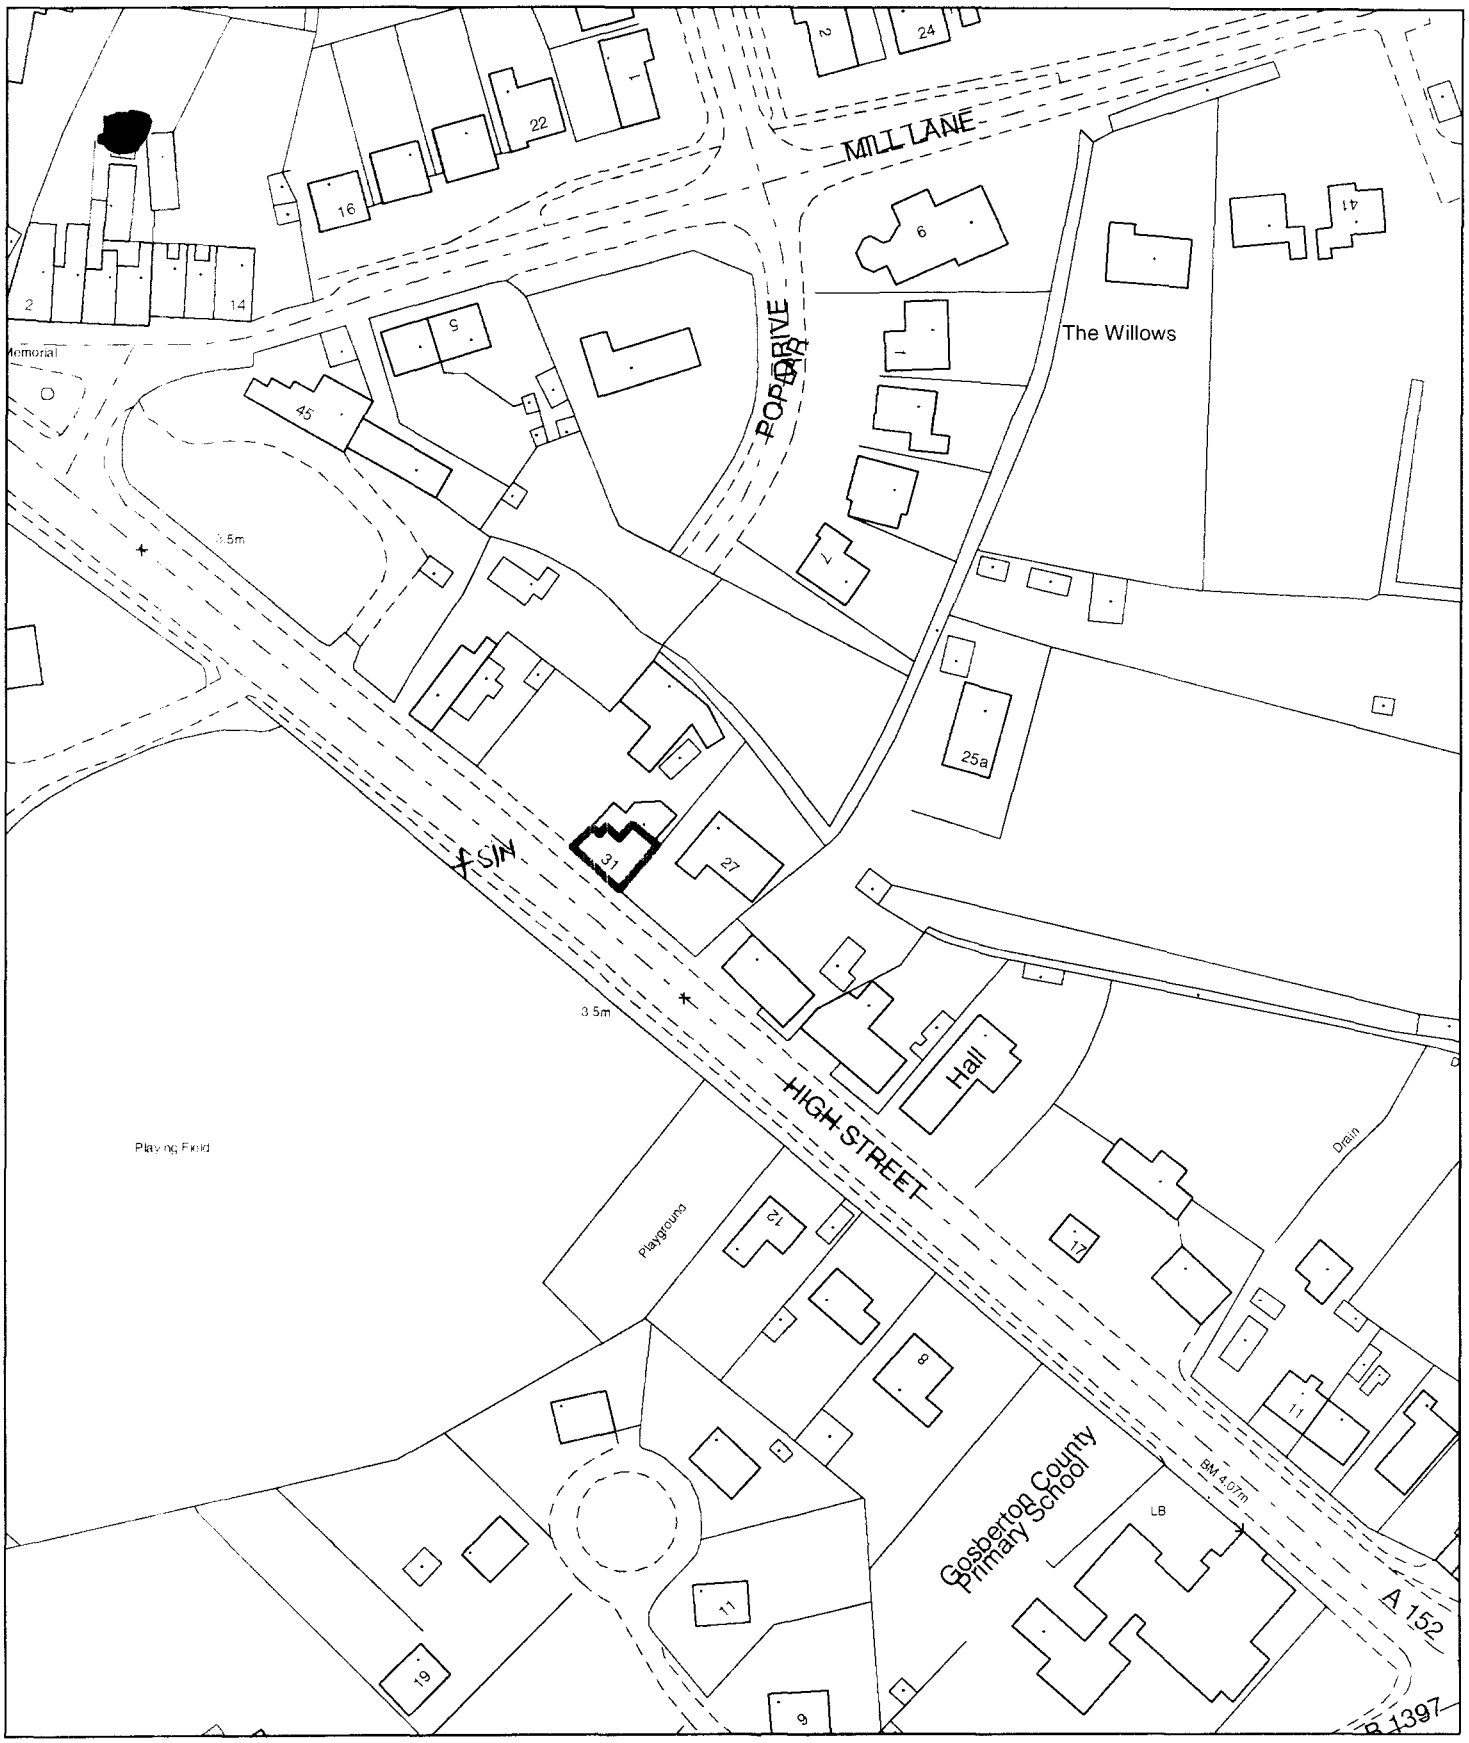


Planning Application Location Plan
Ward Member Notification

H08/0574/03


Scale: 1:1250

Planning and Development

Council Offices, Priory Road, Spalding, Lincolnshire
PE11 2XE


PLEASE DO NOT COPY THIS PLAN
This map is reproduced from Ordnance Survey material with permission of Ordnance Survey on behalf of Her Majesty's Stationery Office (c) Crown copyright. Unauthorised reproduction infringes Crown copyright and may lead to prosecution or civil proceedings. South Holland District Council LA079413 2003

NOTES

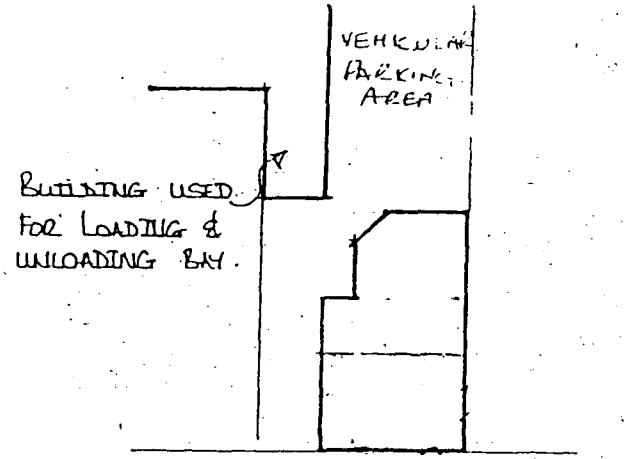

SITE LAYOUT

scale 1:500

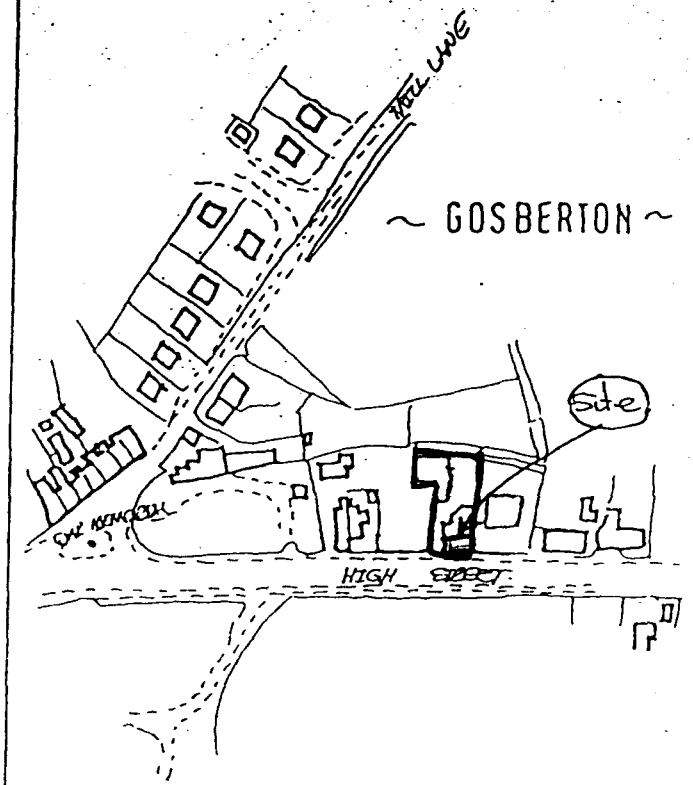

LOCATION PLAN

scale 1:2500

NORTH

DETERMINED PLAN

SHDC
Planning & Development
- 7 MAY 2003
Ref C/574/03