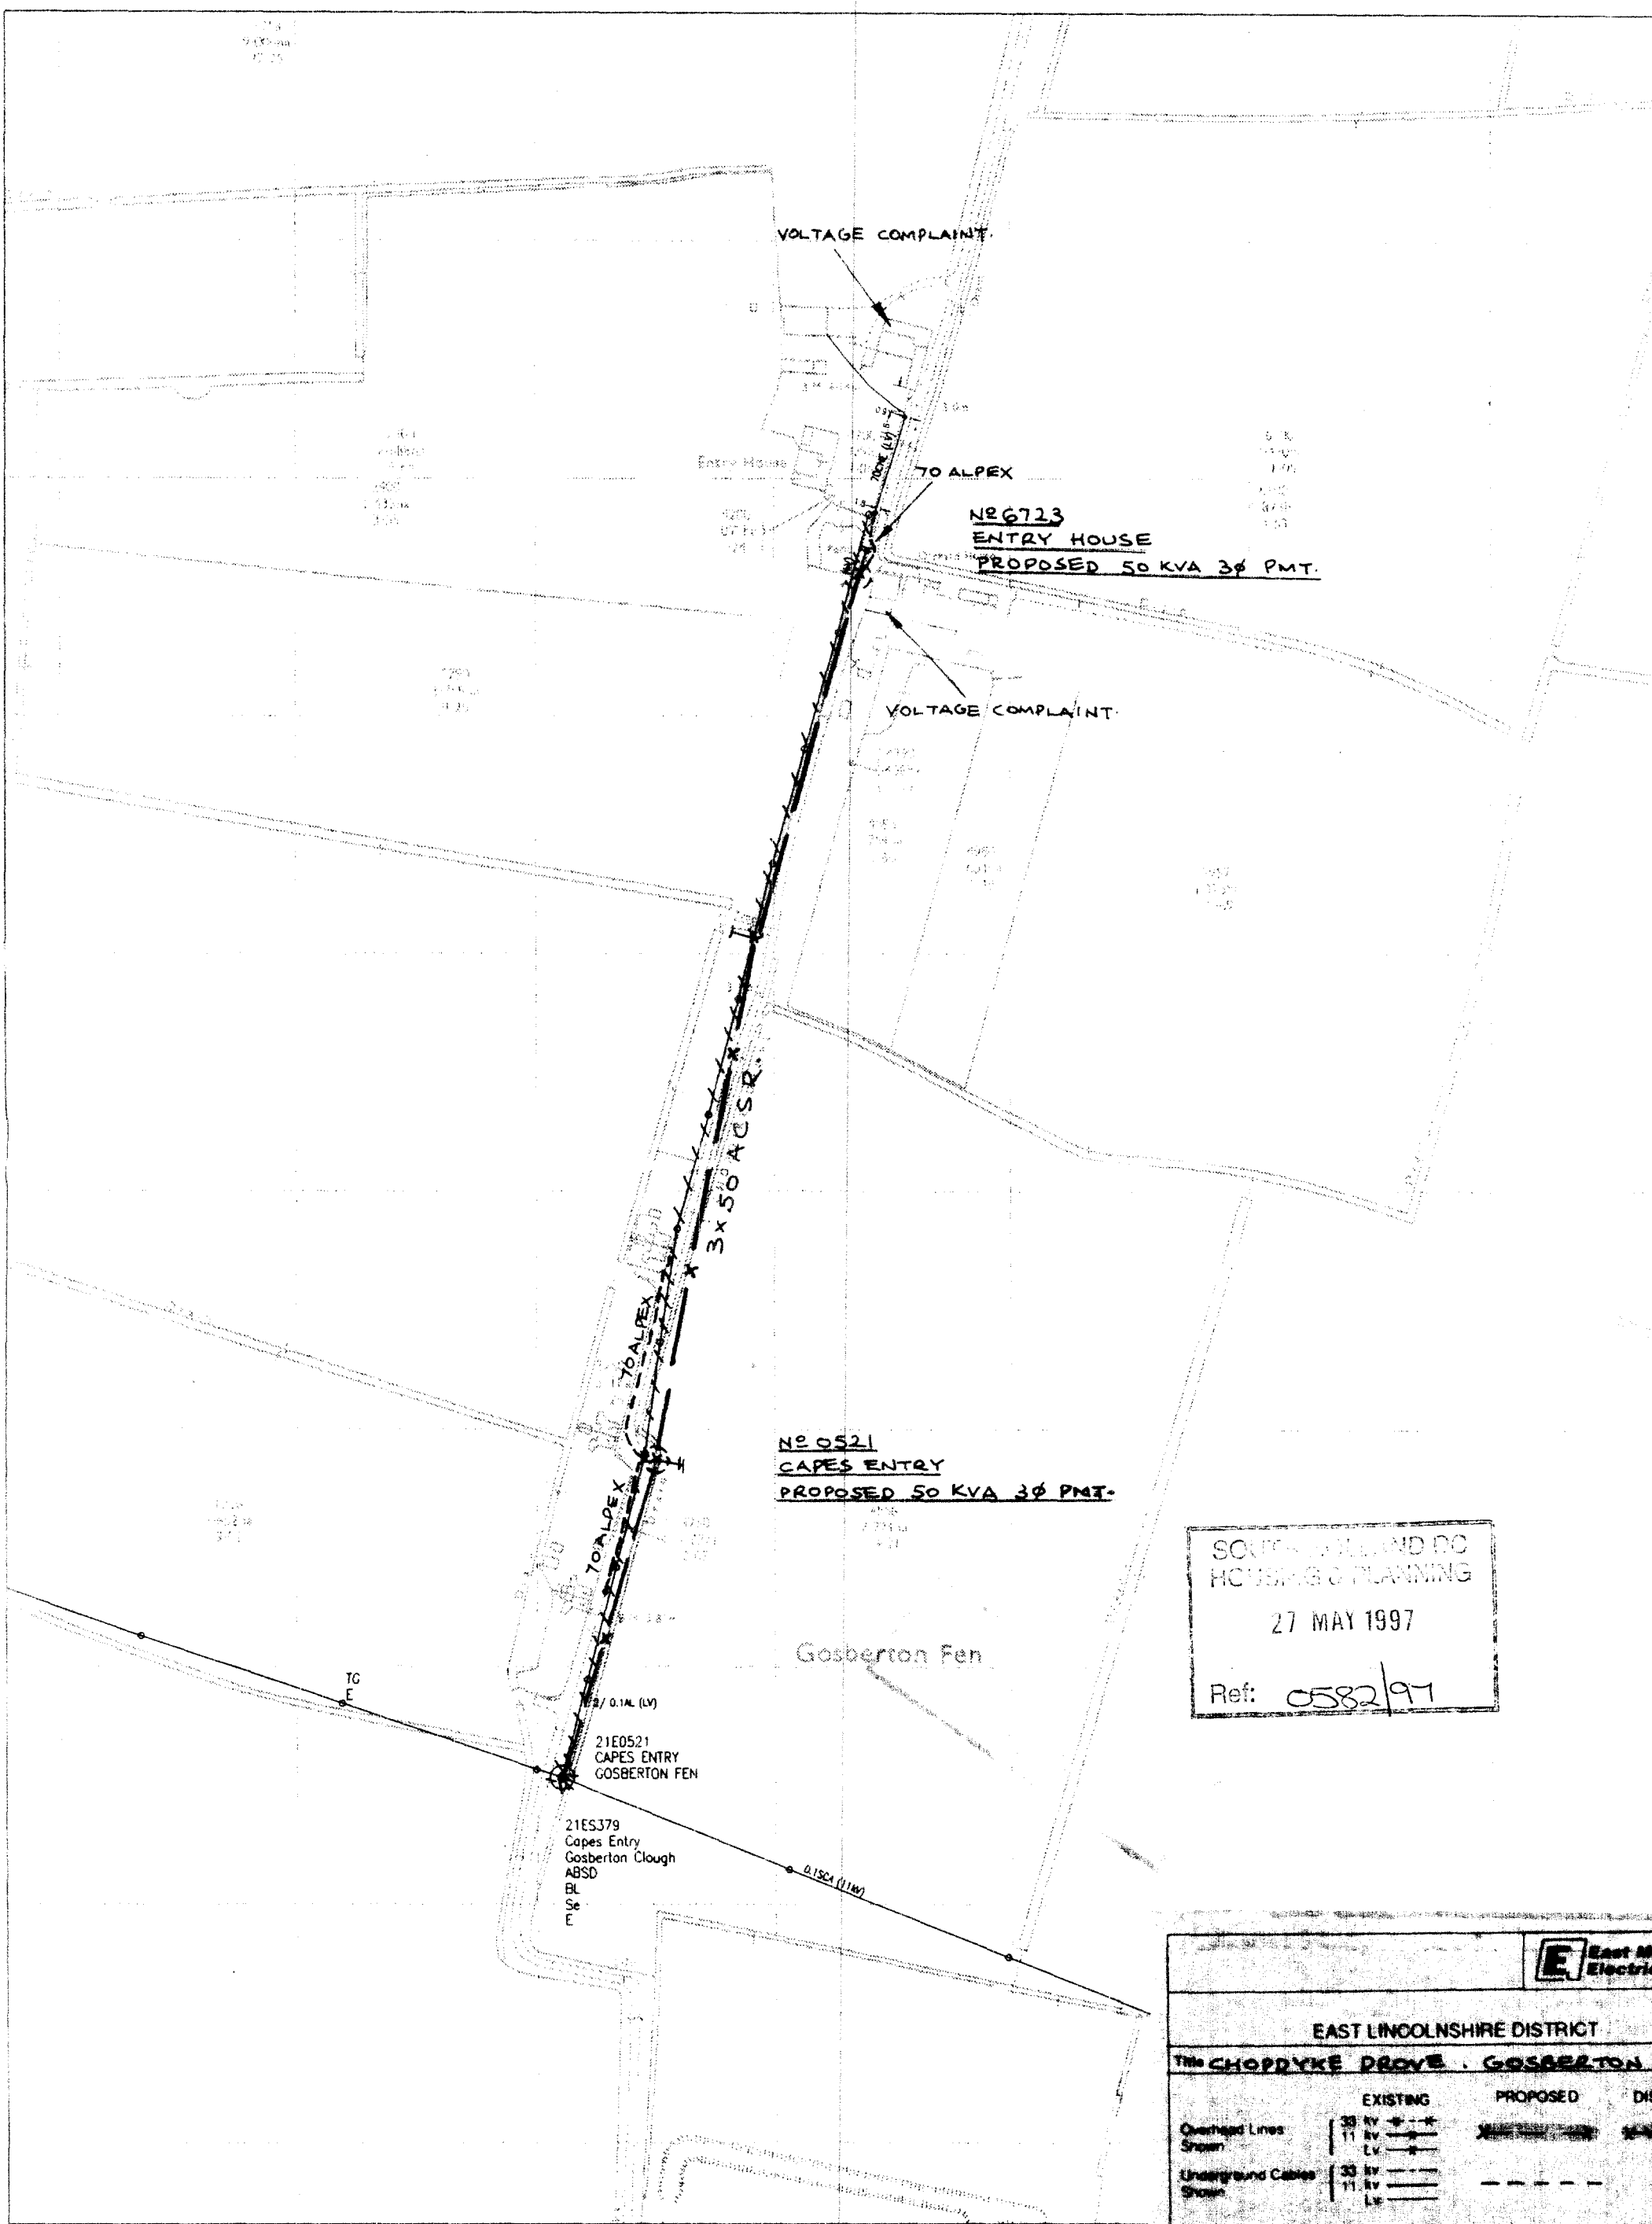


SOUTH KESTEVEN DC
HOUSING & PLANNING
27 MAY 1997
Ref: 0582/97

Scale 1:2500 /LV, 11kV, 25kV+	TF19432872 (519435,328730)		ENGINEERING WARNING NOTES:
Sheet 1 of 1	Kevin Bateman	14/05/97	

East Midland Electricity

EAST LINCOLNSHIRE DISTRICT

Title CHOPPYKE DROVE, GOSBERTON FEN

	EXISTING	PROPOSED	TO BE DISMANTLED
Overhead Lines Shown	33 kv, 11 kv, Lv		
Underground Cables Shown	33 kv, 11 kv, Lv		
Transformers Shown	G.M.T, P.M.T		

Grid Sheet No. TF 1928 | Scale 1:2500 | Drawn KB.

Survey data from Ordnance Survey with the permission of the Controller of H.M. Stationery Office. © COPYRIGHT RESERVED.

Reference No. 98426
Dig No. 97/9842
Date 15/5/97