


1. Builder to check all dimensions on site before work commences.
2. This drawing is the copyright of L A Building Design and shall not be copied or reproduced without written permission.

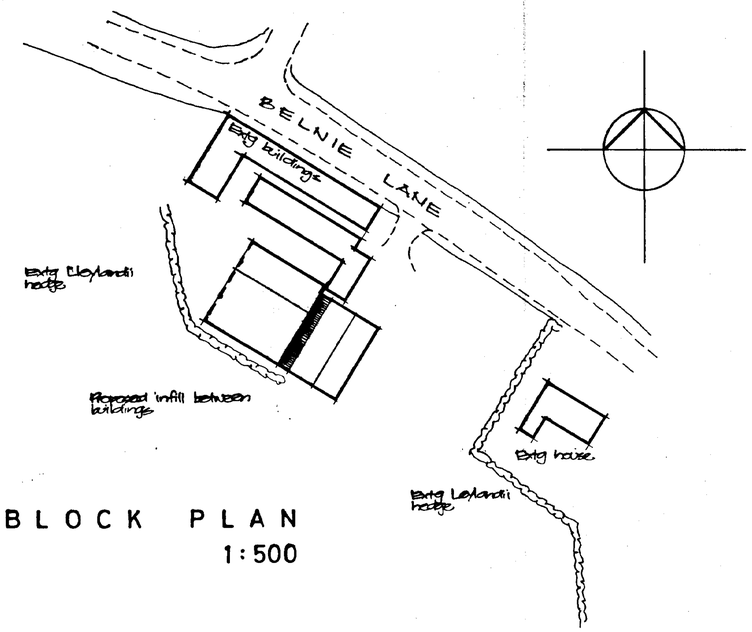


BLOCK PLAN
1:500

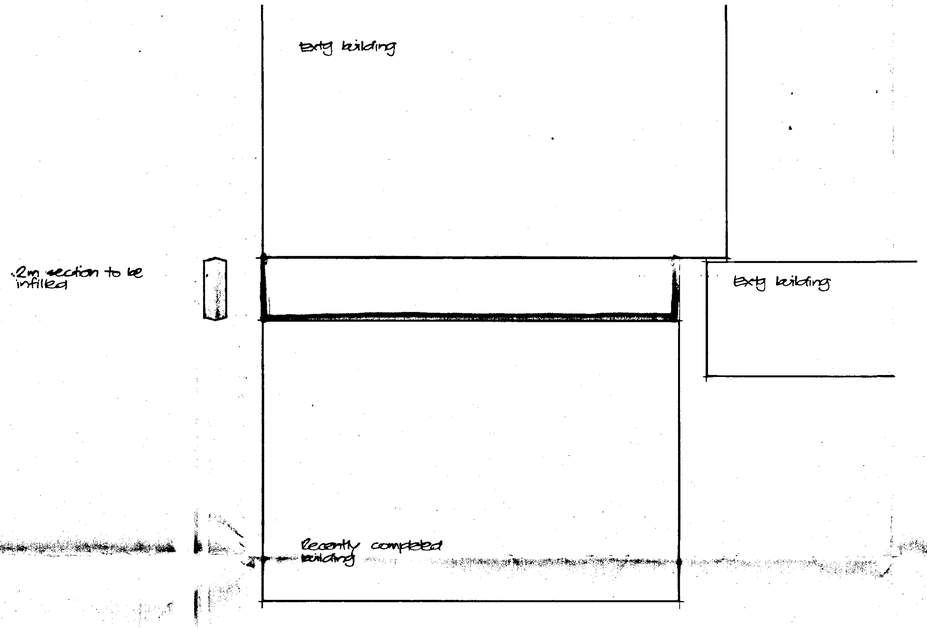

PLAN

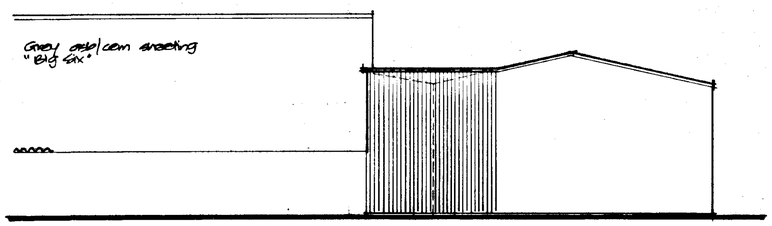

SW ELEVATION

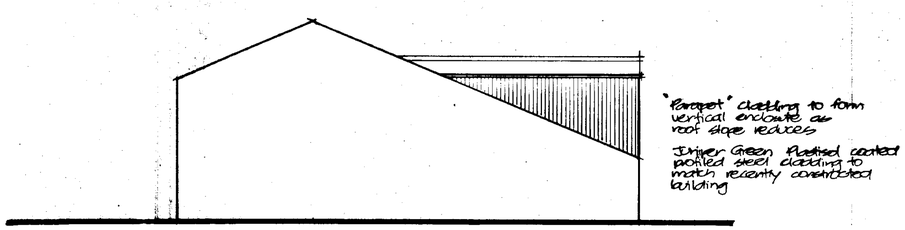

NW ELEVATION

AMENDED PLAN
Ref. A1

ROUSING
19 JAN 1996
Ref: 0585/95


MICK POTTER STRUCTURAL
6 Vicarage Farm
Parson Drove
West Pinchbeck Spalding
Lincolnshire PE11 3QW
Tel/Fax (01775) 640490

project
INFILL BETWEEN FARM BUILDINGS AT FAIRVIEW, BELNIE LANE, GOSBERTON, SPALDING, LINCS

client
JH & JB SPINKS

drawing
AMENDED DETAILS

date	scale(s)
JAN 96	1:100 1:500
job no	drg no
MPS/95/52	02

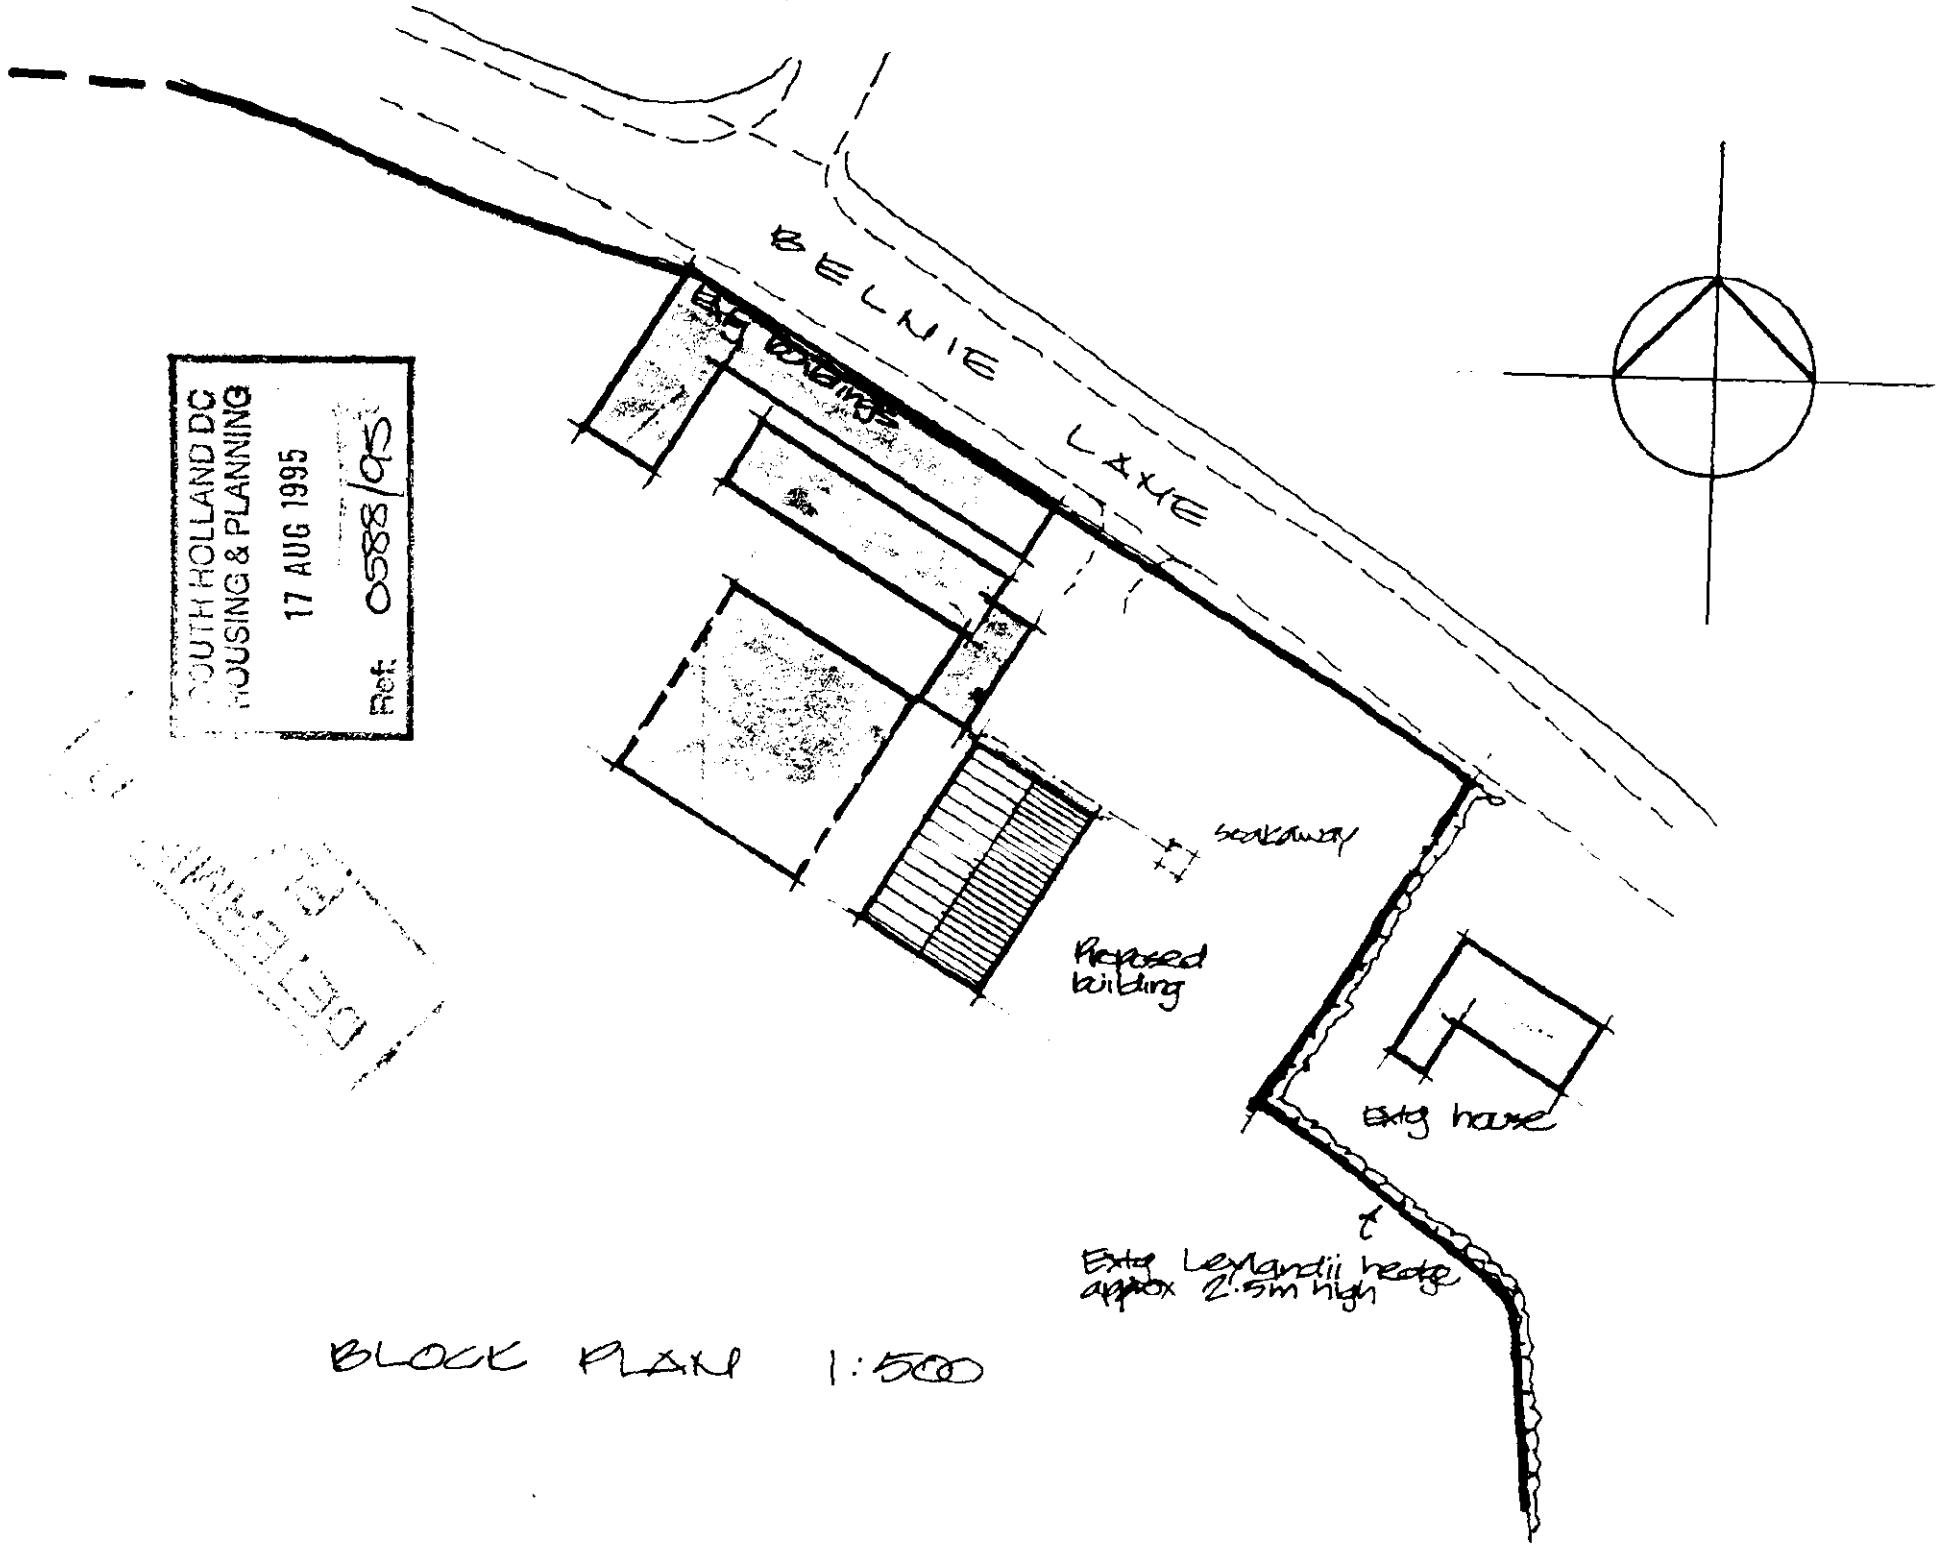

BLOCK PLAN 1:500