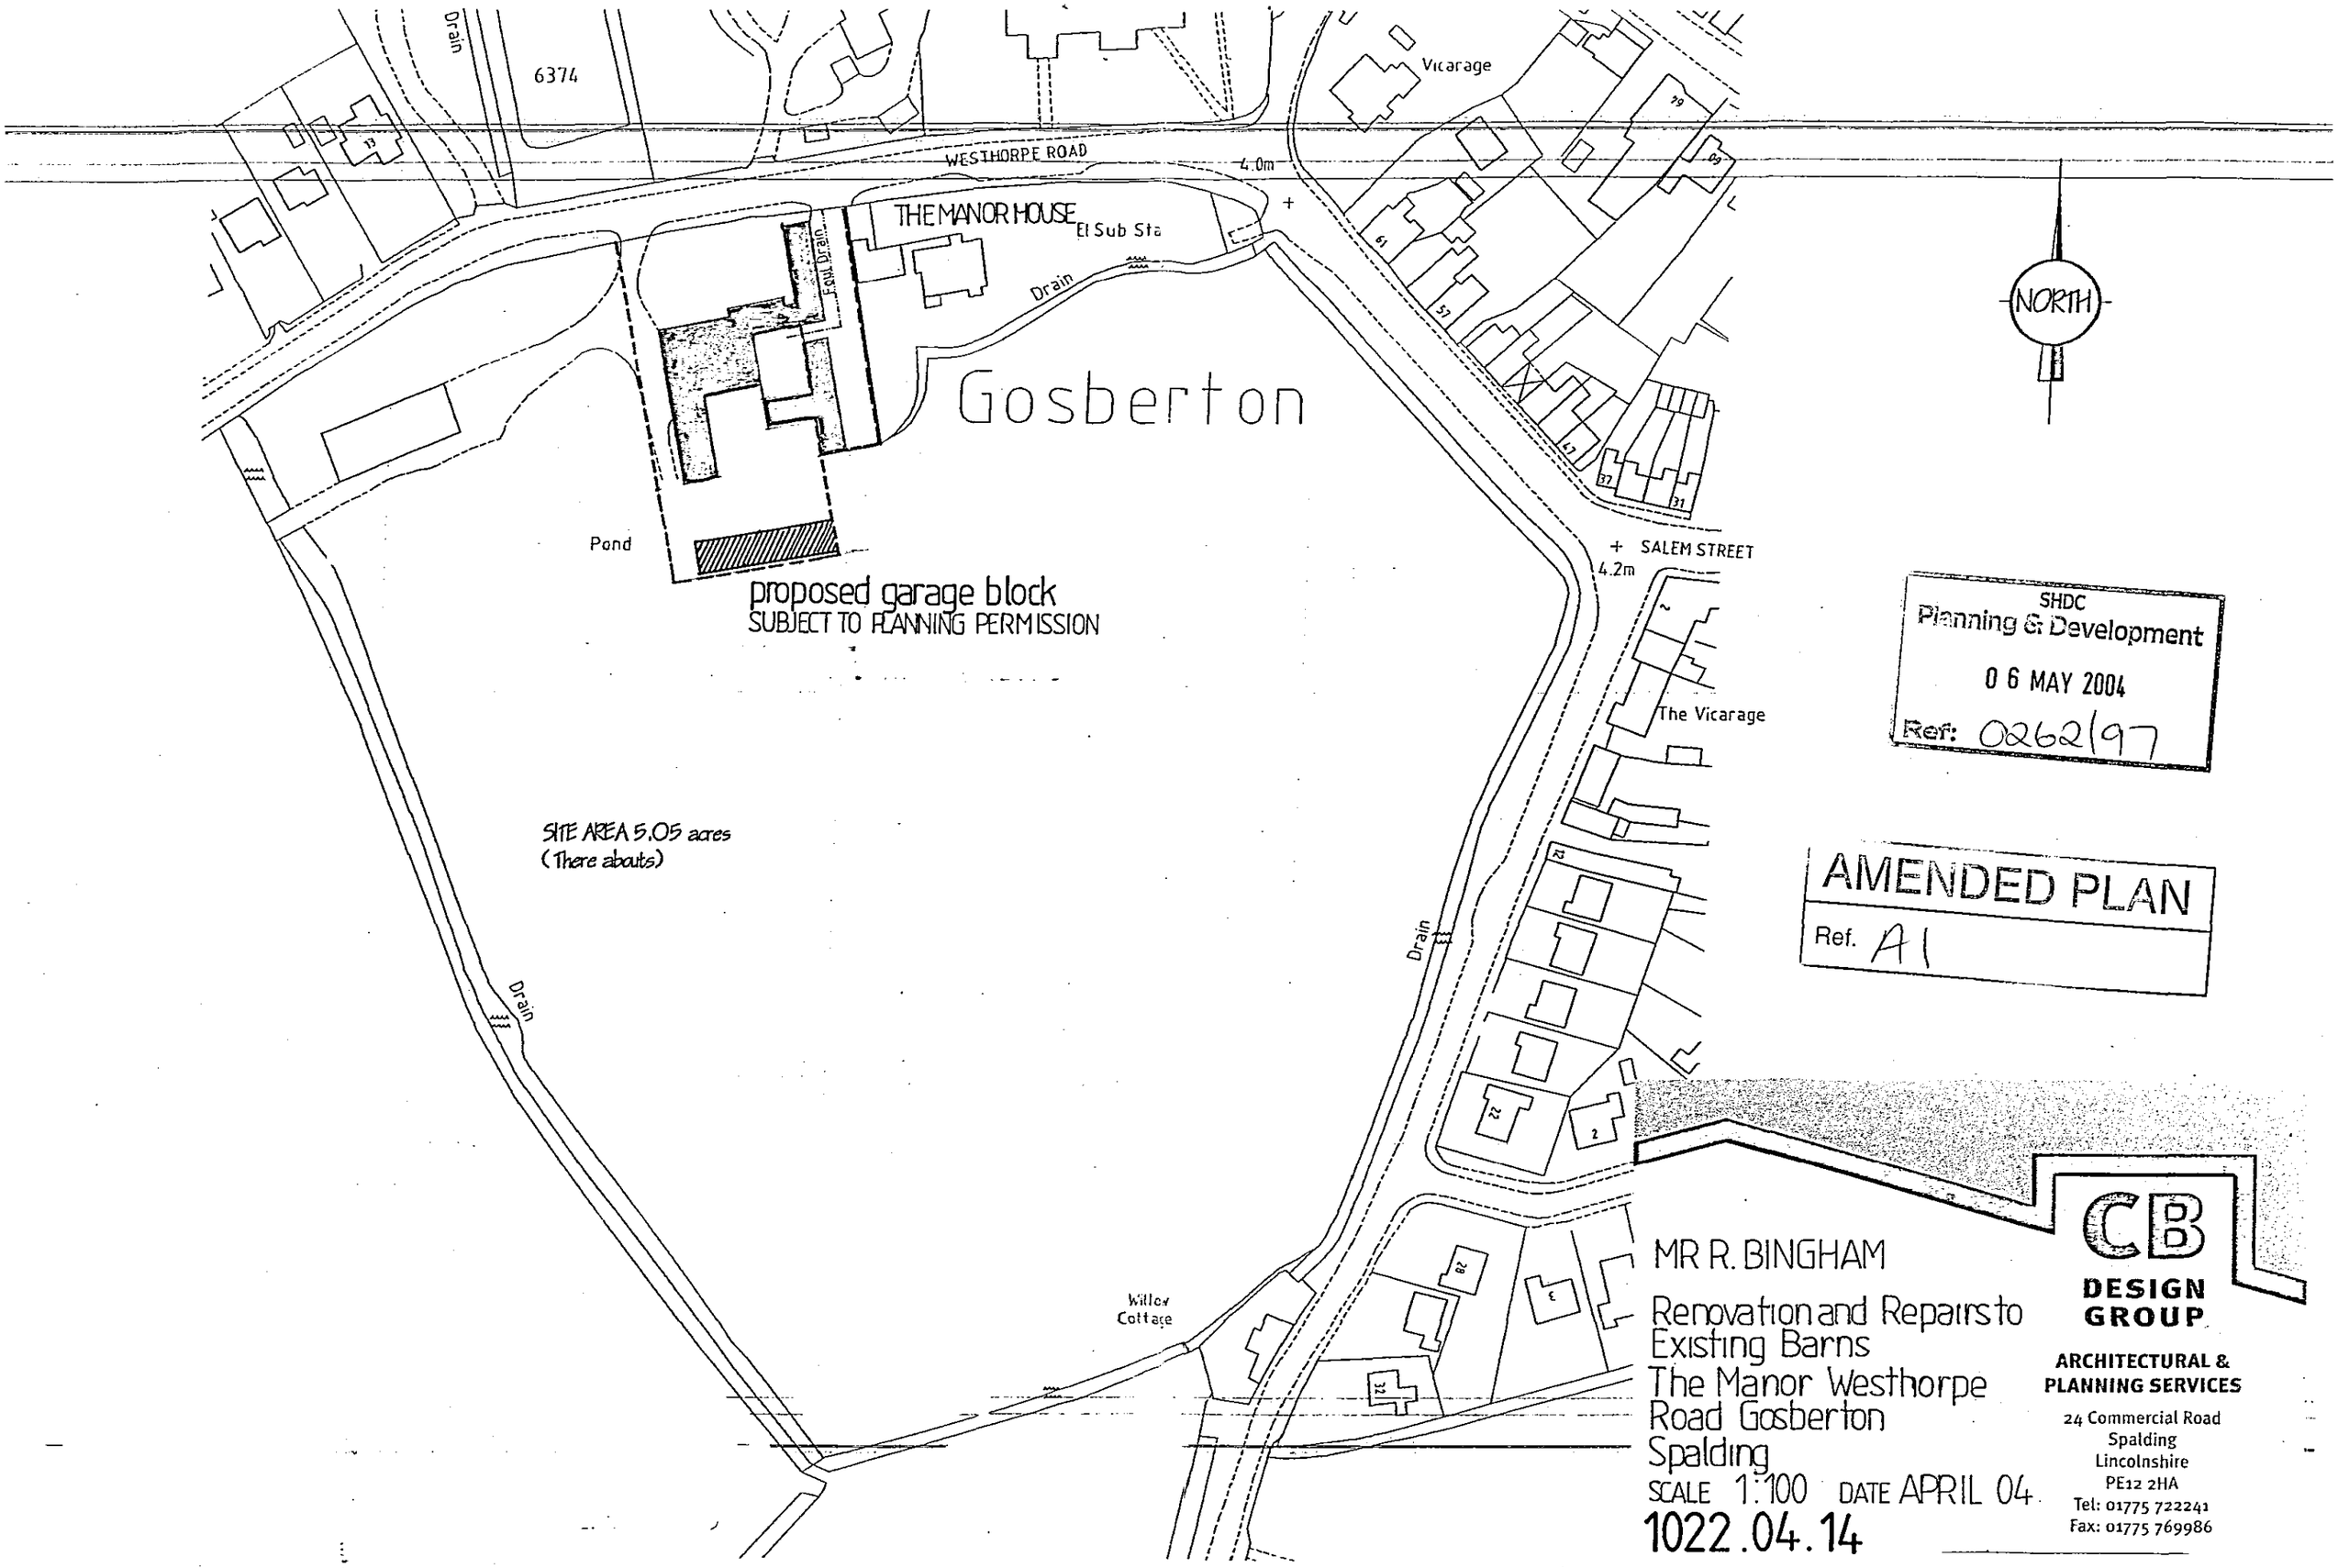

SHDC
Planning & Development
0 6 MAY 2004
Ref: 0262/97

AMENDED PLAN
Ref. A1

MR R. BINGHAM

Renovation and Repairs to Existing Barns
The Manor Westhorpe Road Gosberton Spalding

SCALE 1:100 DATE APRIL 04

1022.04.14

CB DESIGN GROUP
ARCHITECTURAL & PLANNING SERVICES
24 Commercial Road
Spalding
Lincolnshire
PE12 2HA
Tel: 01775 722241
Fax: 01775 769986