

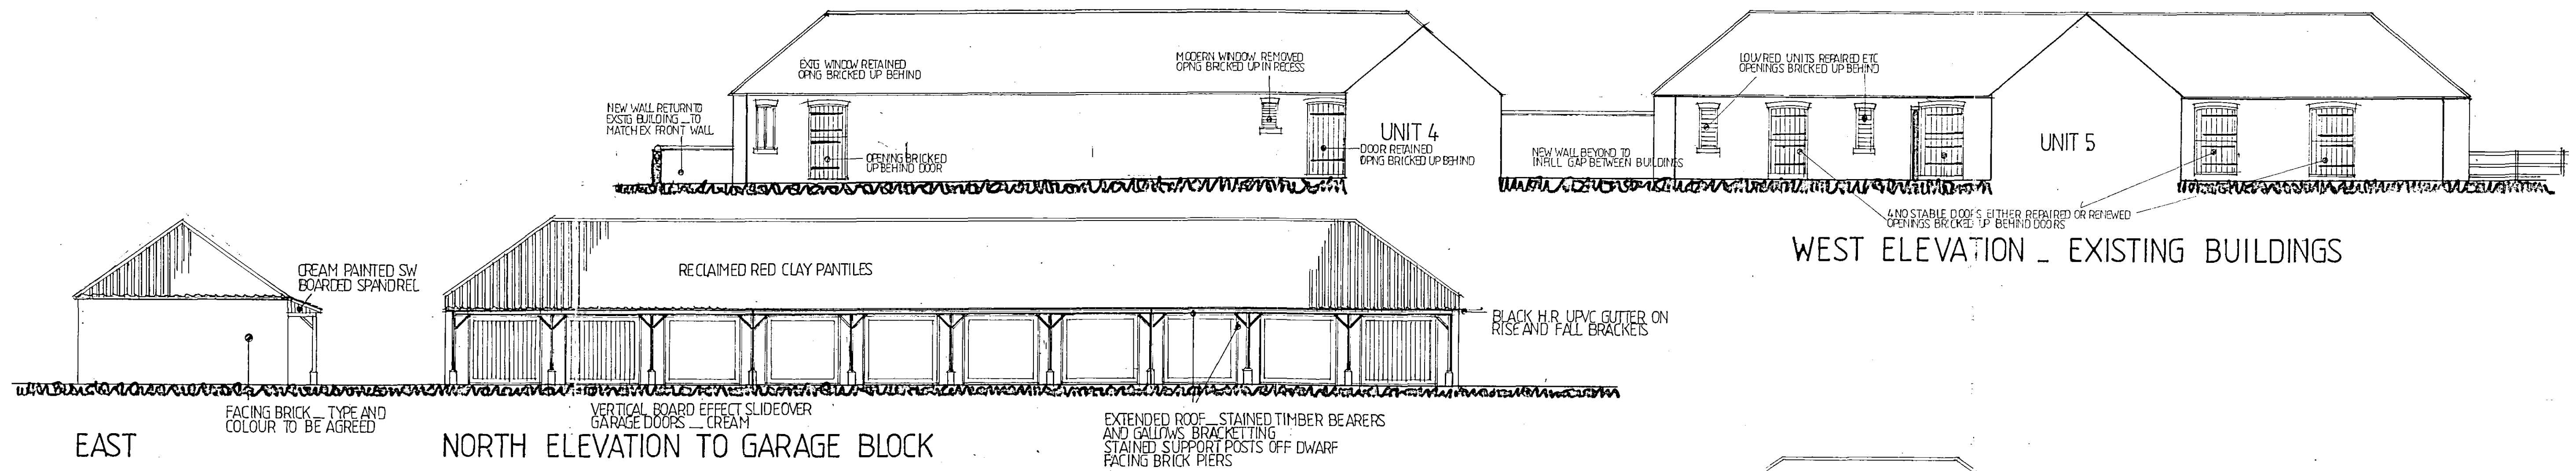
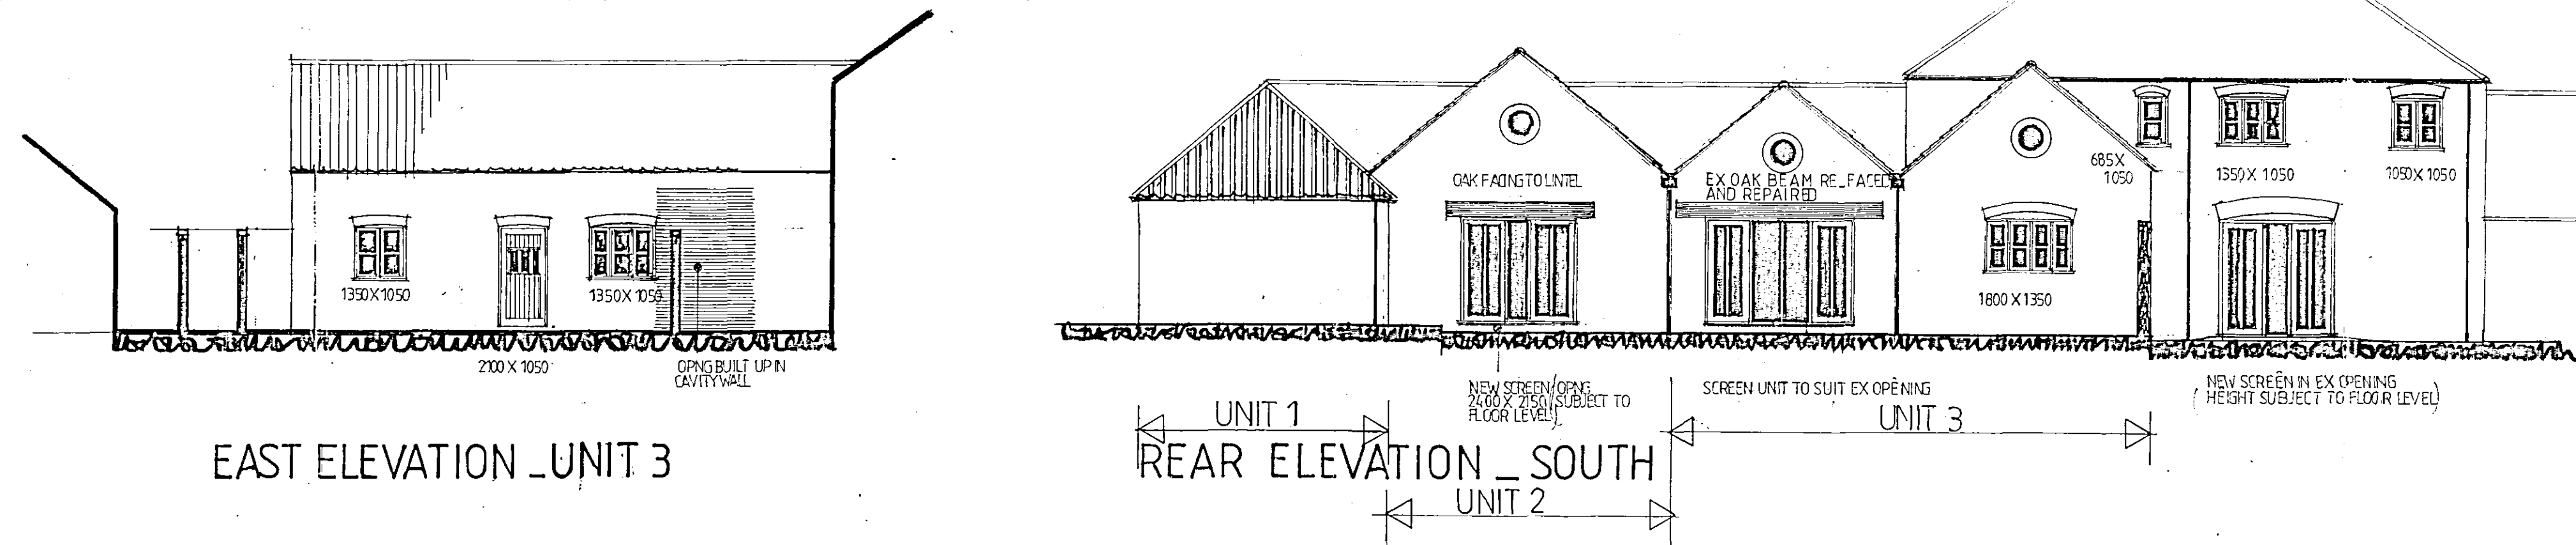
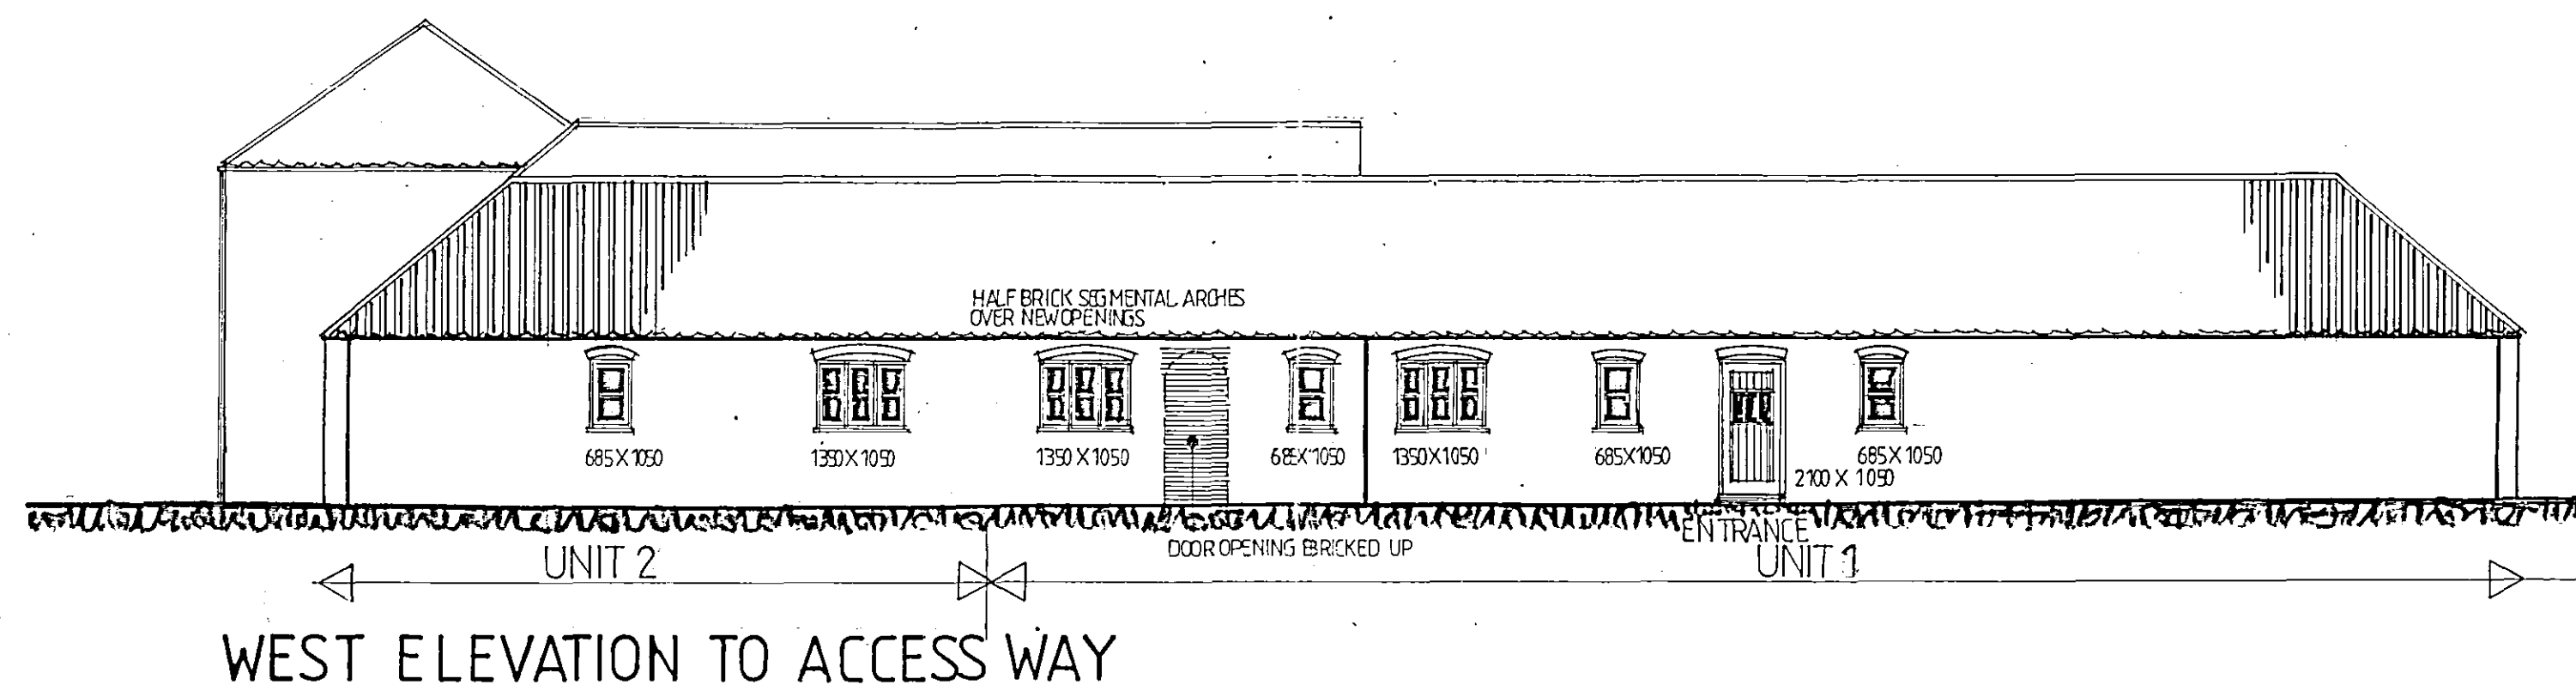
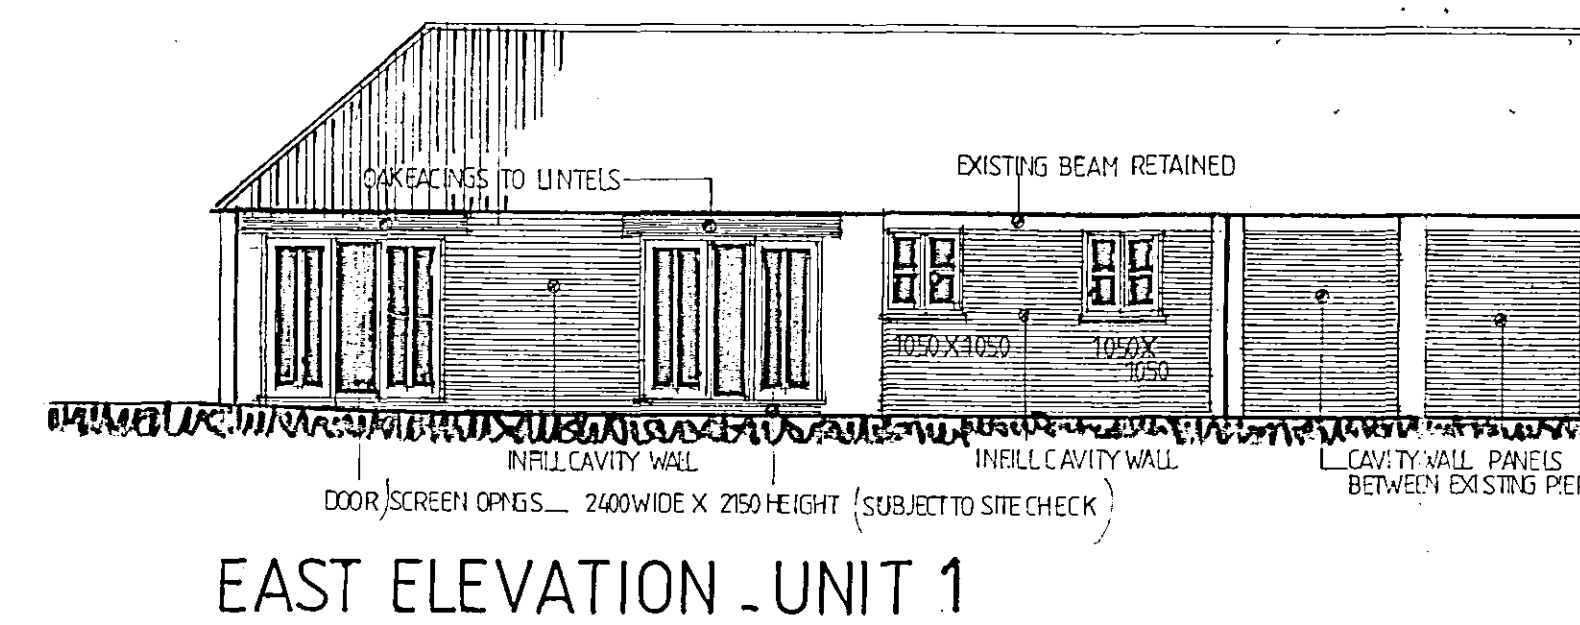
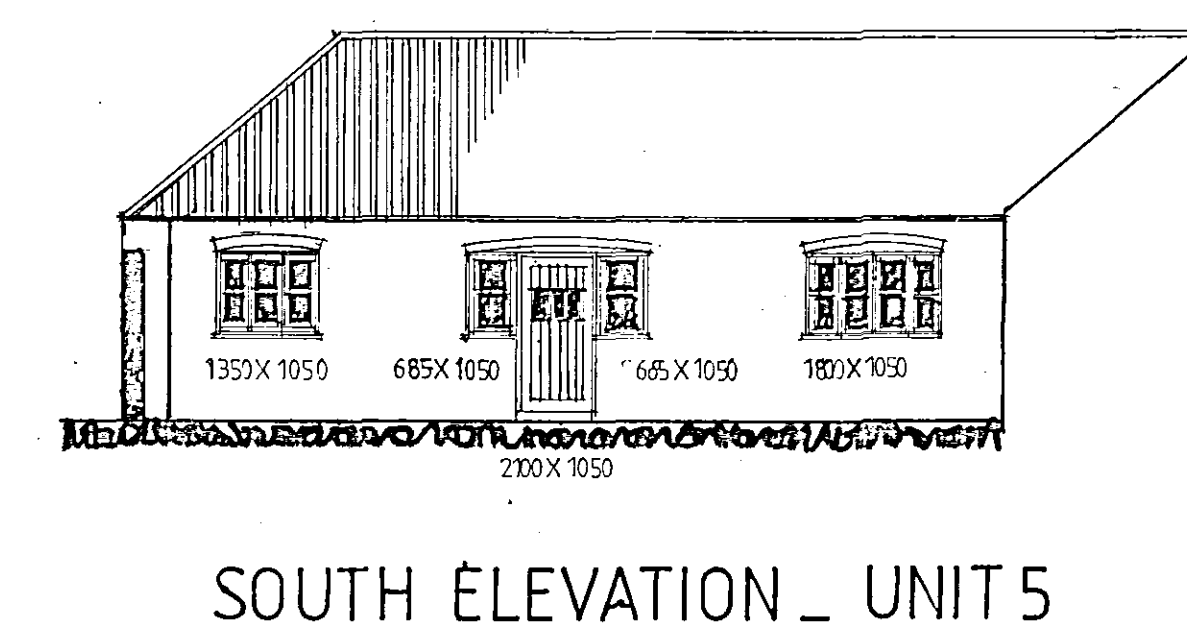


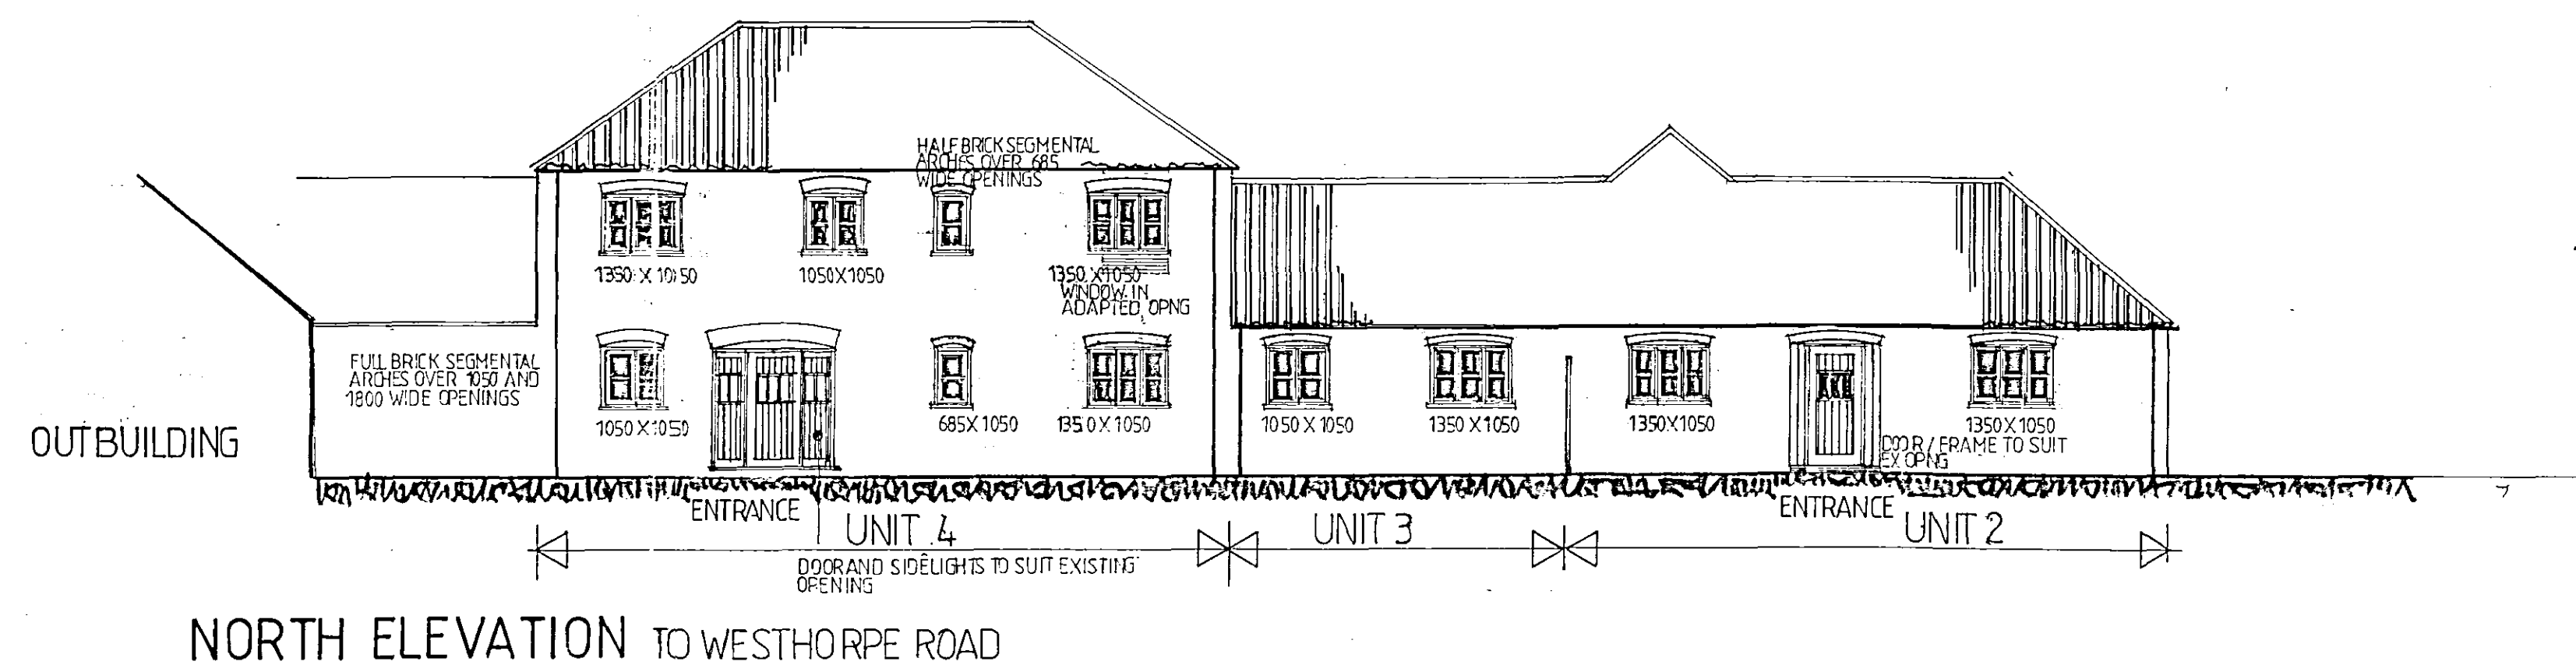

NOTE - ALL DOORS AND WINDOWS IN TREATED SOFTWOOD TO RECEIVE CREAM PAINT FINISH.

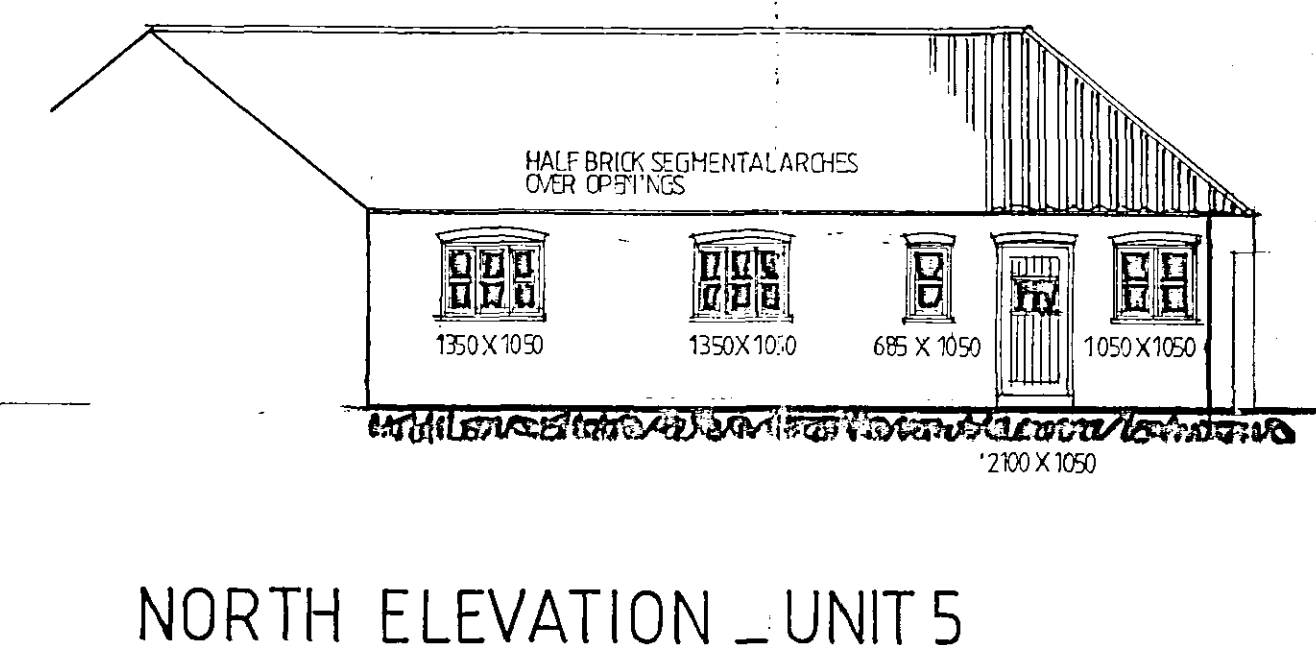

SHDC
Planning & Development
06 MAY 2004
Ref: 0262197

AMENDED PLAN
Ref: A1

A GENERAL PLANNING AMENDMENTS 5.5.04

ELEVATIONS

MR R. BINGHAM
Renovation and Repairs to
Existing Barns
The Manor Westhorpe
Road Gosberton
Spalding
Lincolnshire
PE12 2HA
Tel: 01775 722241
Fax: 01775 769986

CB
DESIGN
GROUP
ARCHITECTURAL &
PLANNING SERVICES
24 Commercial Road
Spalding
Lincolnshire
PE12 2HA
Tel: 01775 722241
Fax: 01775 769986

SCALE 1:100 DATE APRIL 04
1022.04.11A