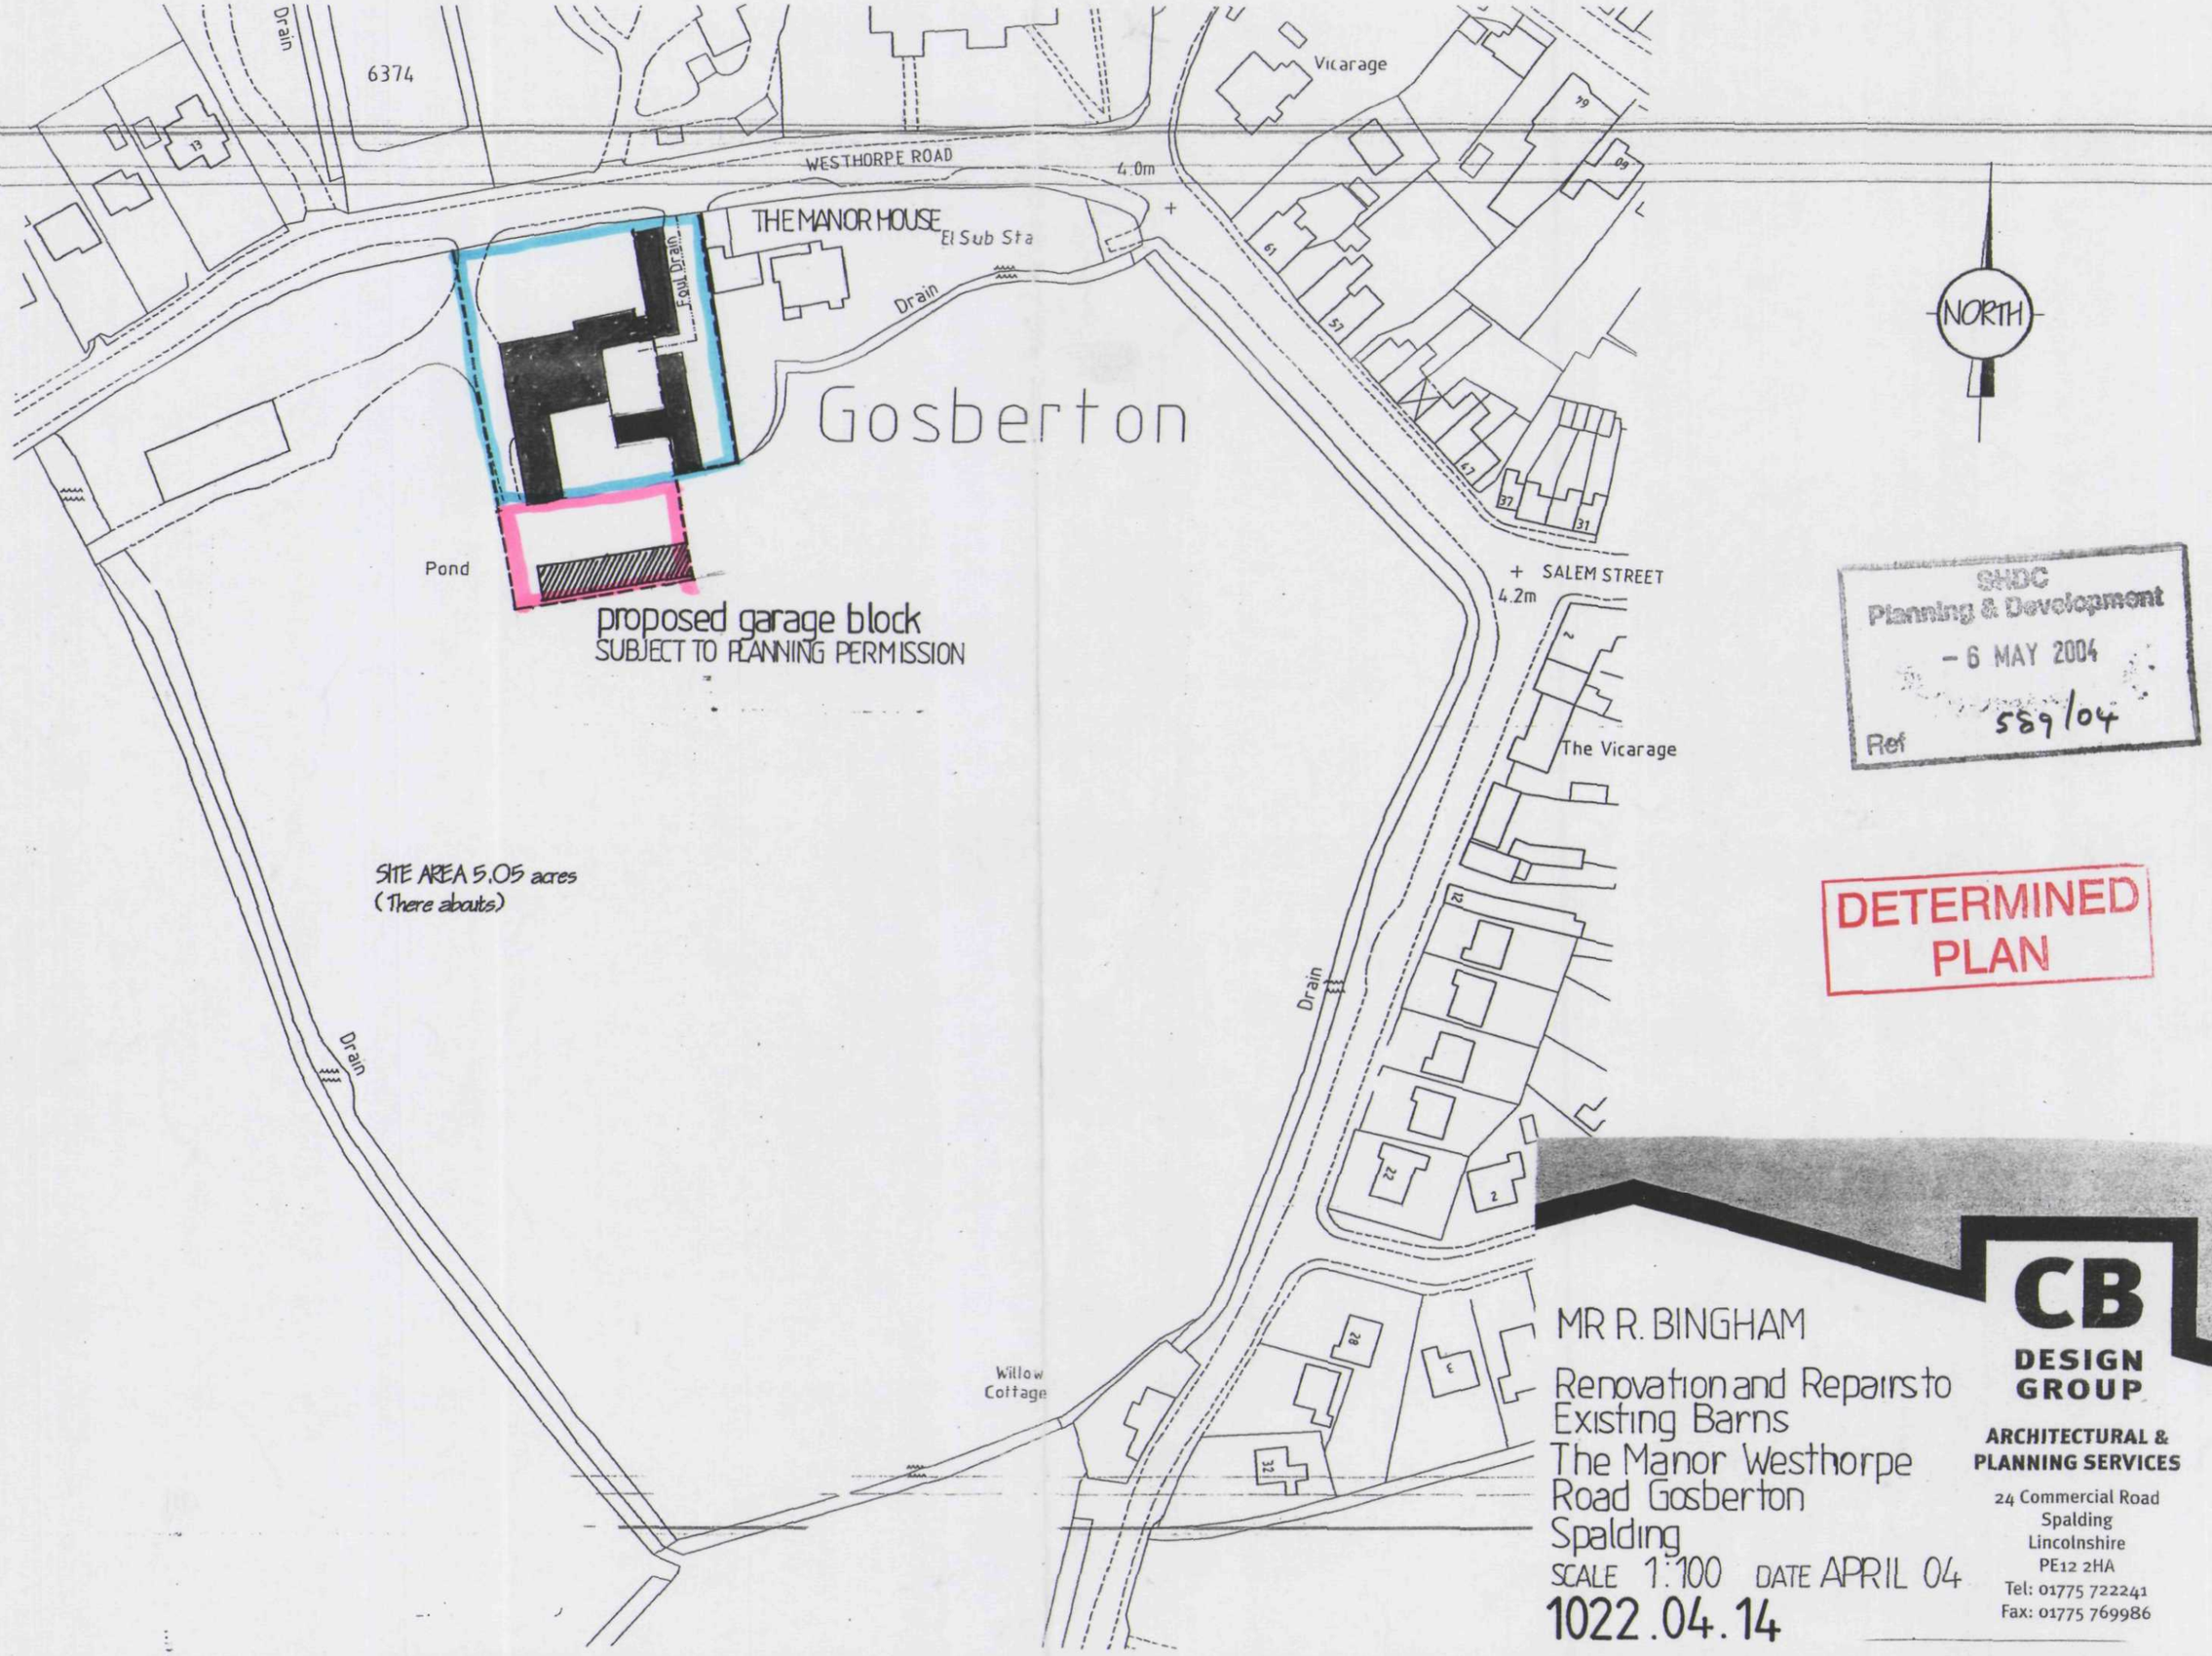

SHDC
Planning & Development
– 6 MAY 2004
Ref 589/04

DETERMINED
PLAN

MR R. BINGHAM

Renovation and Repairs to
Existing Barns
The Manor Westhorpe
Road Gosberton
Spalding

SCALE 1:100 DATE APRIL 04

1022.04.14

CB
DESIGN
GROUP
ARCHITECTURAL &
PLANNING SERVICES
24 Commercial Road
Spalding
Lincolnshire
PE12 2HA
Tel: 01775 722241
Fax: 01775 769986