


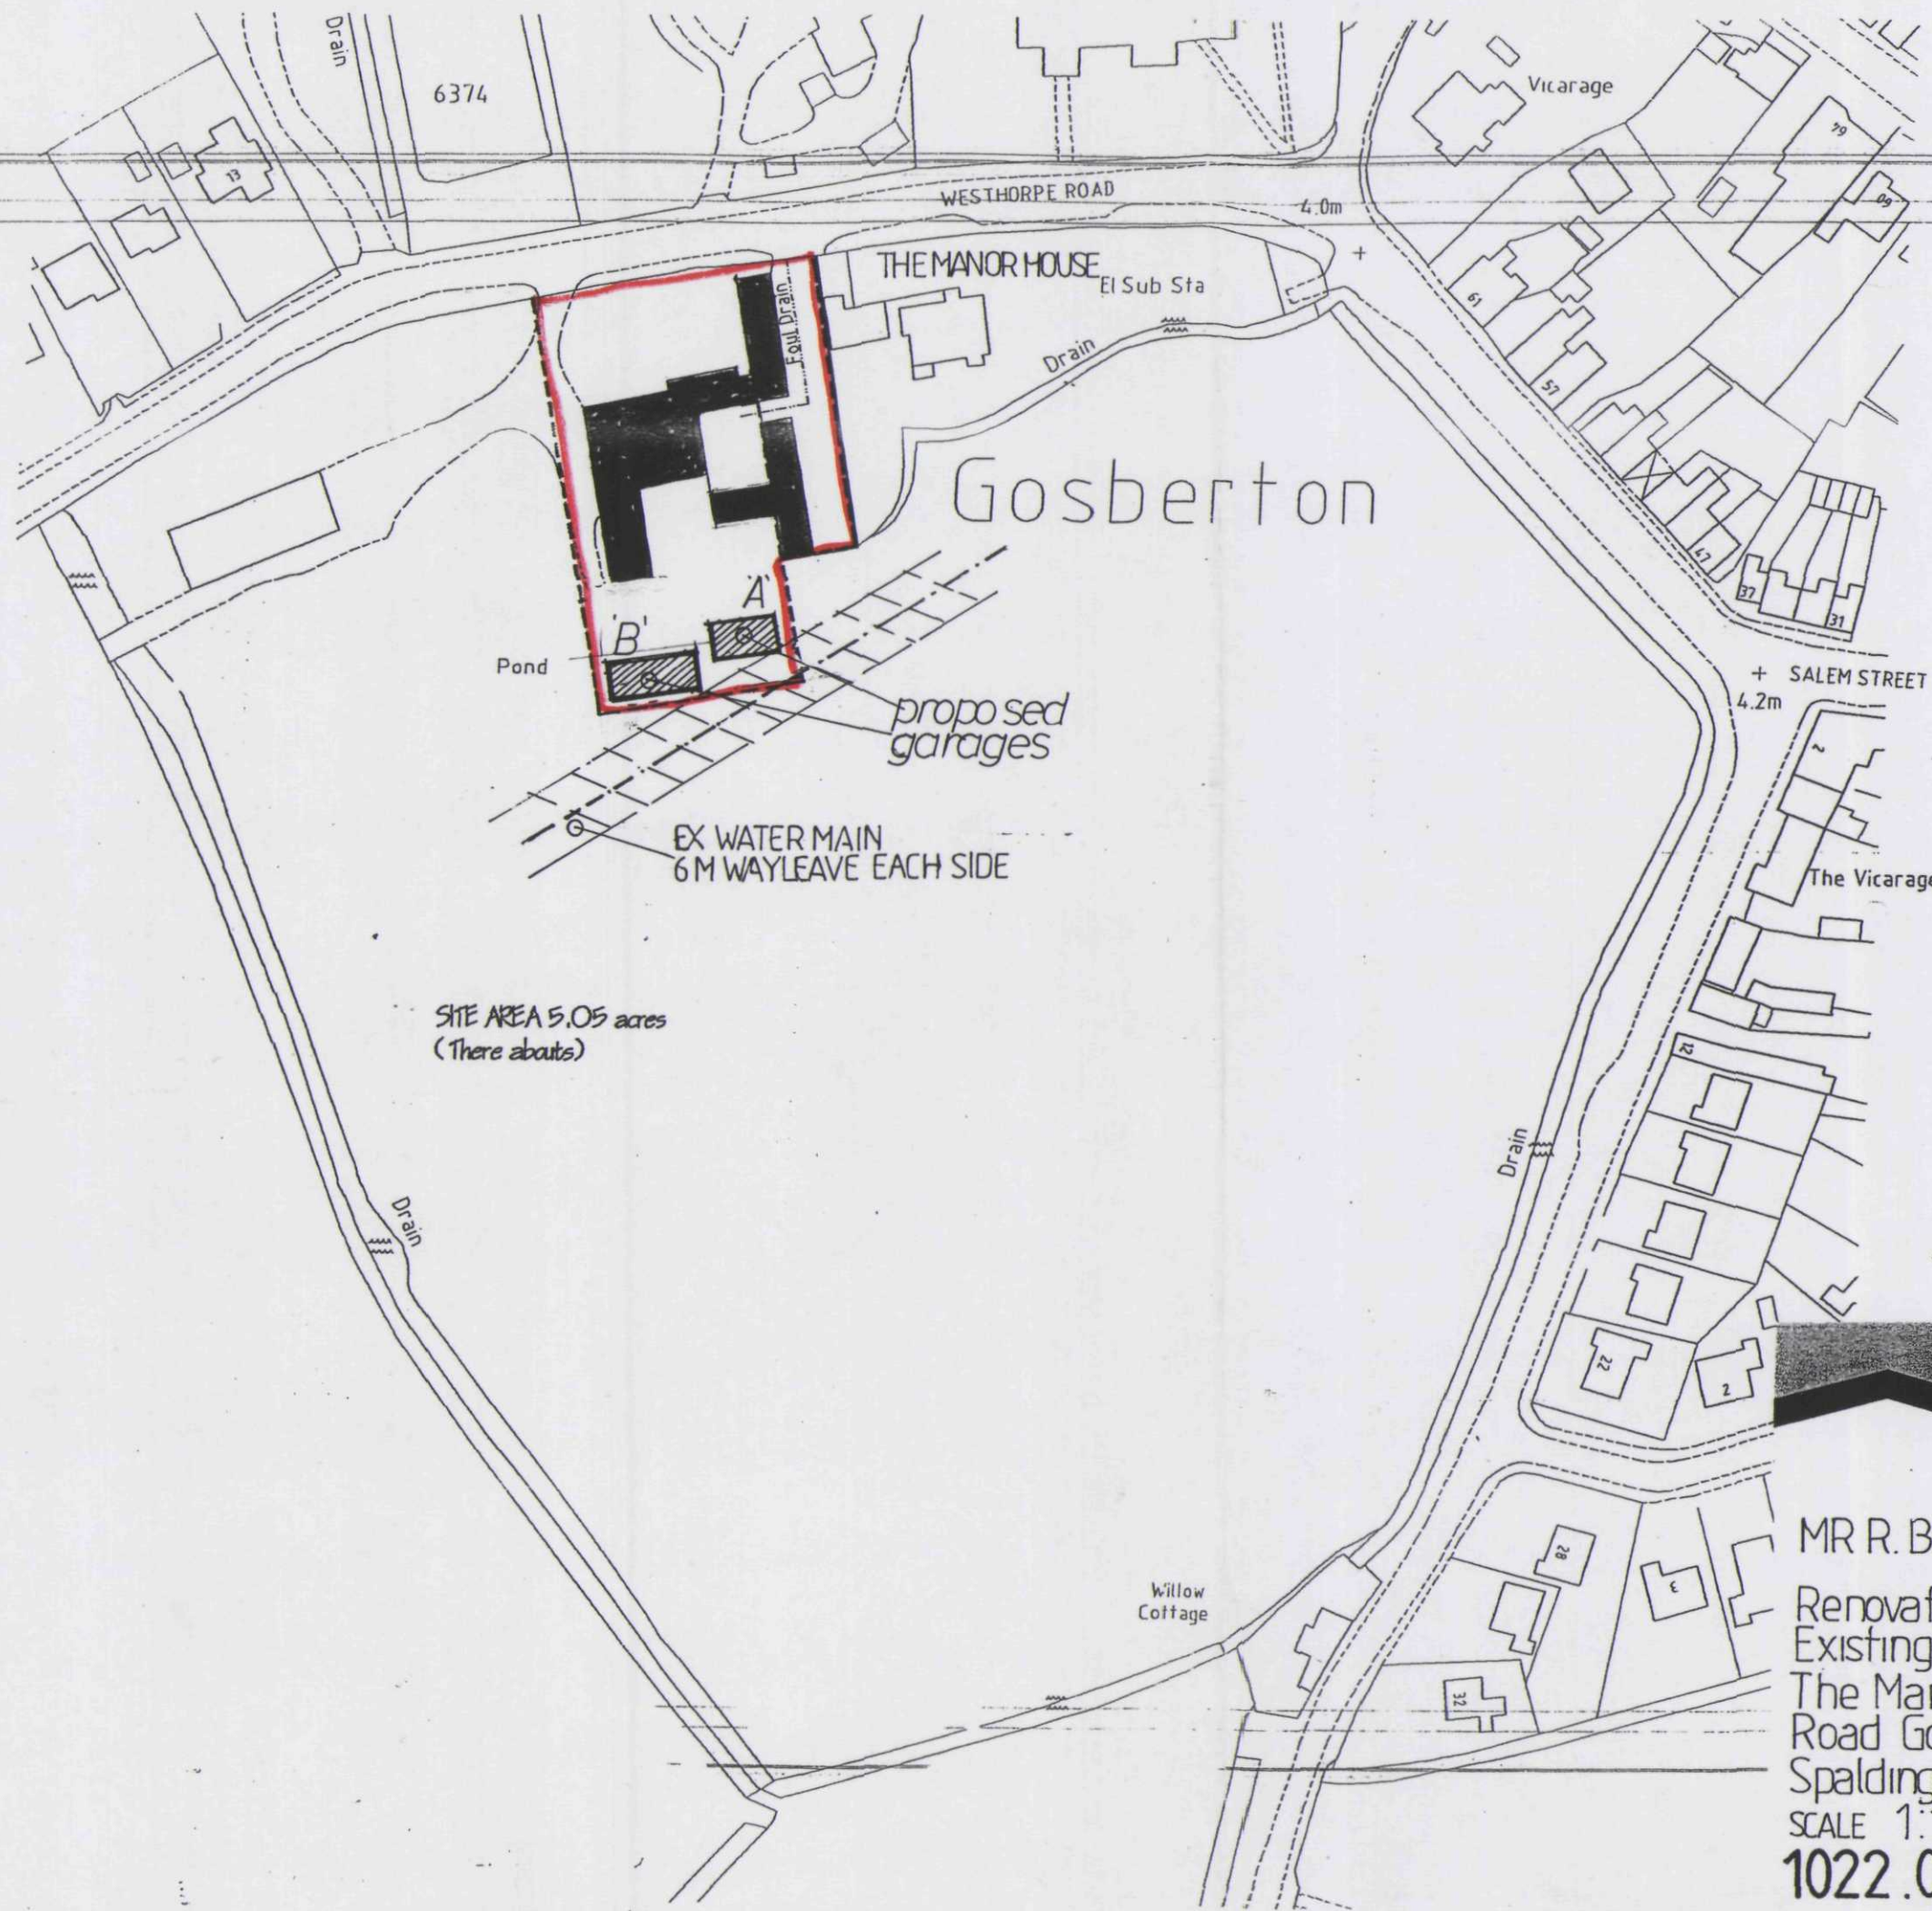

AMENDED PLAN
Ref. A1

SHDC
Planning & Development
22 JUL 2004
Ref: 0589104

A GARAGES RESITED 21.7.04

MR R. BINGHAM
Renovation and Repairs to
Existing Barns
The Manor Westhorpe
Road Gosberton
Spalding
SCALE 1:1250 DATE APRIL 04
1022.04.14A



**ARCHITECTURAL &
PLANNING SERVICES**
24 Commercial Road
Spalding
Lincolnshire
PE12 2HA
Tel: 01775 722241
Fax: 01775 769986