




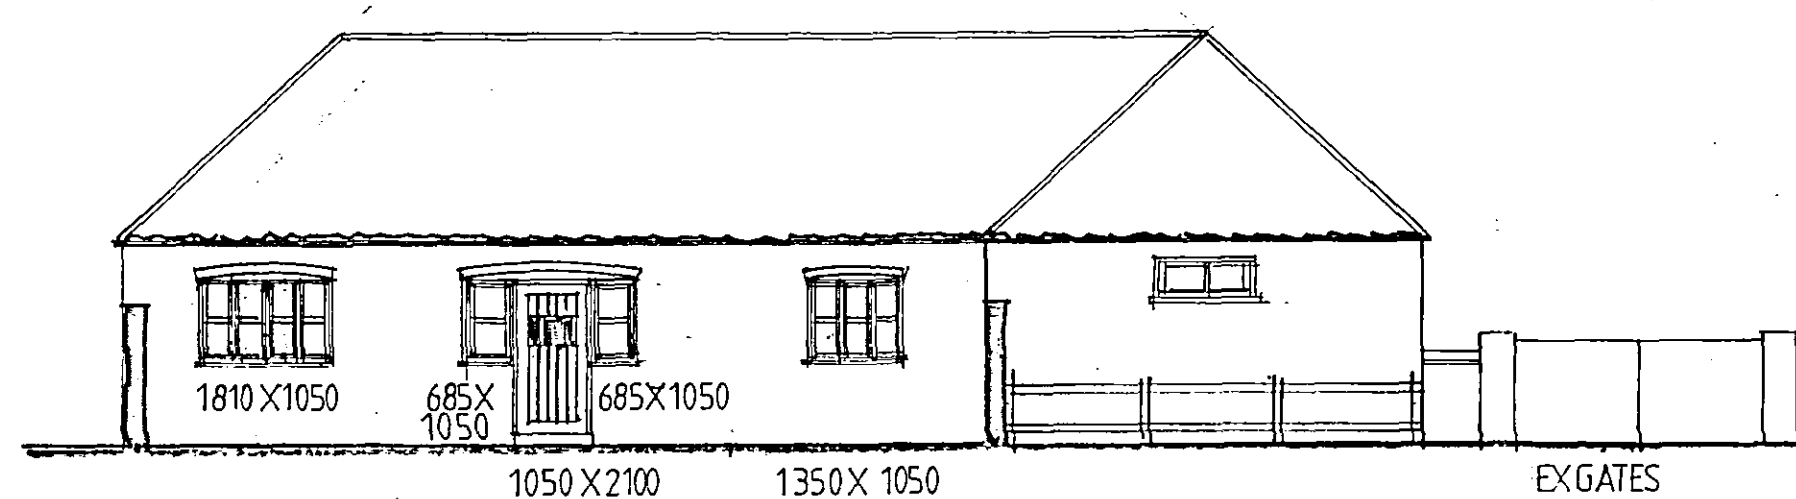


SOUTH ELEVATION

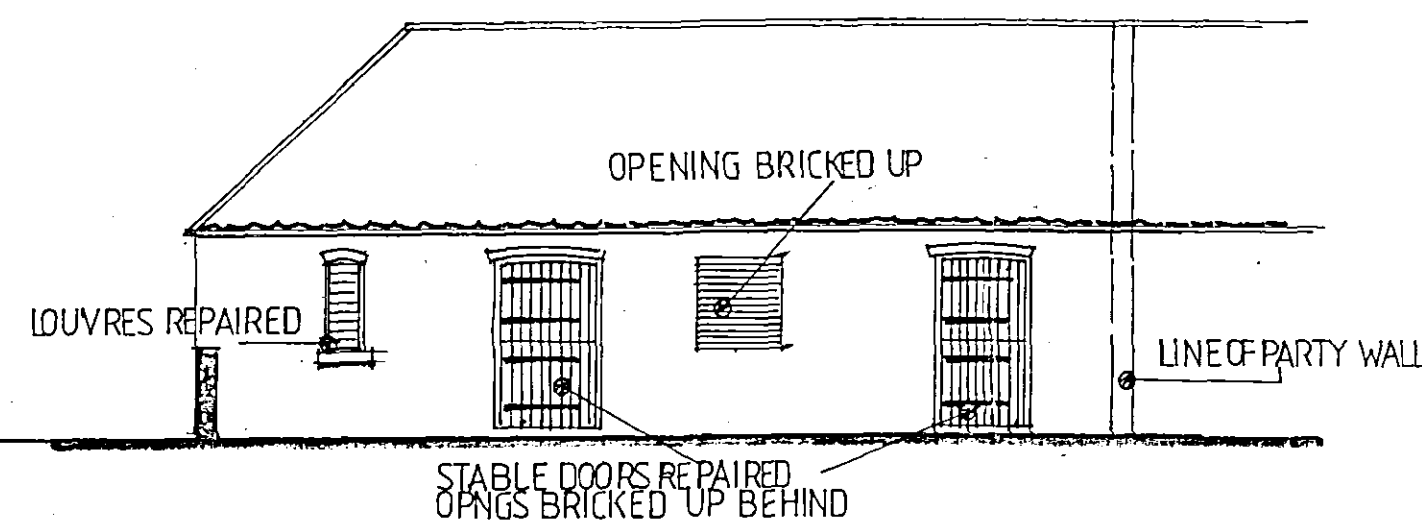

EAST ELEVATION

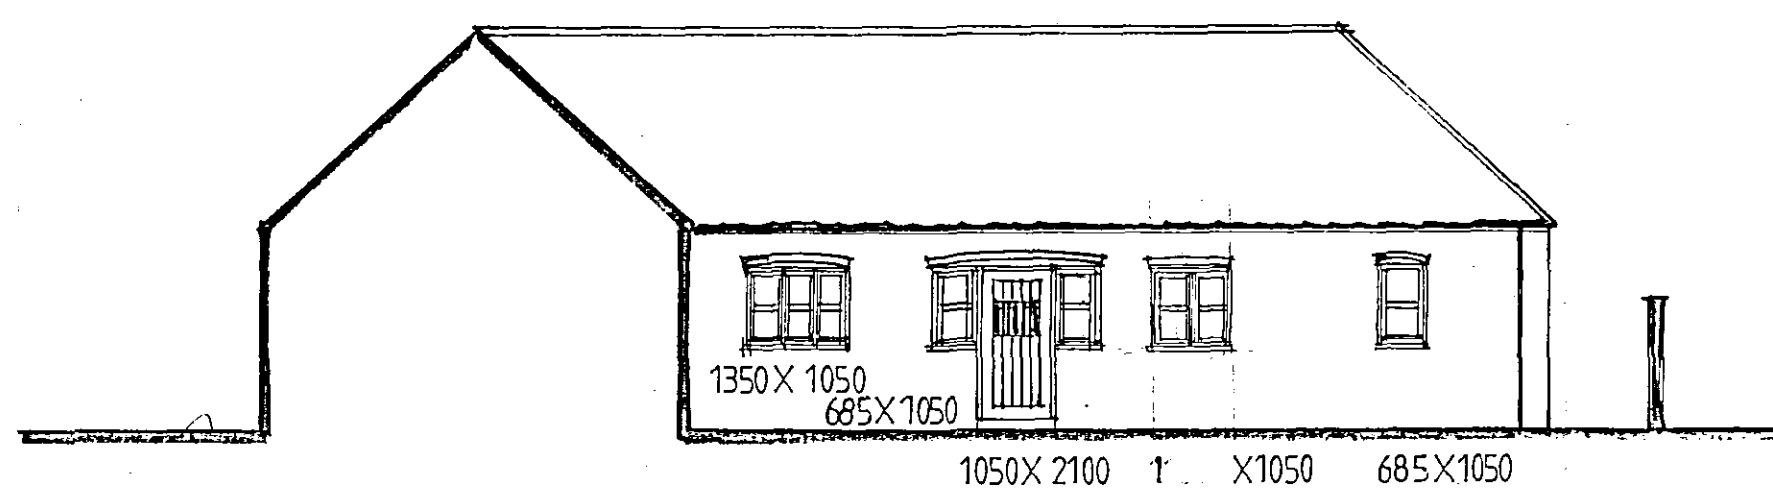


NORTH ELEVATION

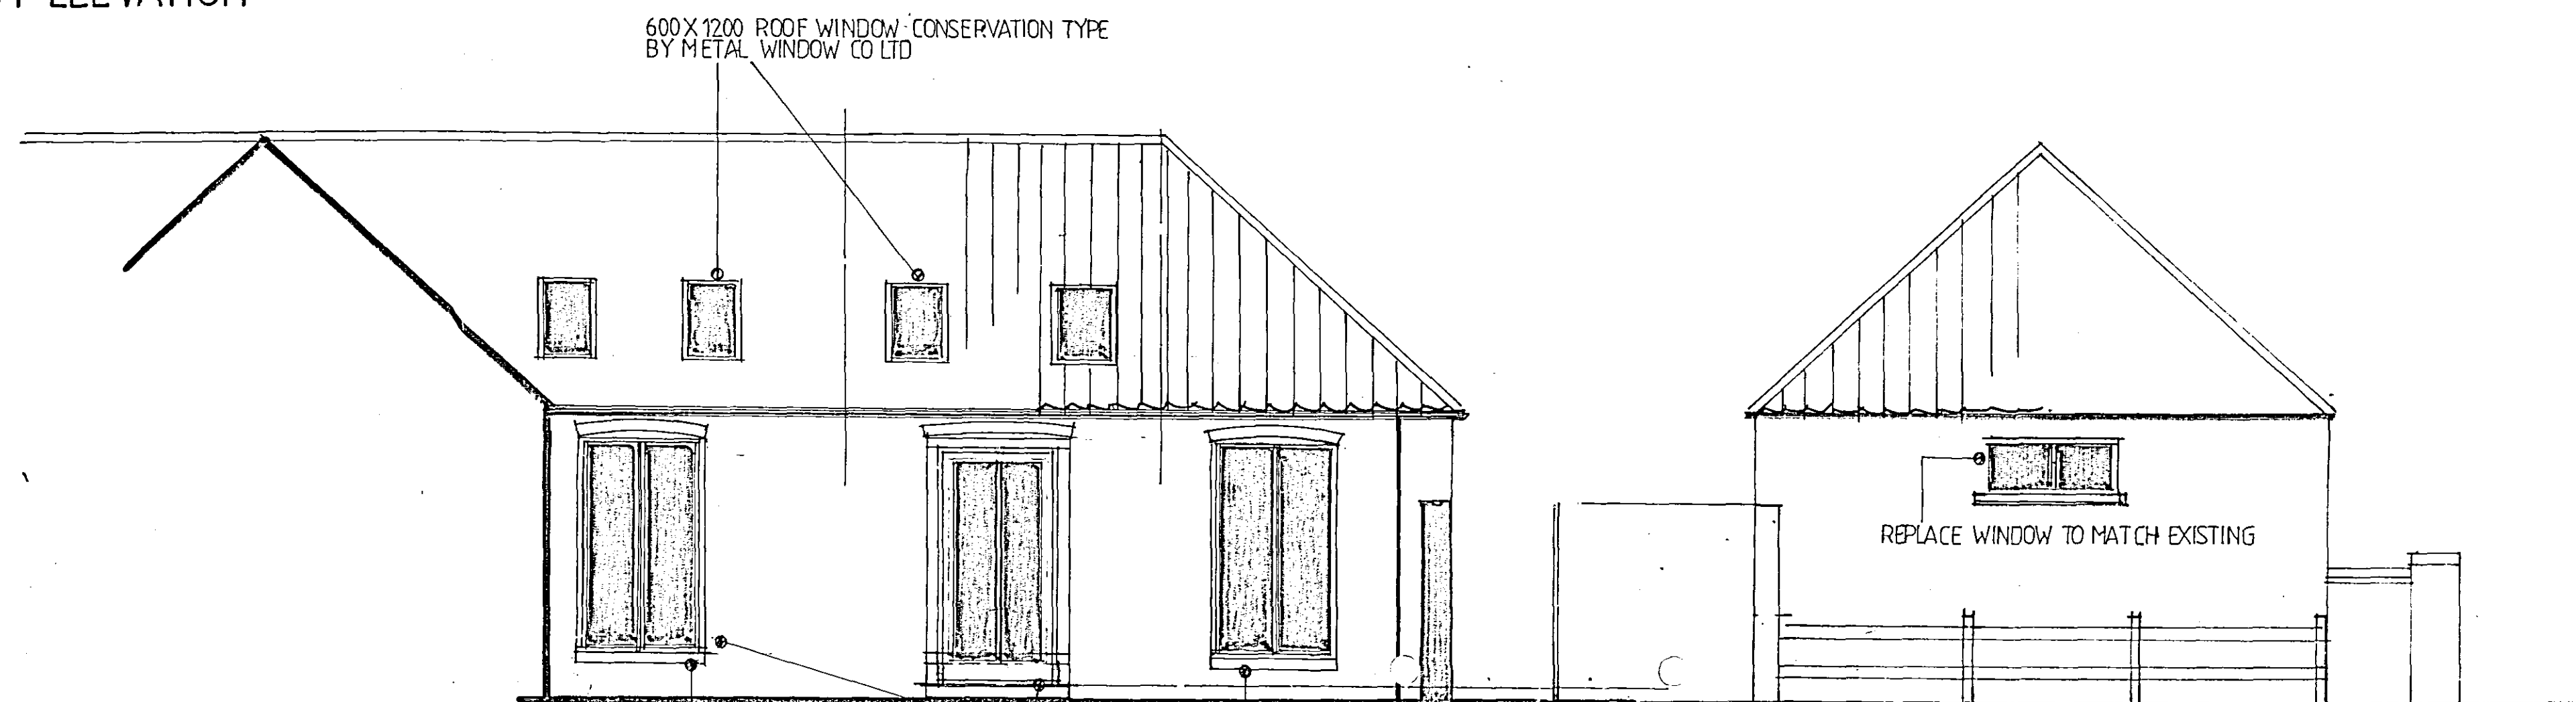


WEST ELEVATION OF EXTENDED UNIT


SOUTH ELEVATION

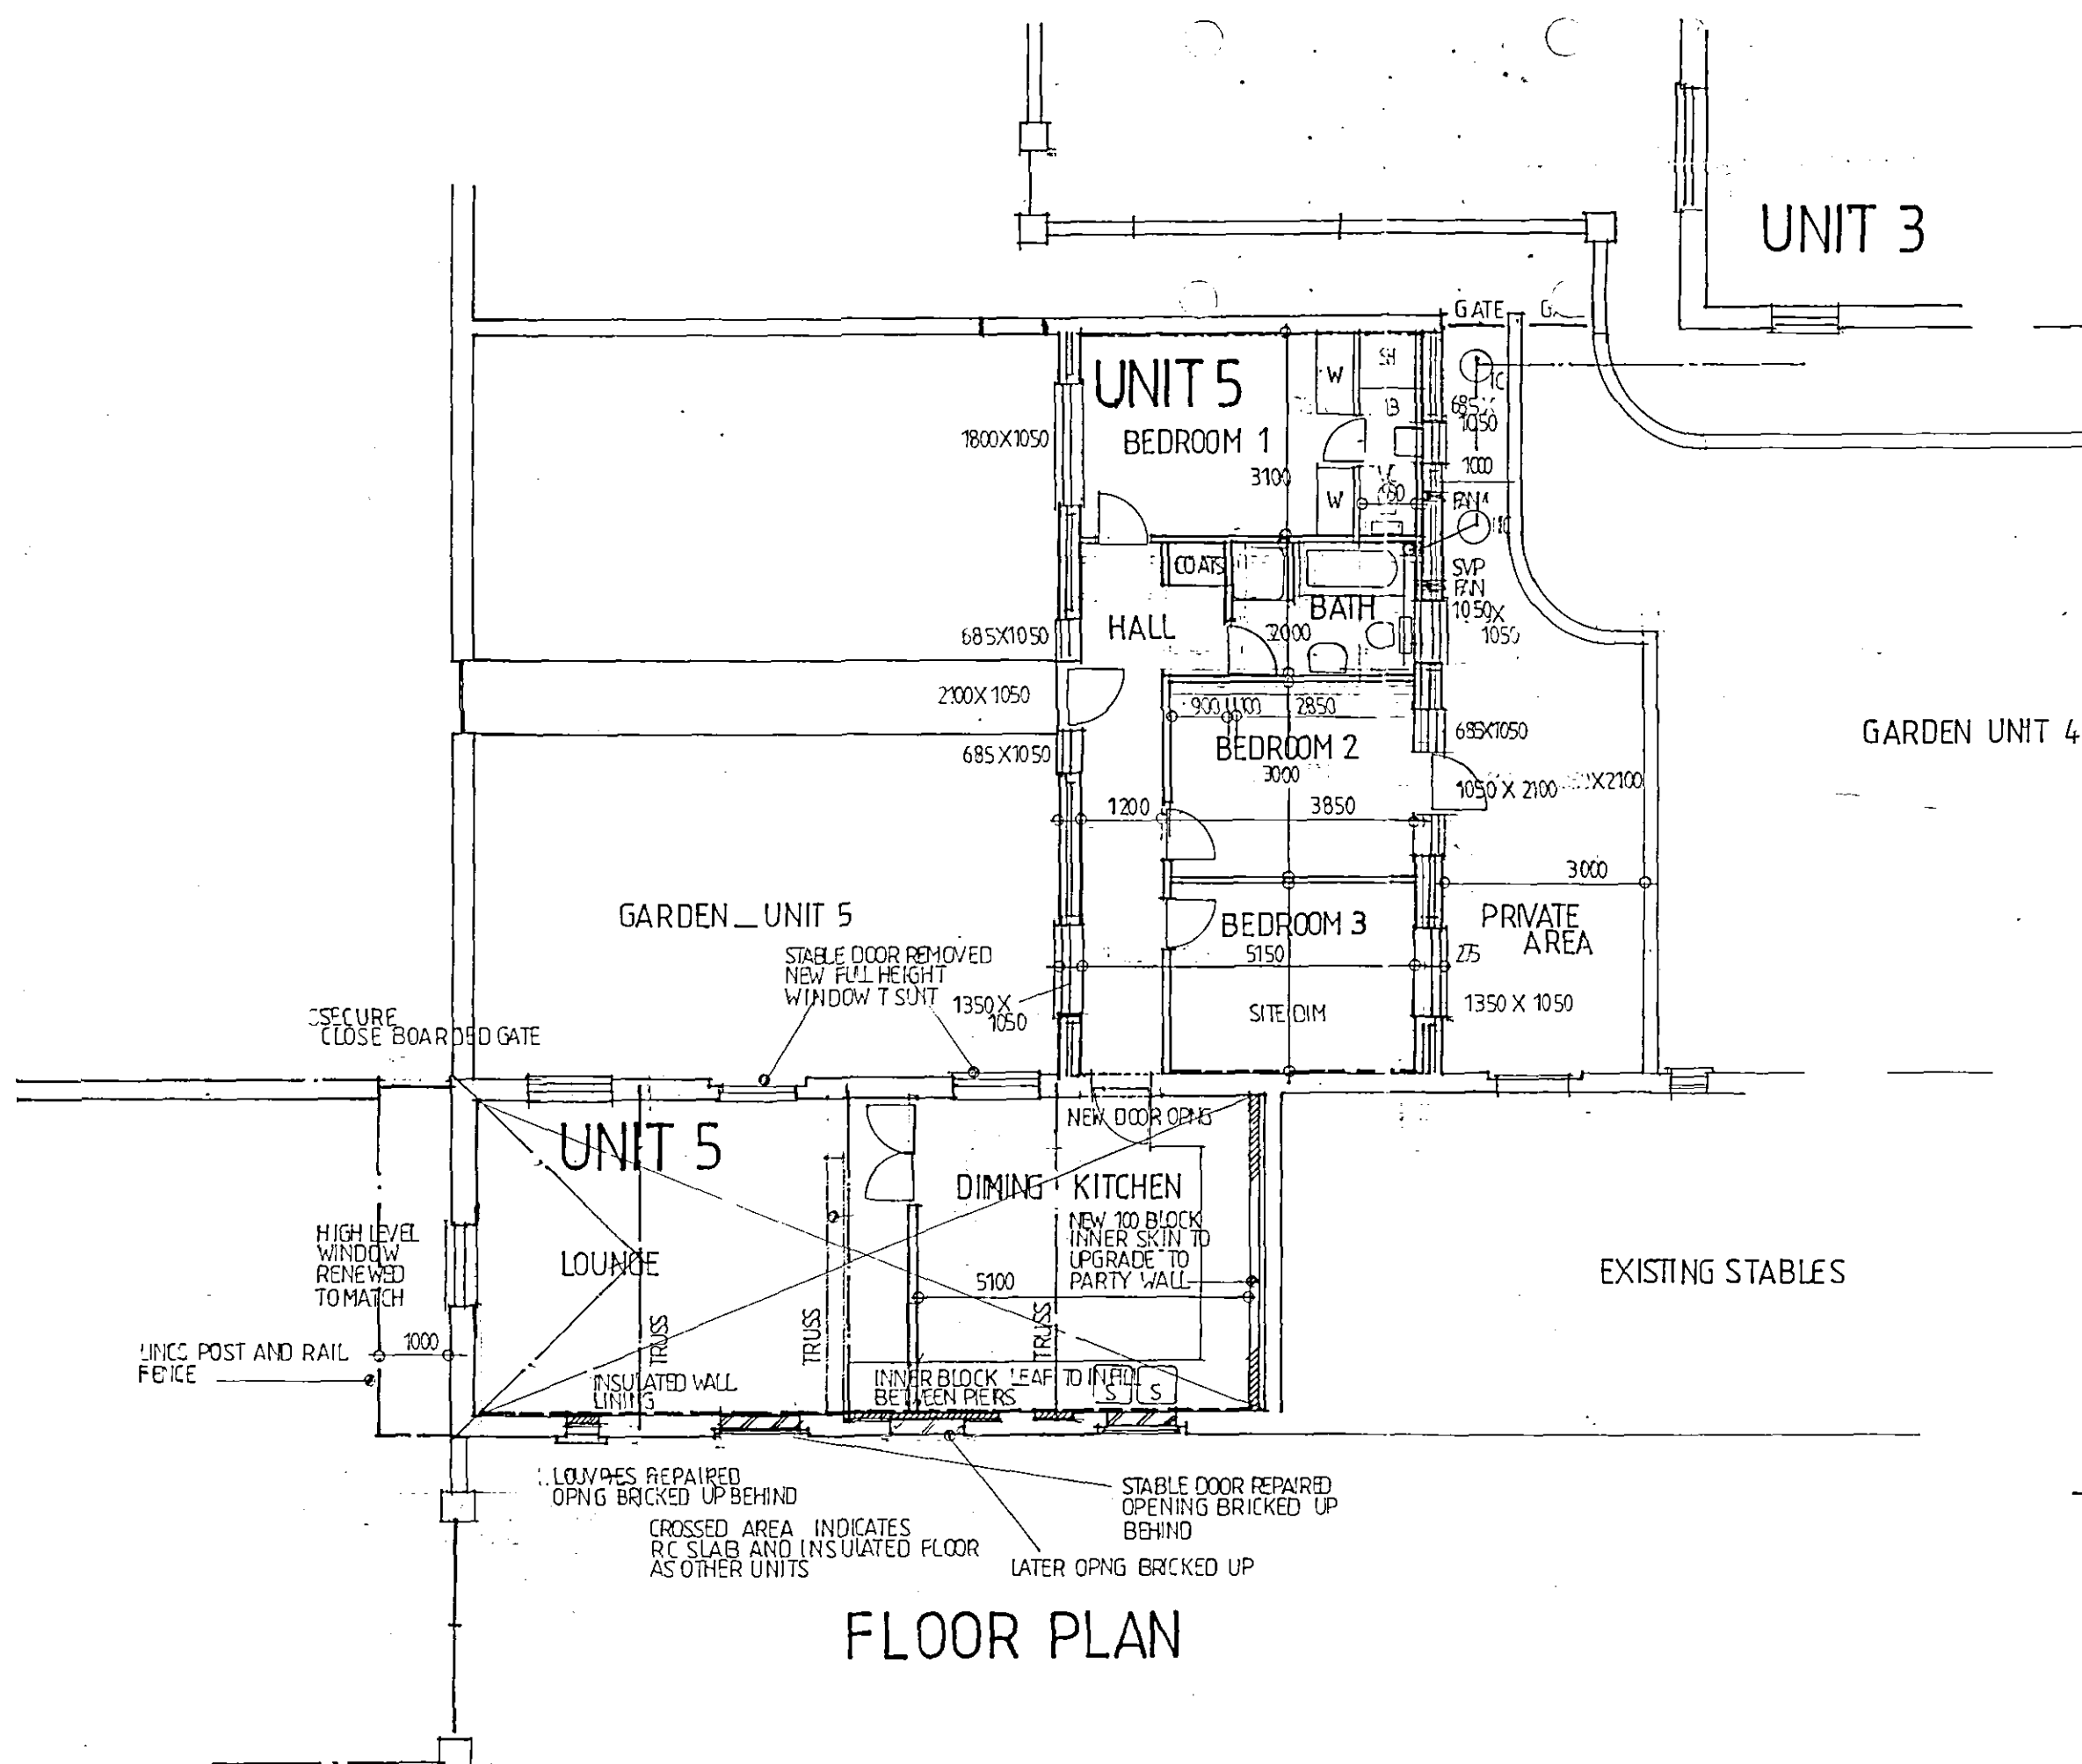

FLOOR PLAN

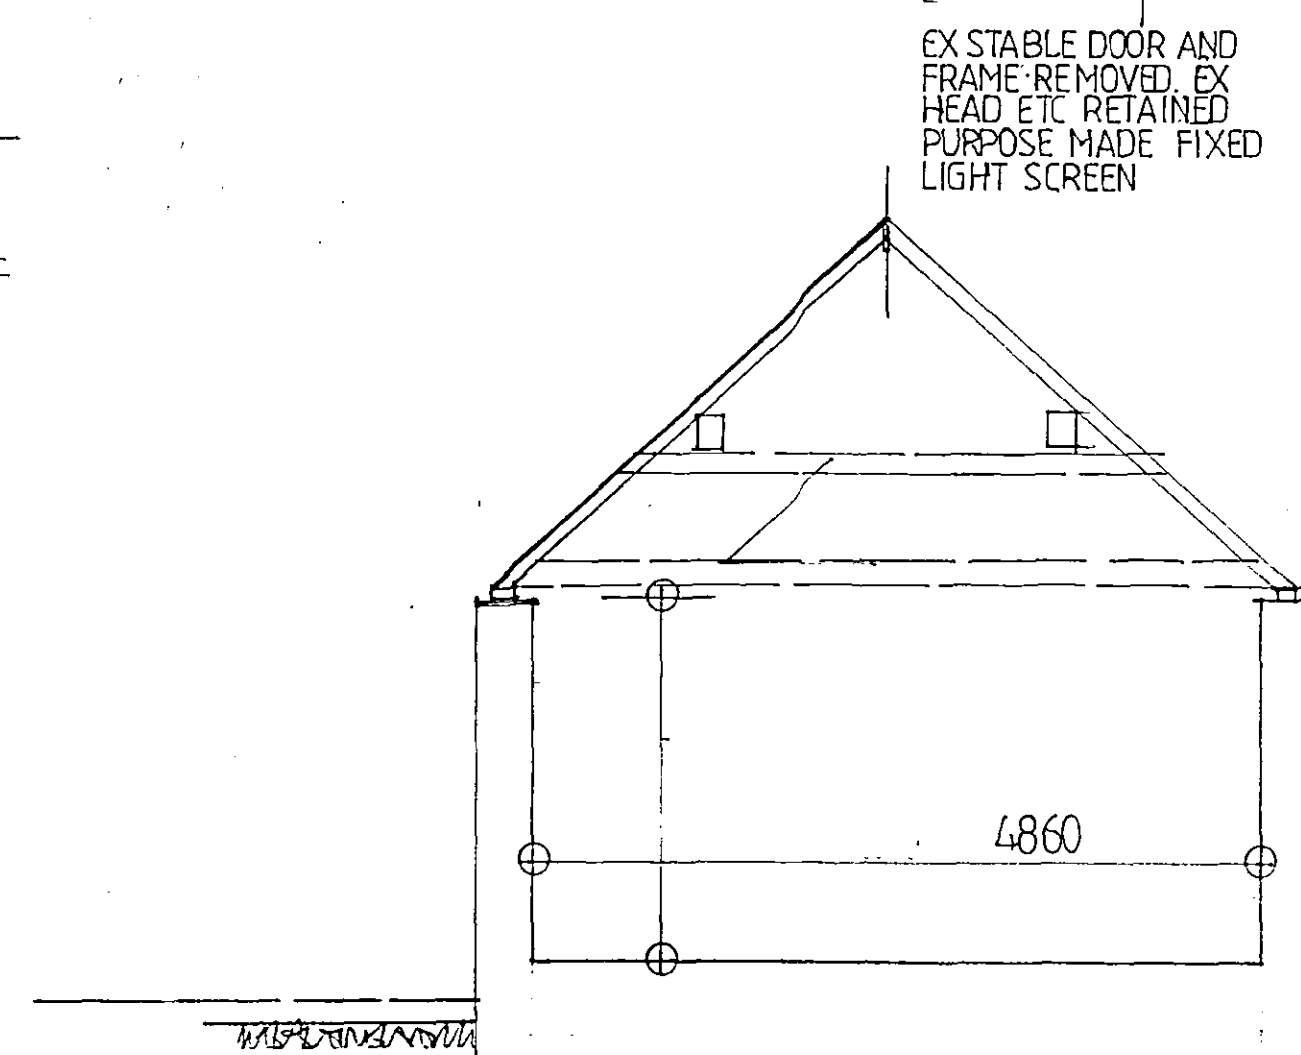

SECTION EXISTING

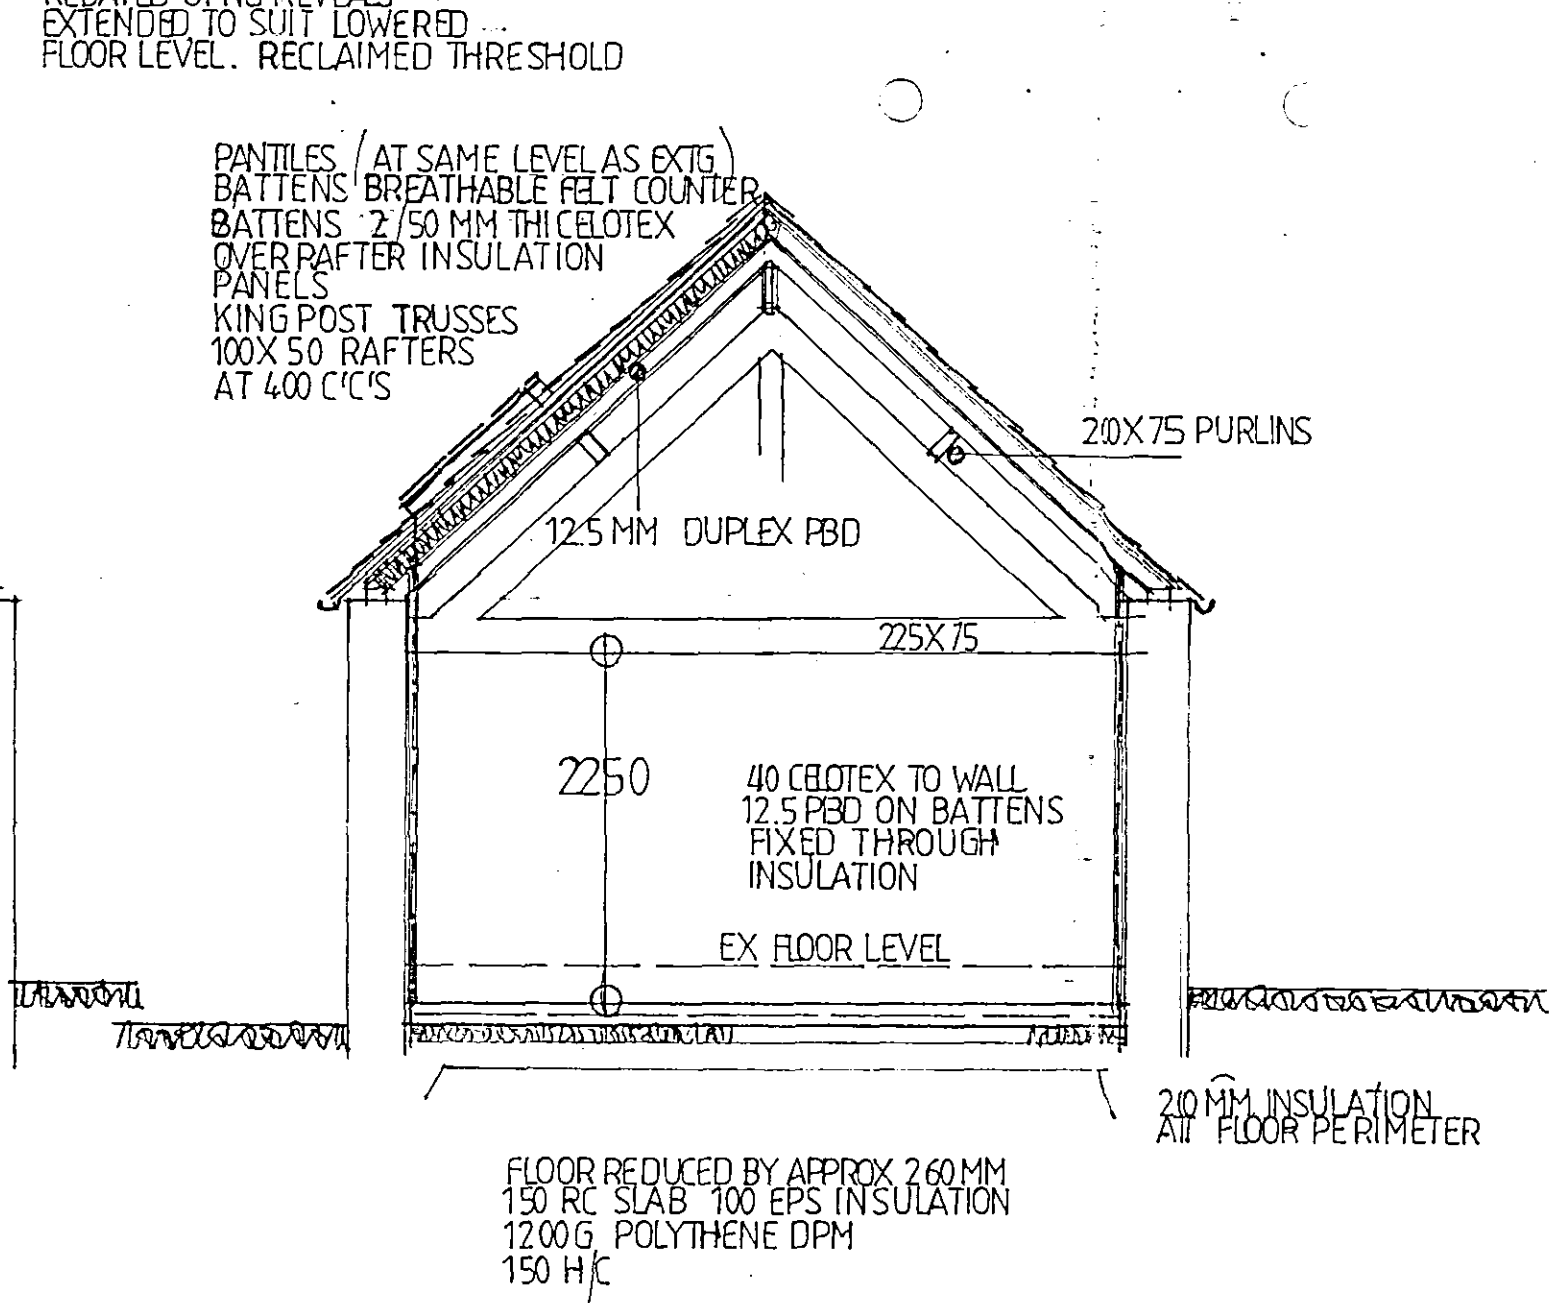

SECTION PROPOSED

DRAWING TO BE READ IN CONJUNCTION WITH 1022.04.13

AMENDED PLAN
Ref: A2

SHBC
Planning & Development
17 AUG 2004
Ref: 0242197

MR R. BINGHAM
Renovation and Repairs to
Existing Barns
The Manor Westhorpe
Road Gosberton
Spalding
Lincolnshire
PE12 2HA
Tel: 01775 722241
Fax: 01775 769986

CB
DESIGN GROUP
ARCHITECTURAL & PLANNING SERVICES
24 Commercial Road
Spalding
Lincolnshire
PE12 2HA
Tel: 01775 722241
Fax: 01775 769986