


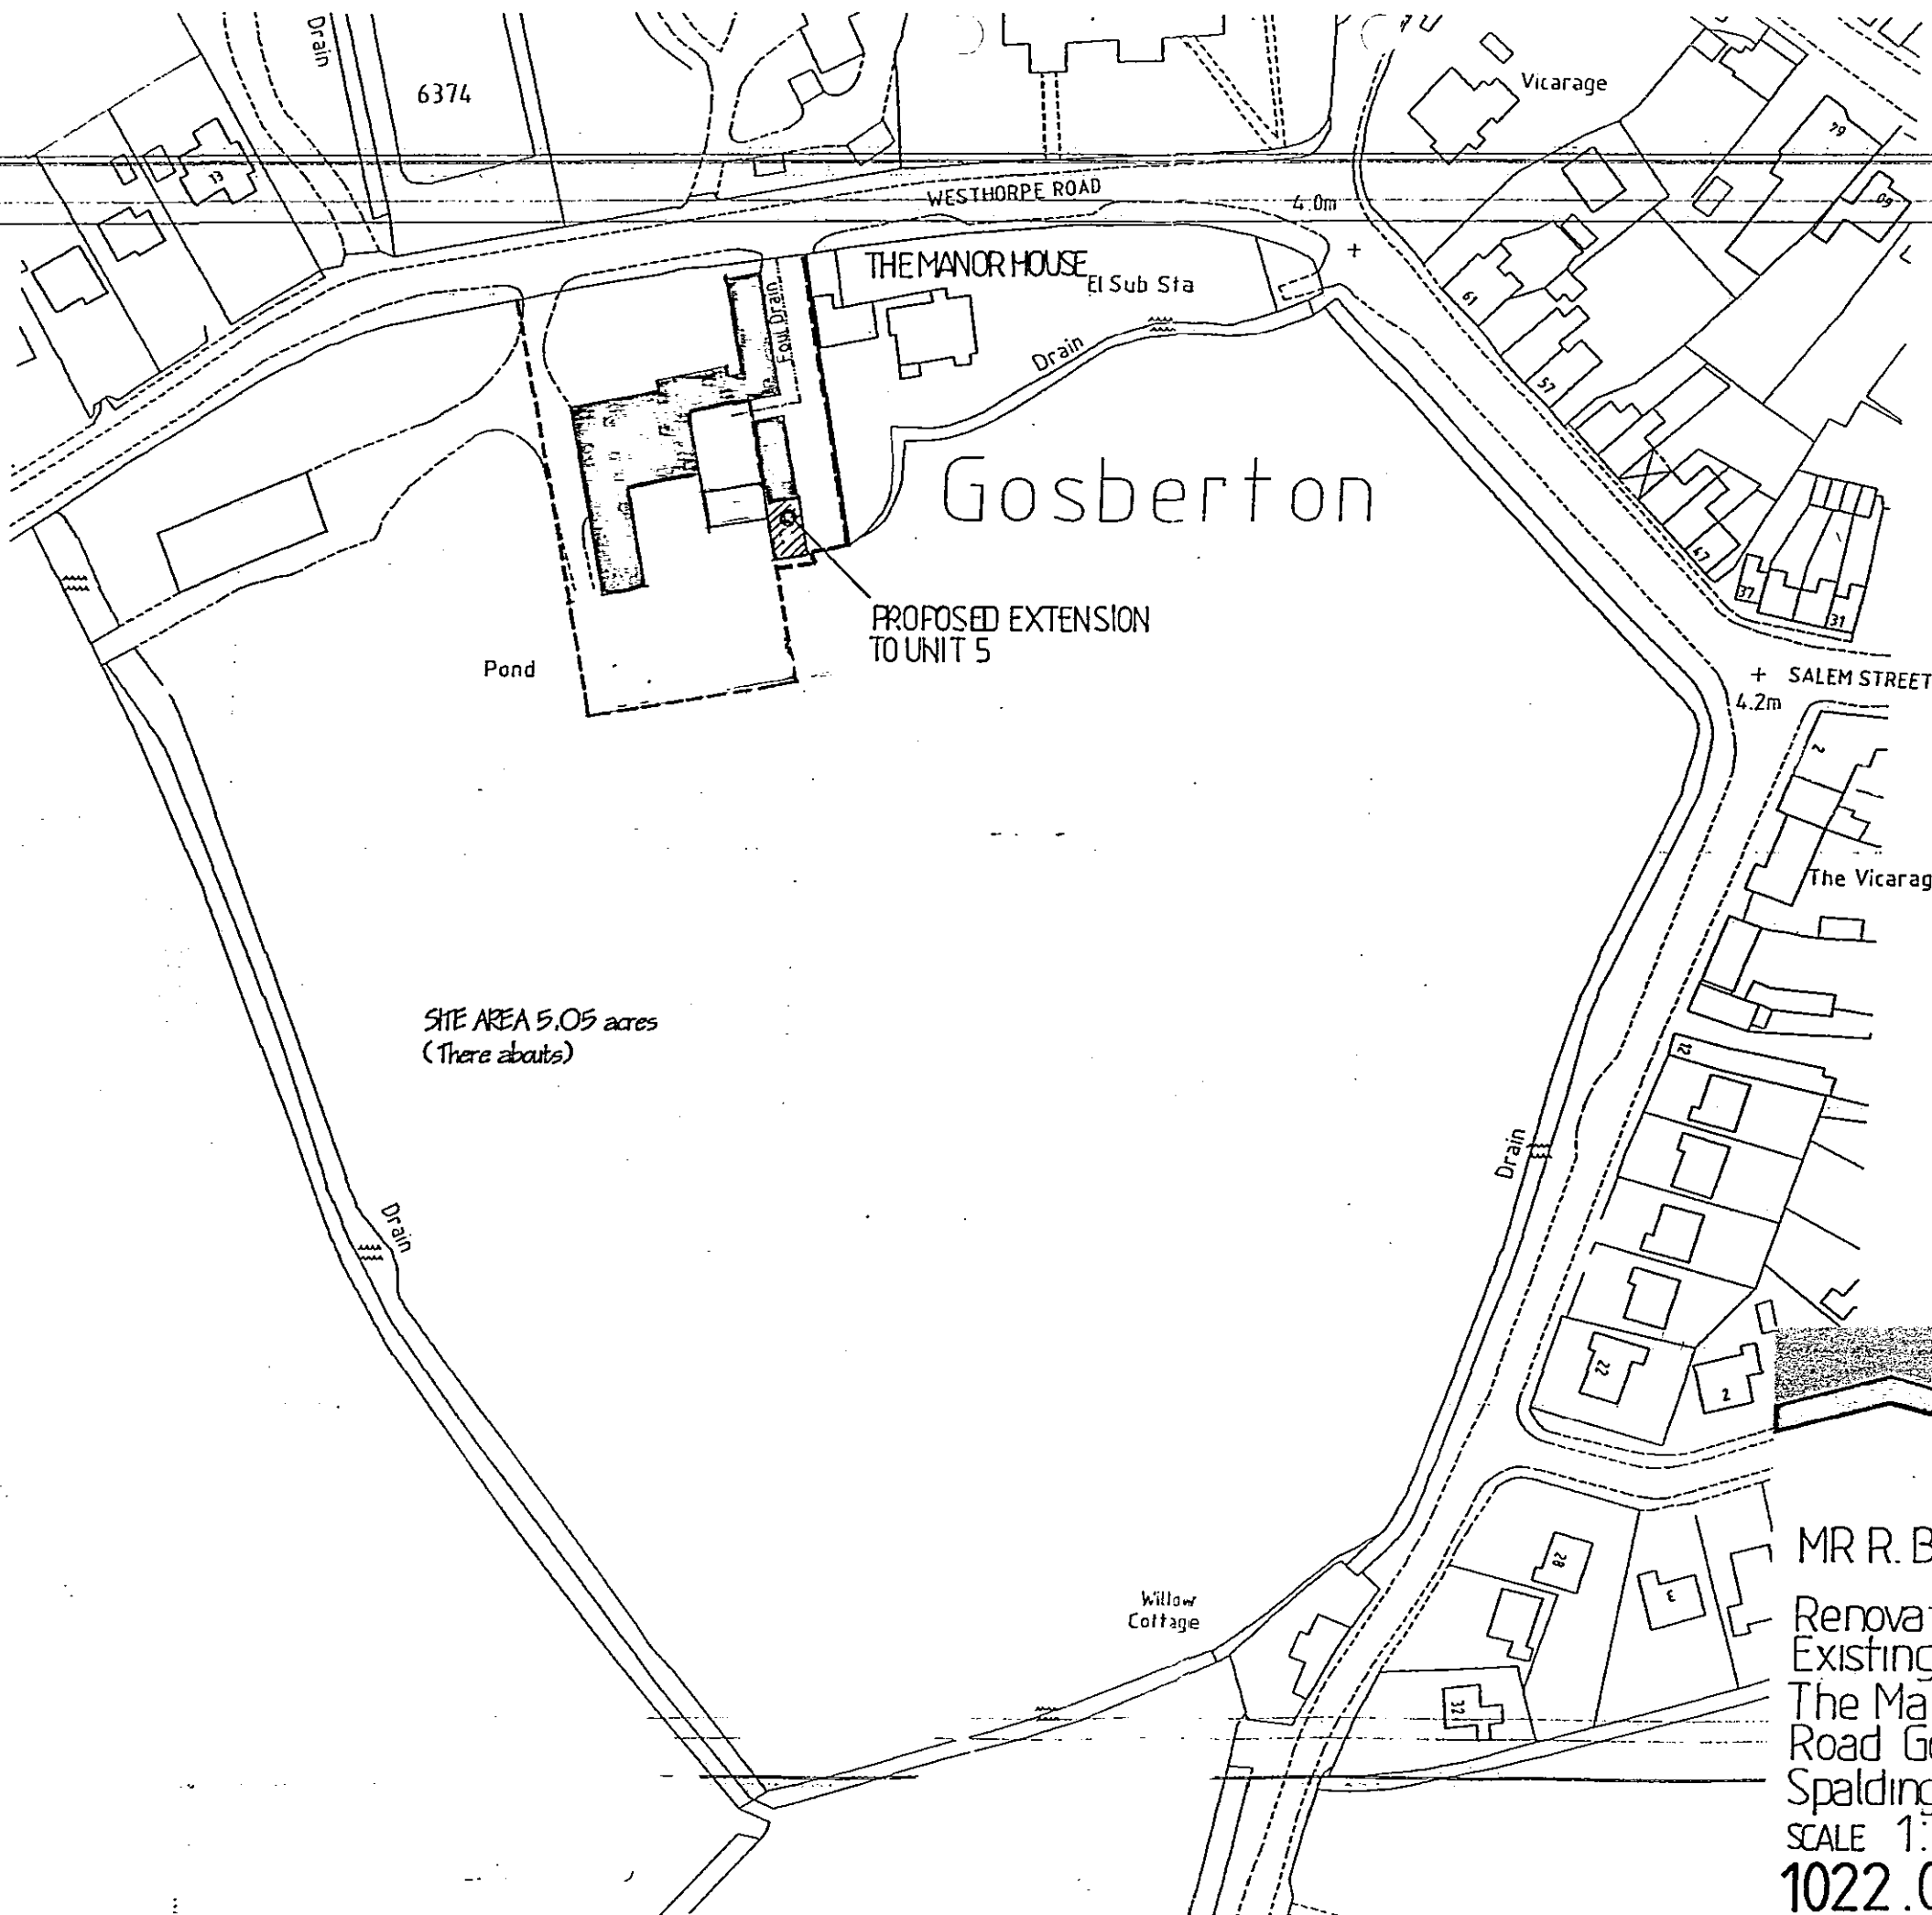

AMENDE

Ref. A 2

SHDC
Planning & Development
17 AUG 2004
Ref: 0262/97

UNIT 5 EXTENDED 17/8/04

MR R. BINGHAM
Renovation and Repairs to
Existing Barns
The Manor Westhorpe
Road Gosberton
Spalding
SCALE 1:100 DATE APRIL 04
1022.04.14 A

CB
DESIGN GROUP
ARCHITECTURAL &
PLANNING SERVICES
24 Commercial Road
Spalding
Lincolnshire
PE12 2HA
Tel: 01775 722241
Fax: 01775 769986