

PROPOSED FARM SHED AT LAND OFF RISEGATE RD. GOSBERTON RISEGATE FOR MR. S. TOMLINSON

DATE - APRIL/94 SCALES - AS INDICATED.

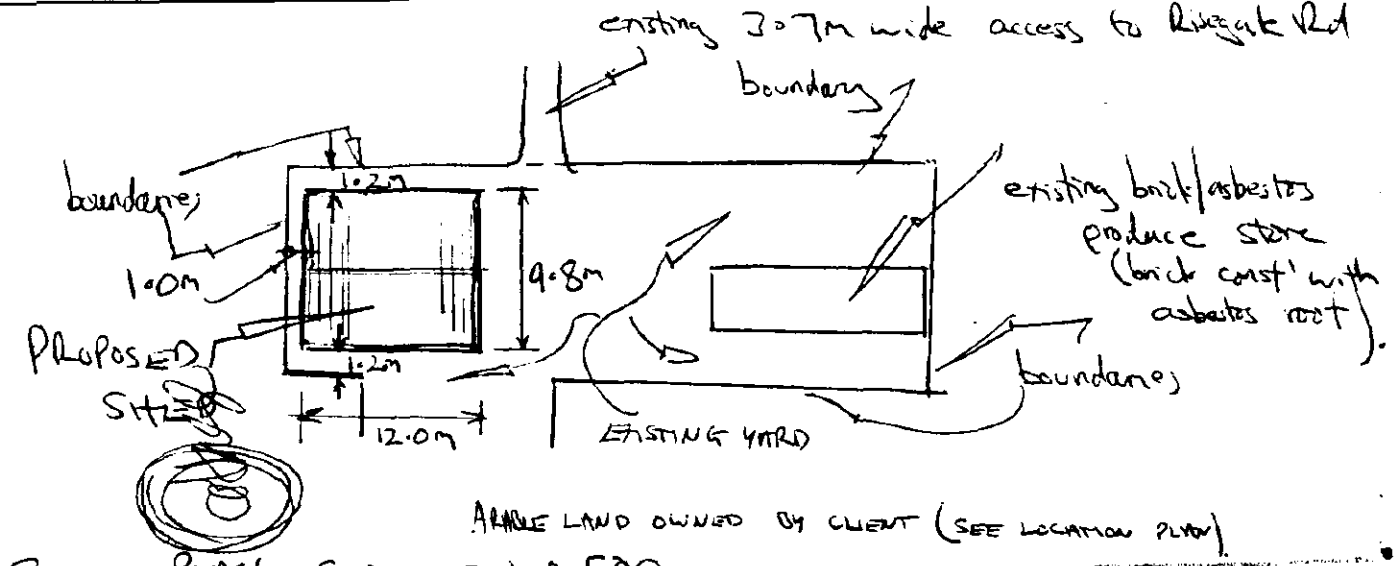



BLOCK PLAN - SCALE - 1:500

SOUTH HOLLAND
PLAN DEPT
20 JUN 1994
REF. 0591/94

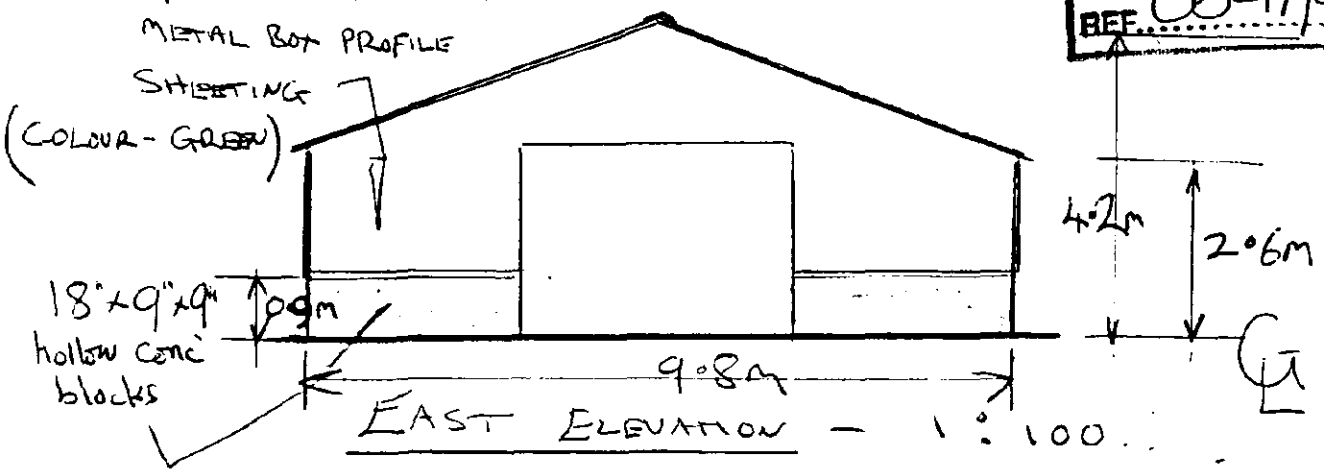


EAST ELEVATION - 1:100

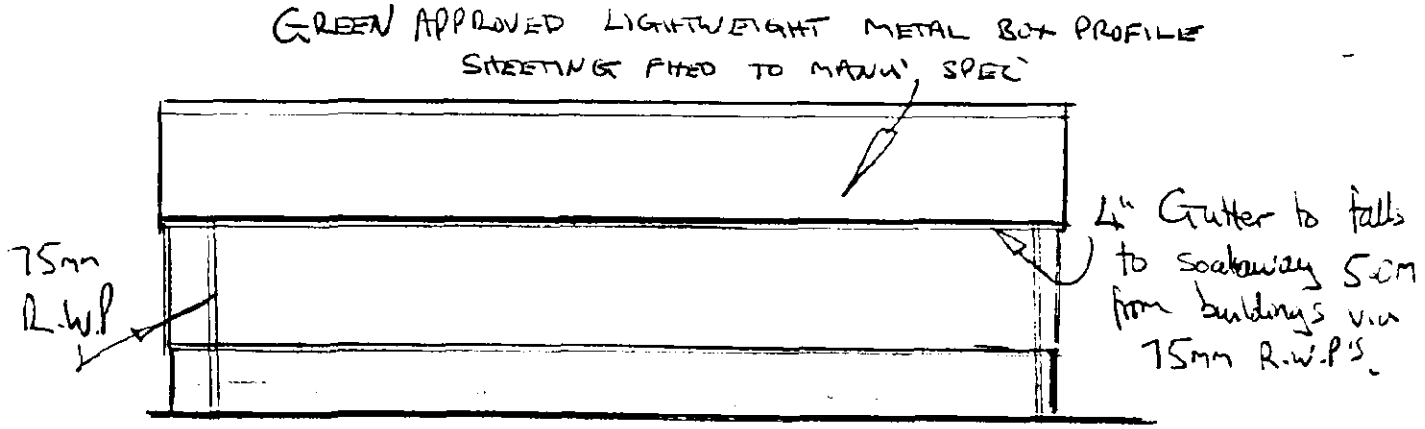


NORTH/SOUTH ELEVATIONS - 1:100