





SHDC
 Planning & Development
 03 AUG 2011
 Ref: 0592-11

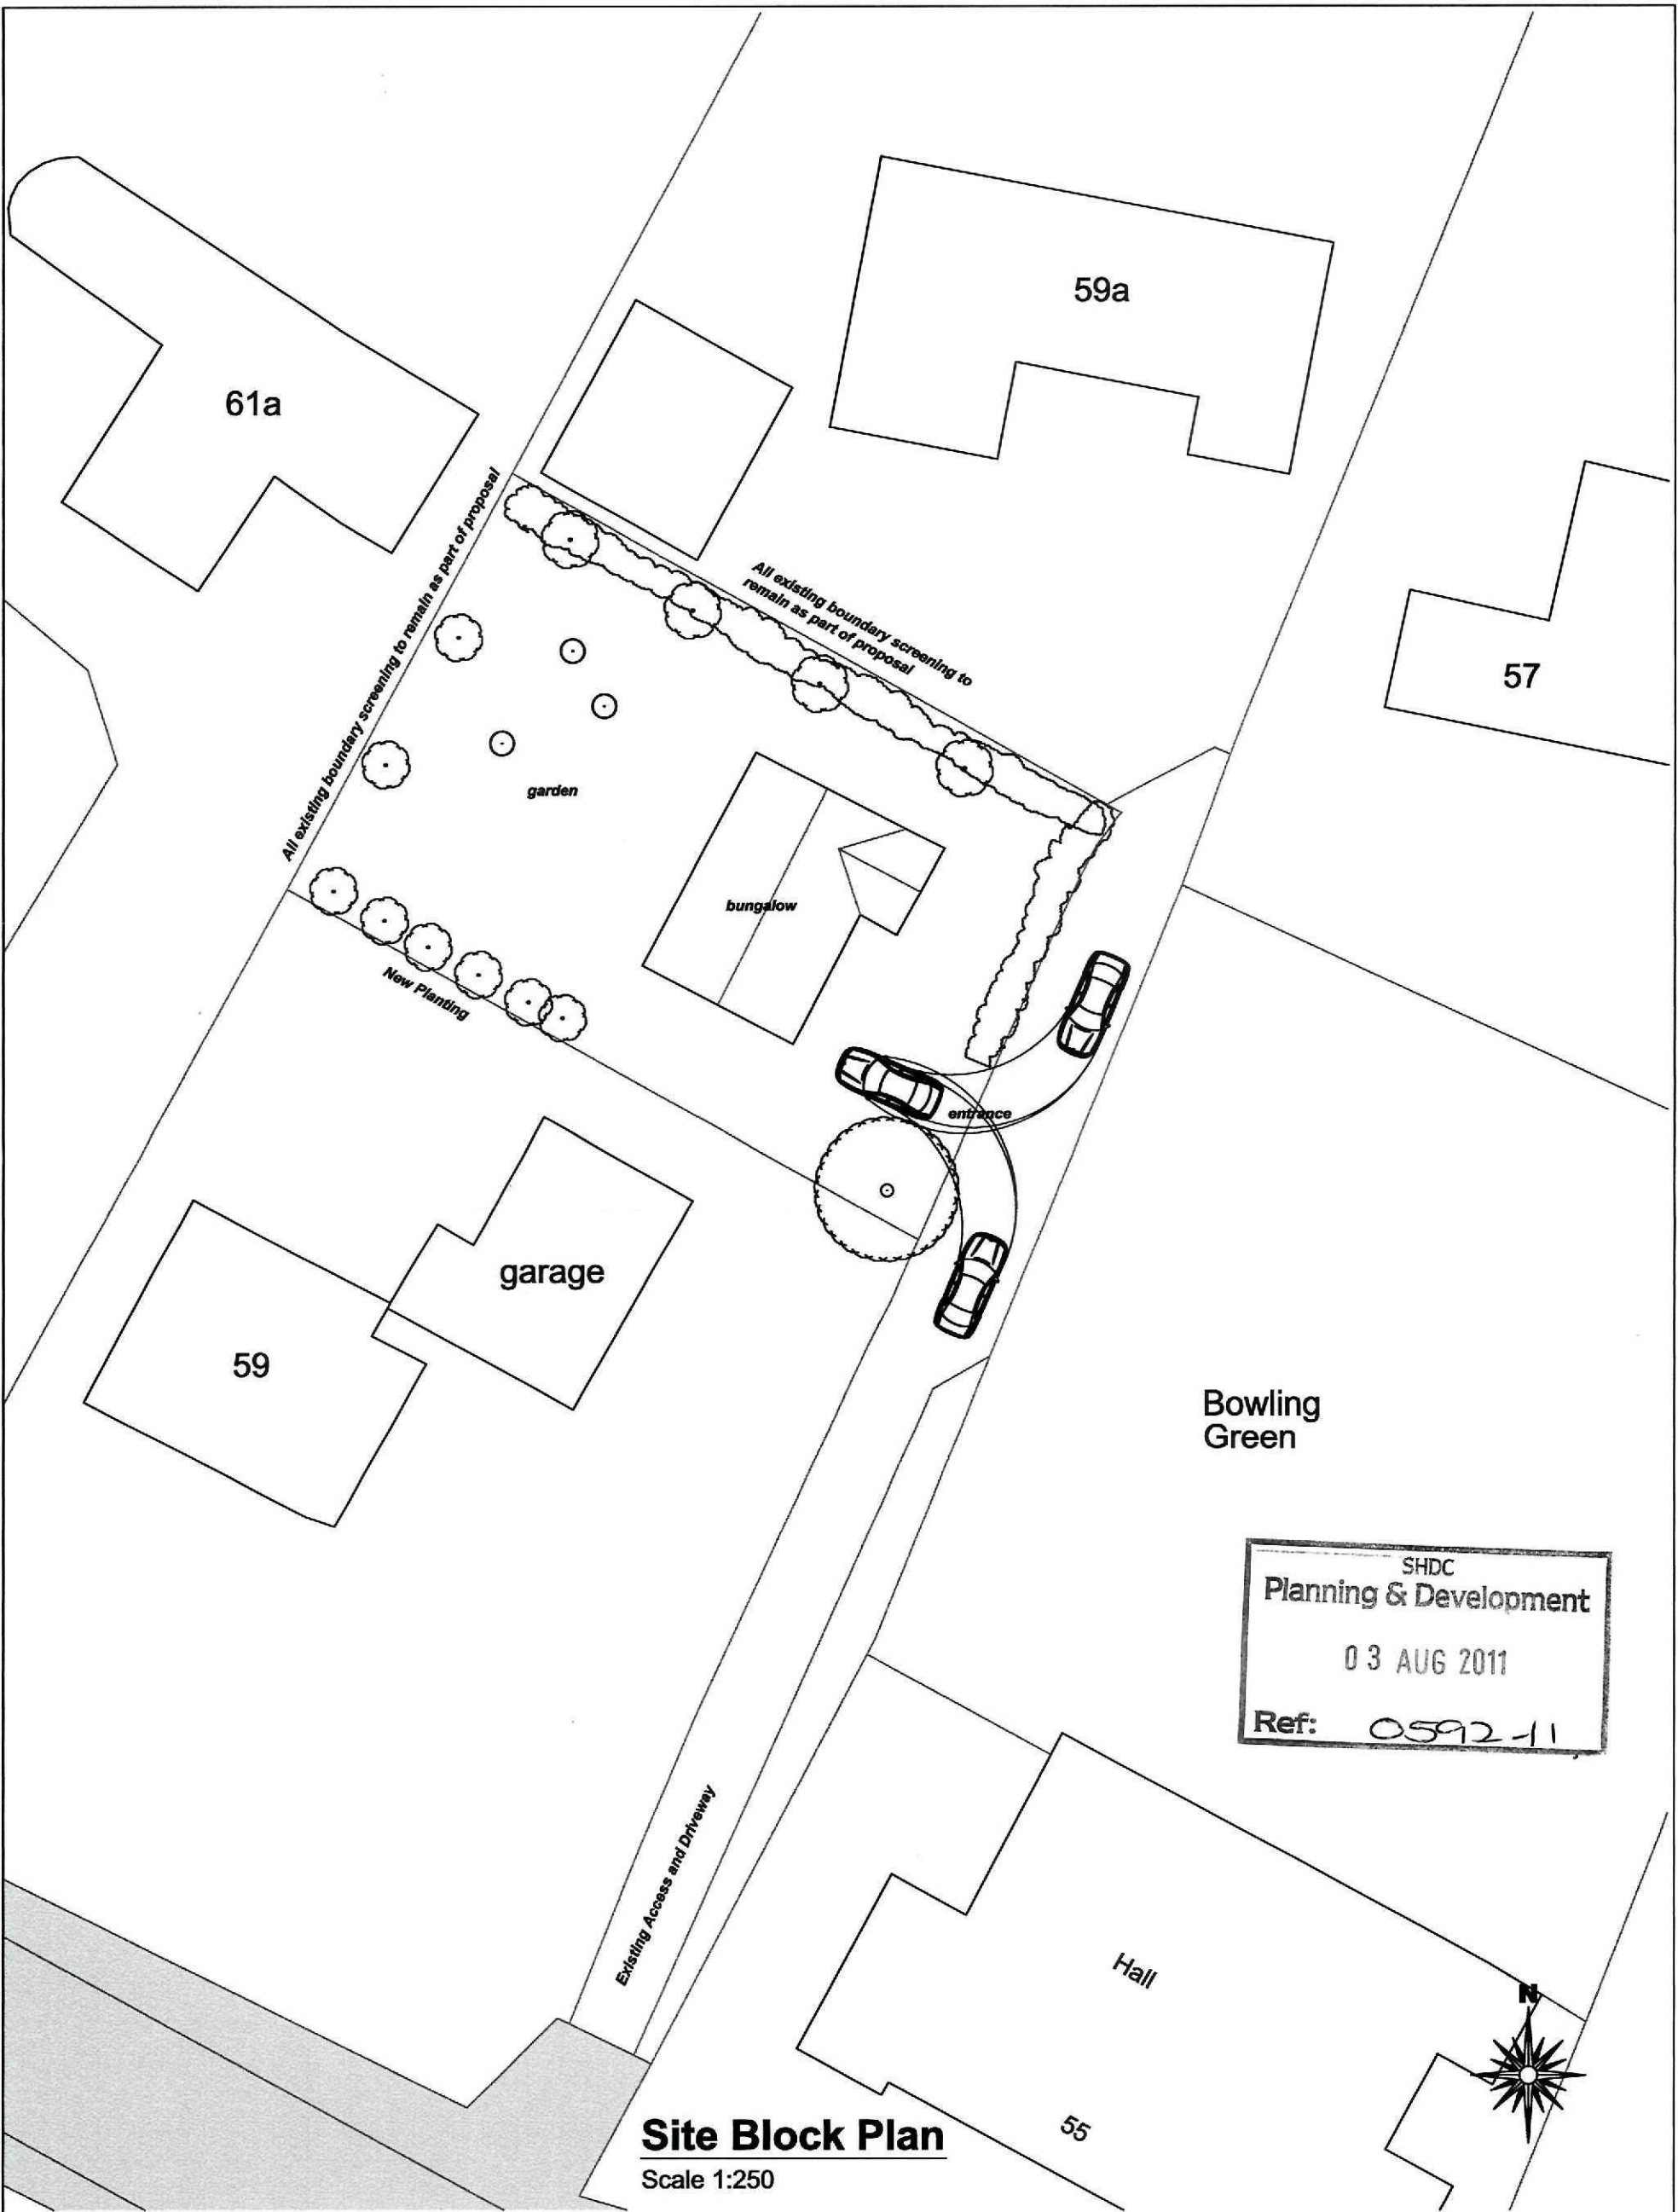

Site Block Plan
 Scale 1:250

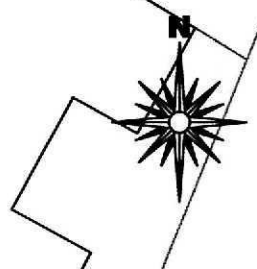

2nd Floor - 5B Sheepmarket
 Spalding
 PE11 1BH
 Tel: 01775 768 921
 e-mail: enquiries@remwaydesign.co.uk

Site :
**Proposed Detached Bungalow
 at land to the rear of :
 59 High Street
 Gosberton**

Client :
Mr D Scharff

Date : *****	Scale : as noted
Drawing No: 2035-03	