


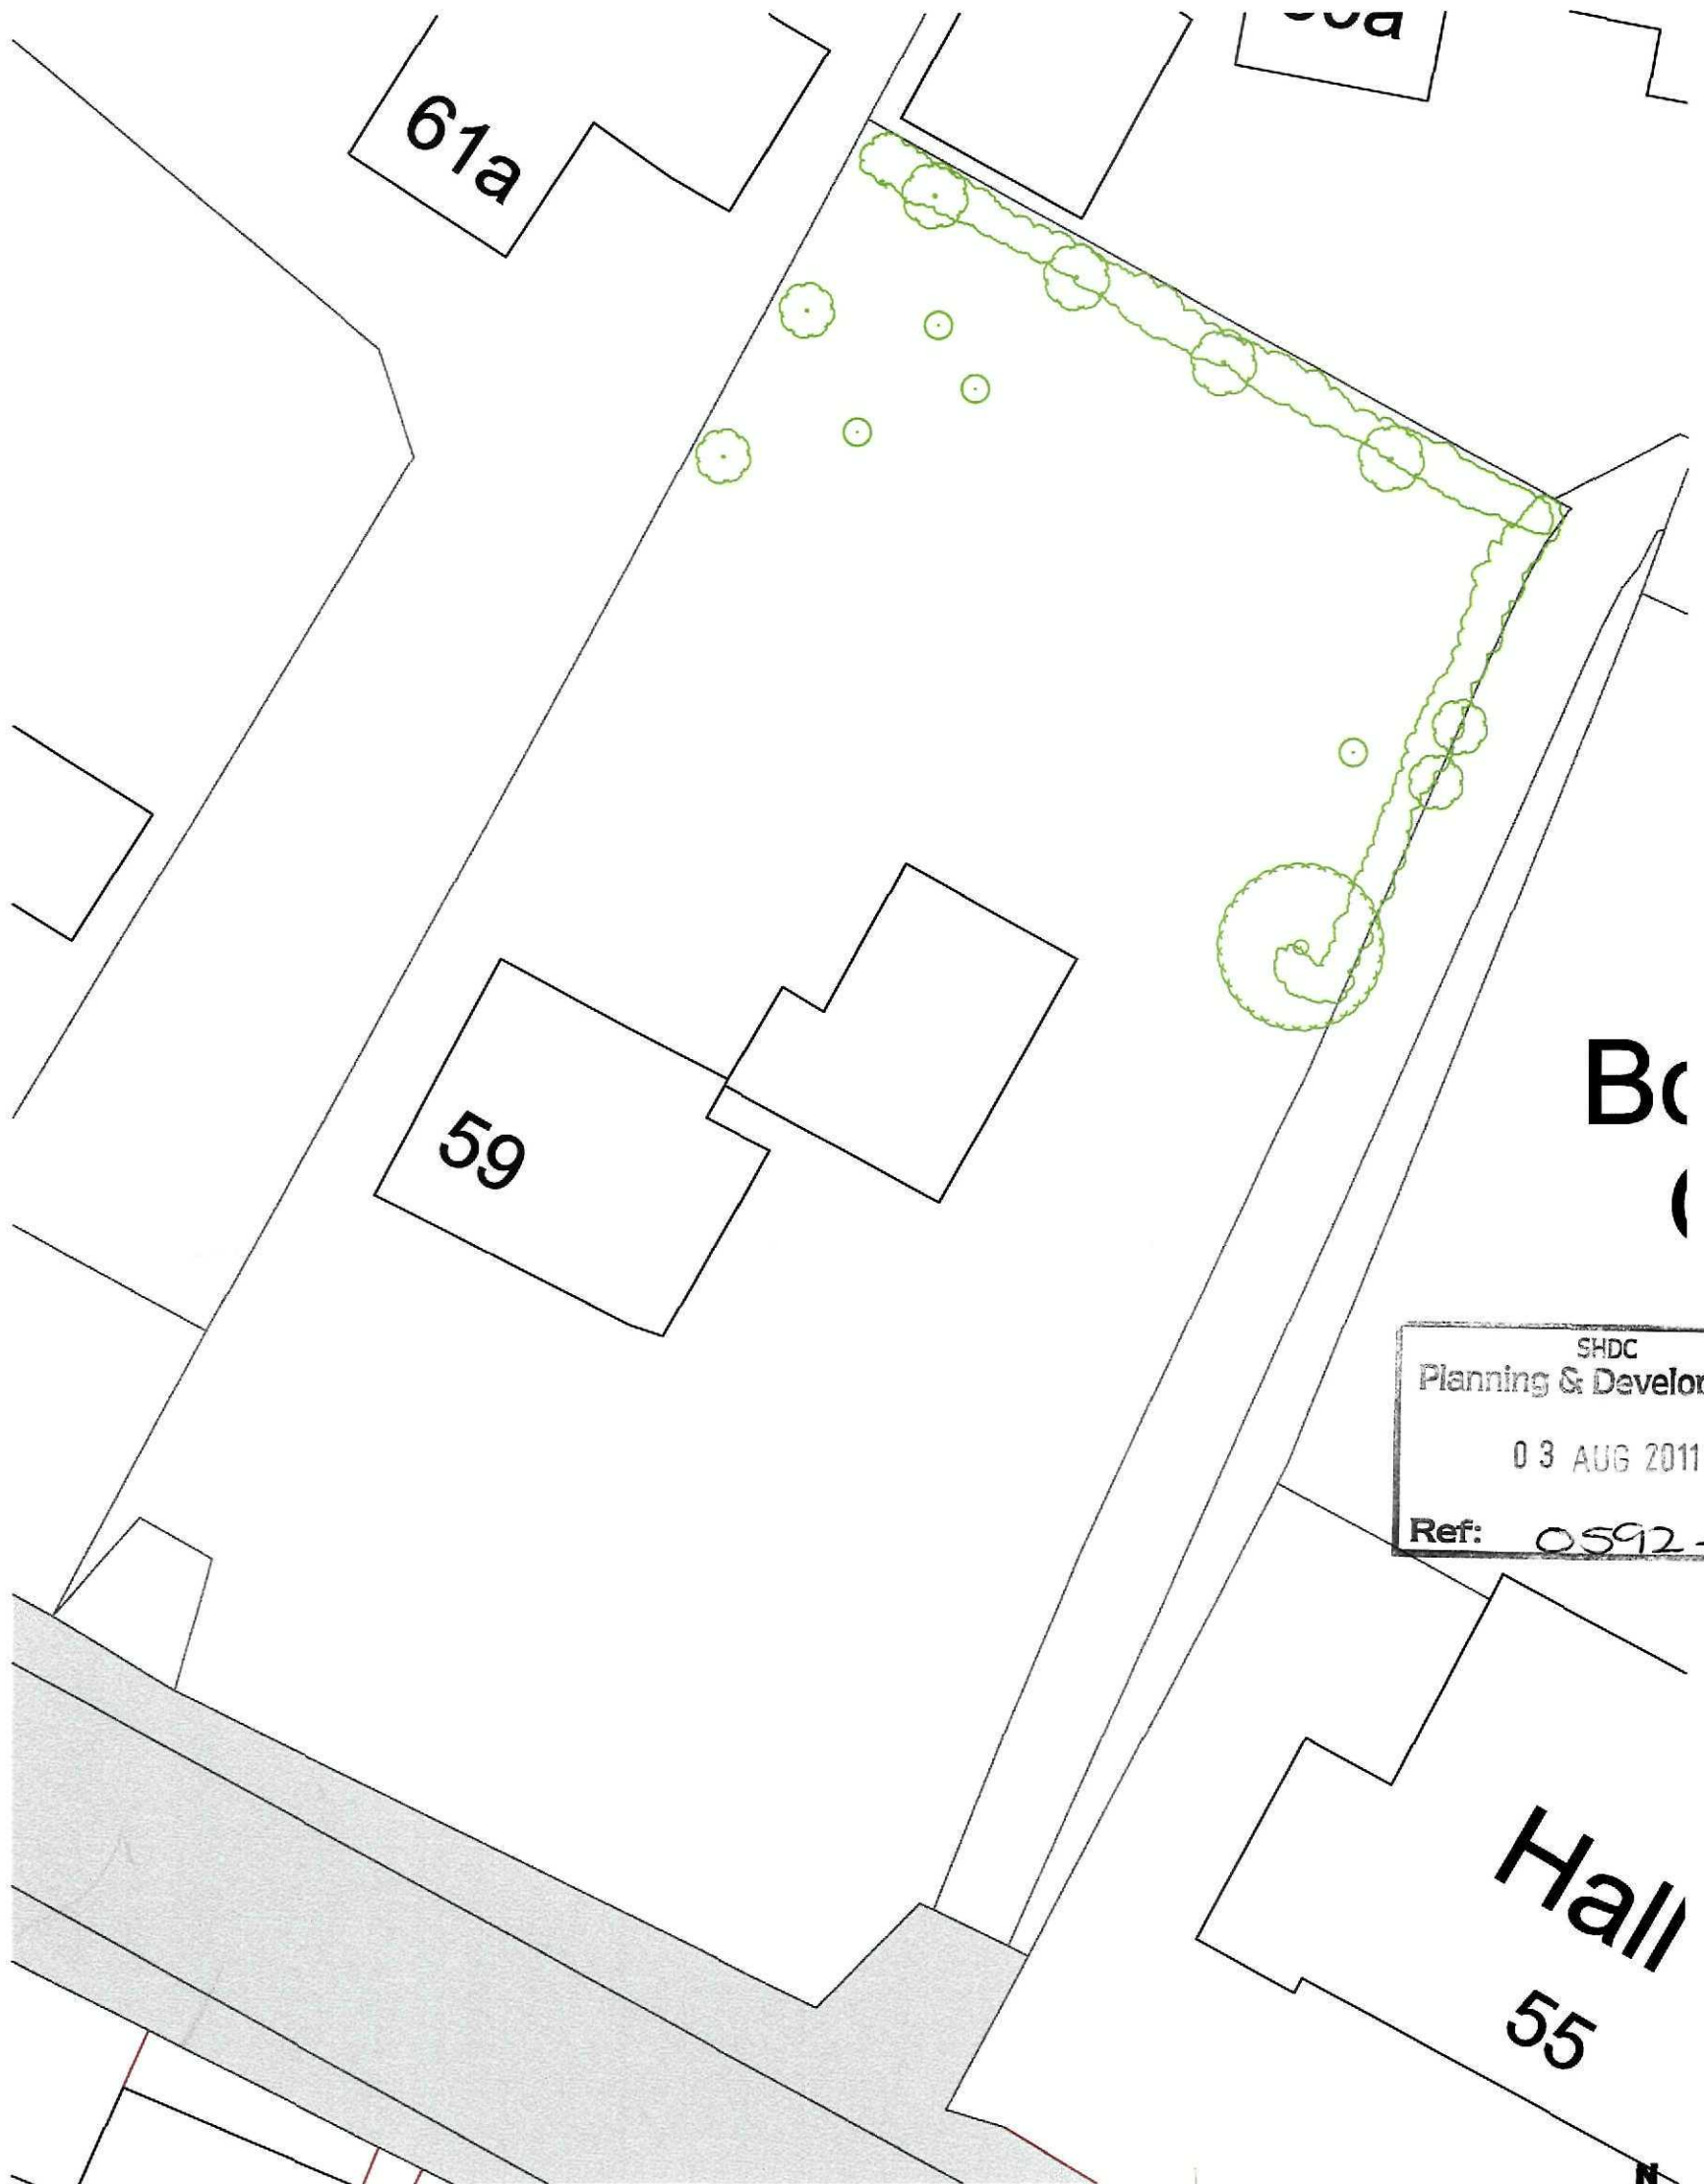

SHDC
Planning & Development
03 AUG 2011
Ref: 0592-11

Existing Site Block Plan

Scale 1:250



2nd Floor - 5B Sheepmarket
Spalding
PE11 1BH
Tel: 01775 768 921
e-mail: enquiries@remwaydesign.co.uk

Site :

Proposed Detached Bungalow
at land to the rear of :
59 High Street
Gosberton

Client :

Mr D Scharff

Date : ****

Scale : as noted

Drawing No:

2035-02