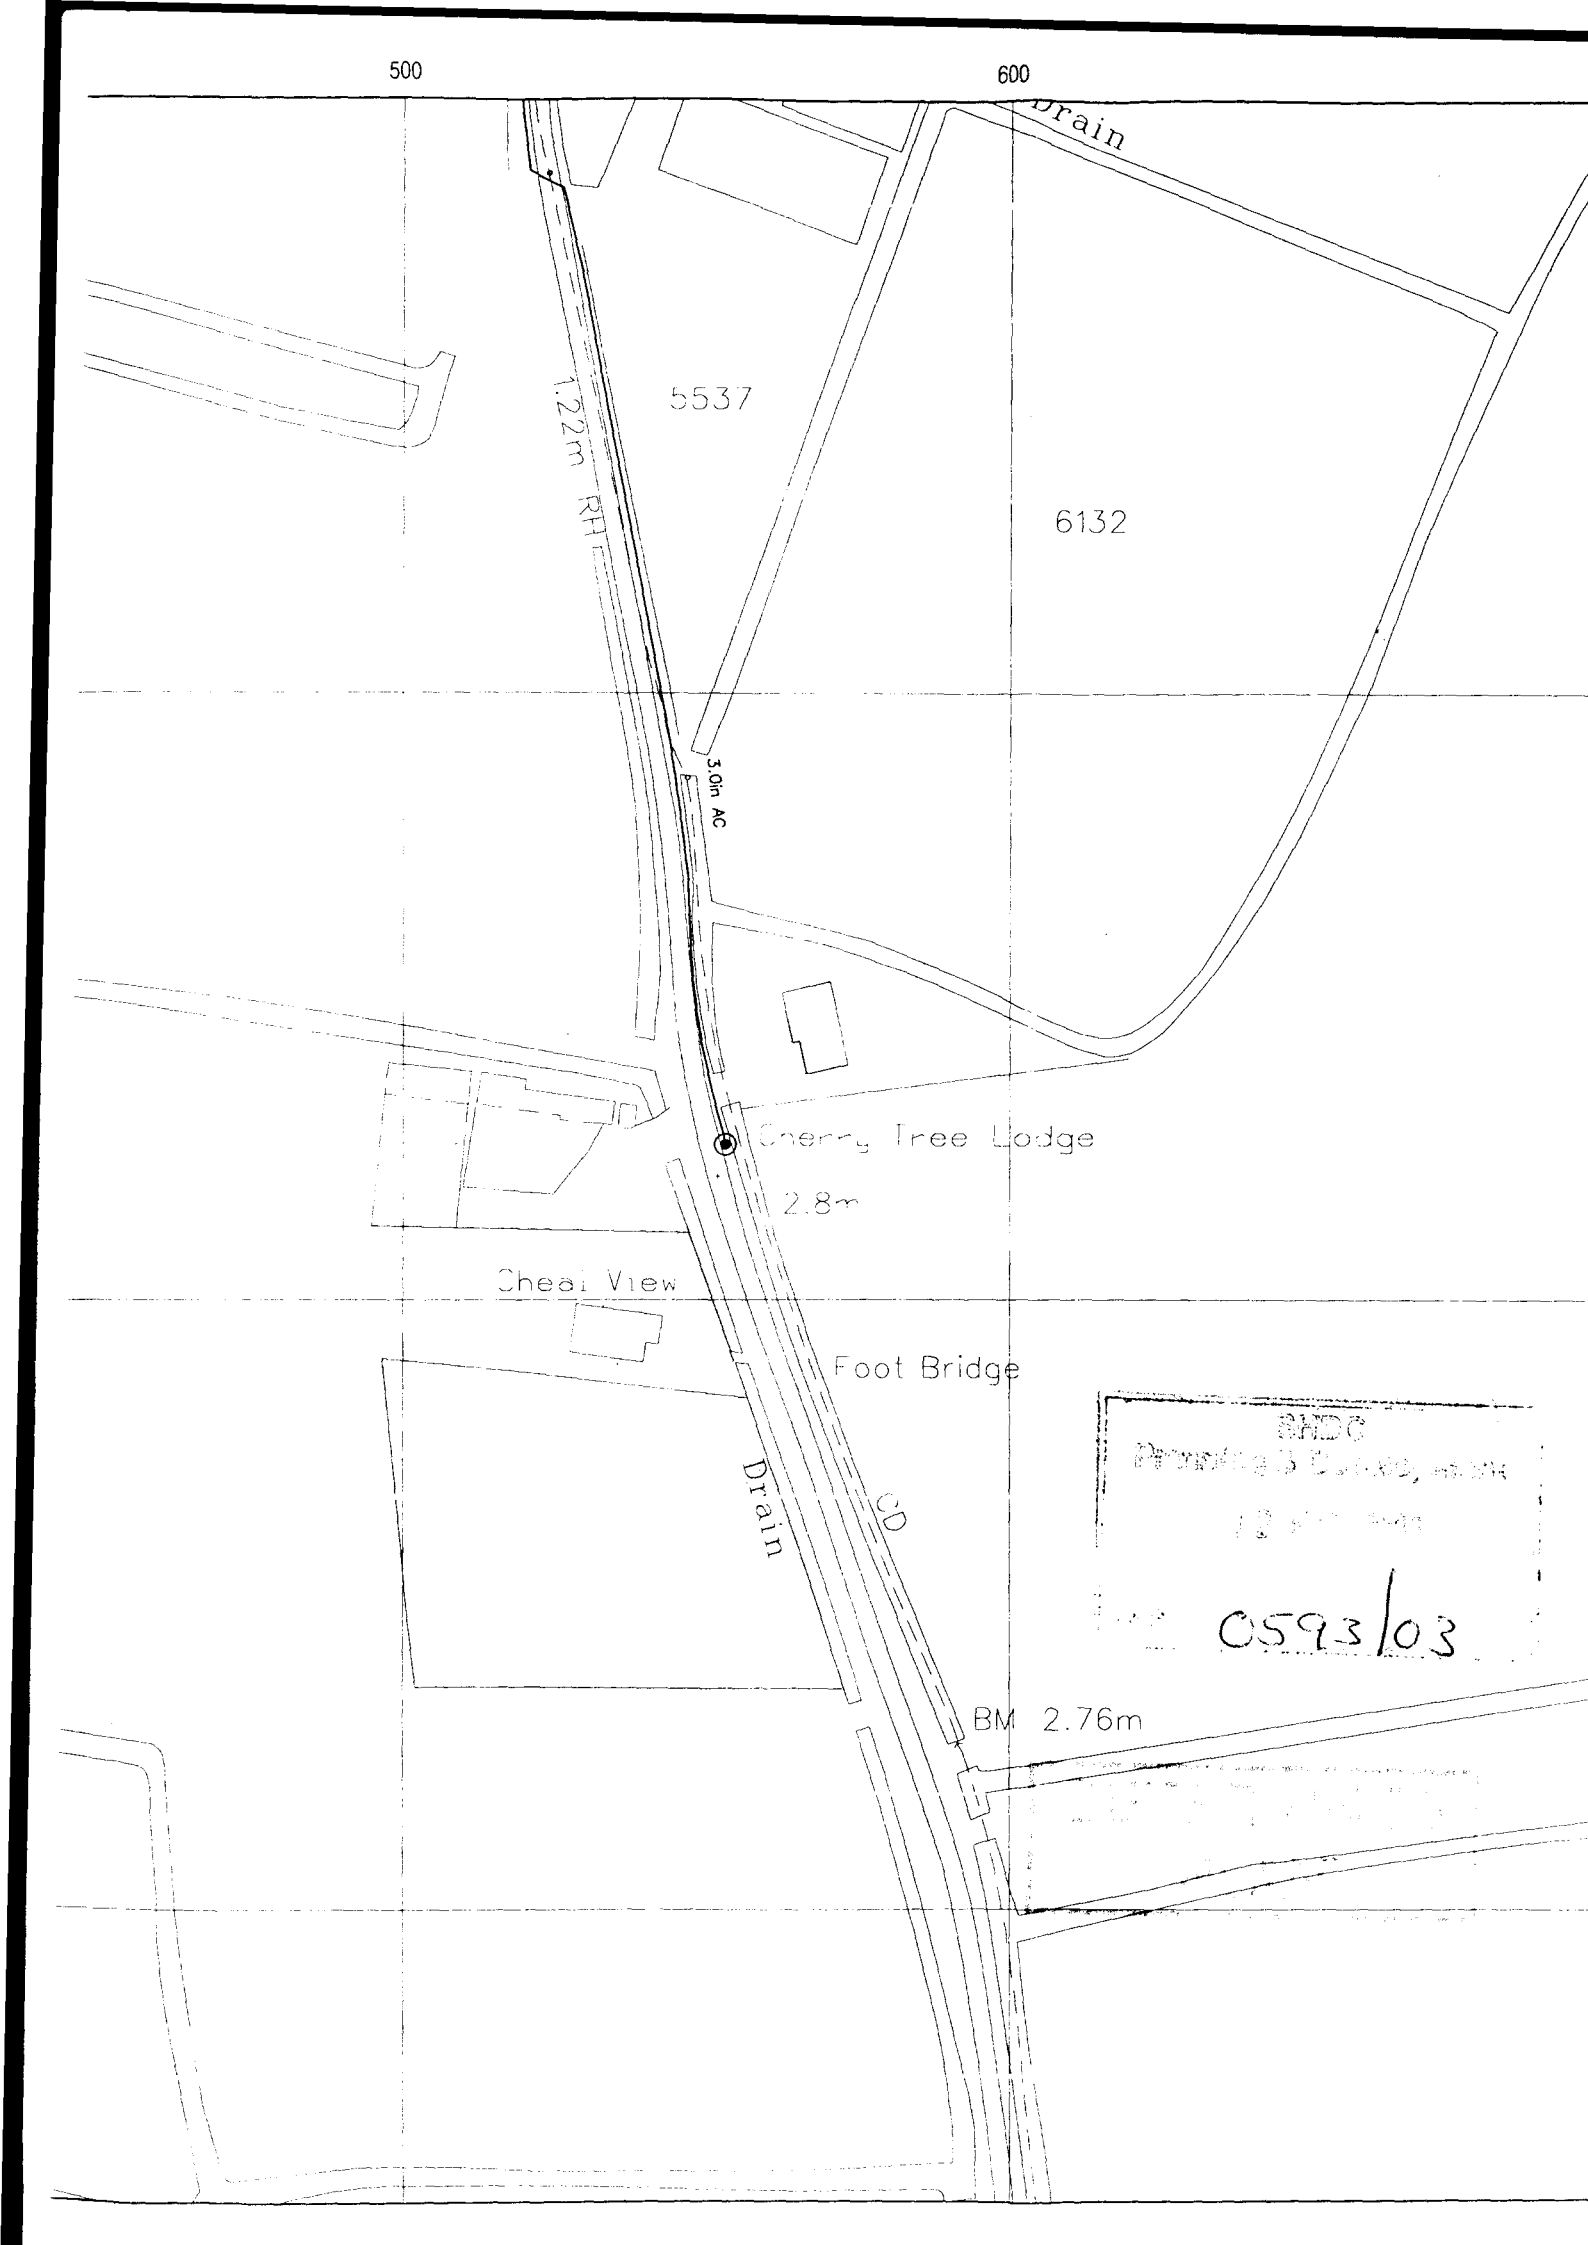
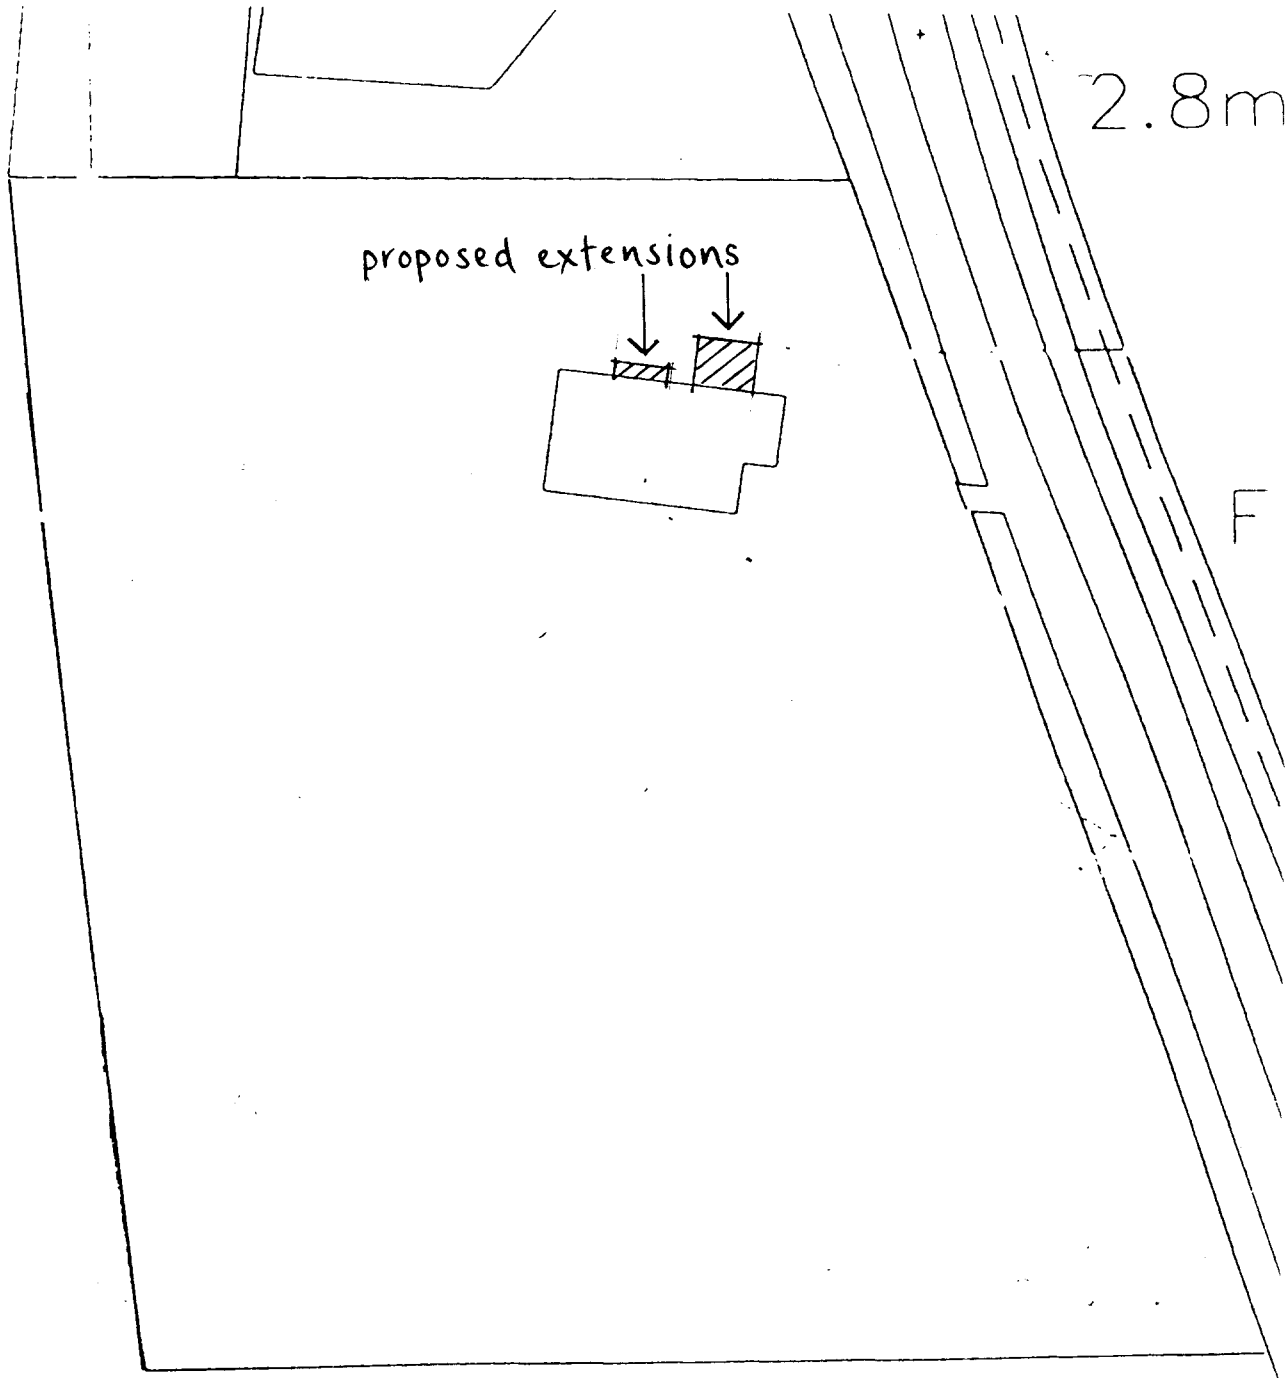

500
600
Drain
5537
6132
1.22m RH
3.0in AC
Cherry Tree Lodge
2.8m
Cheal View
Foot Bridge
Drain
CD
BM 2.76m
0593/03



SHDC
Planning & Development
12 MAY 2003
Ref. 0593/03

Site plan 1:500

N.