




PROPOSED BLOCK PLAN

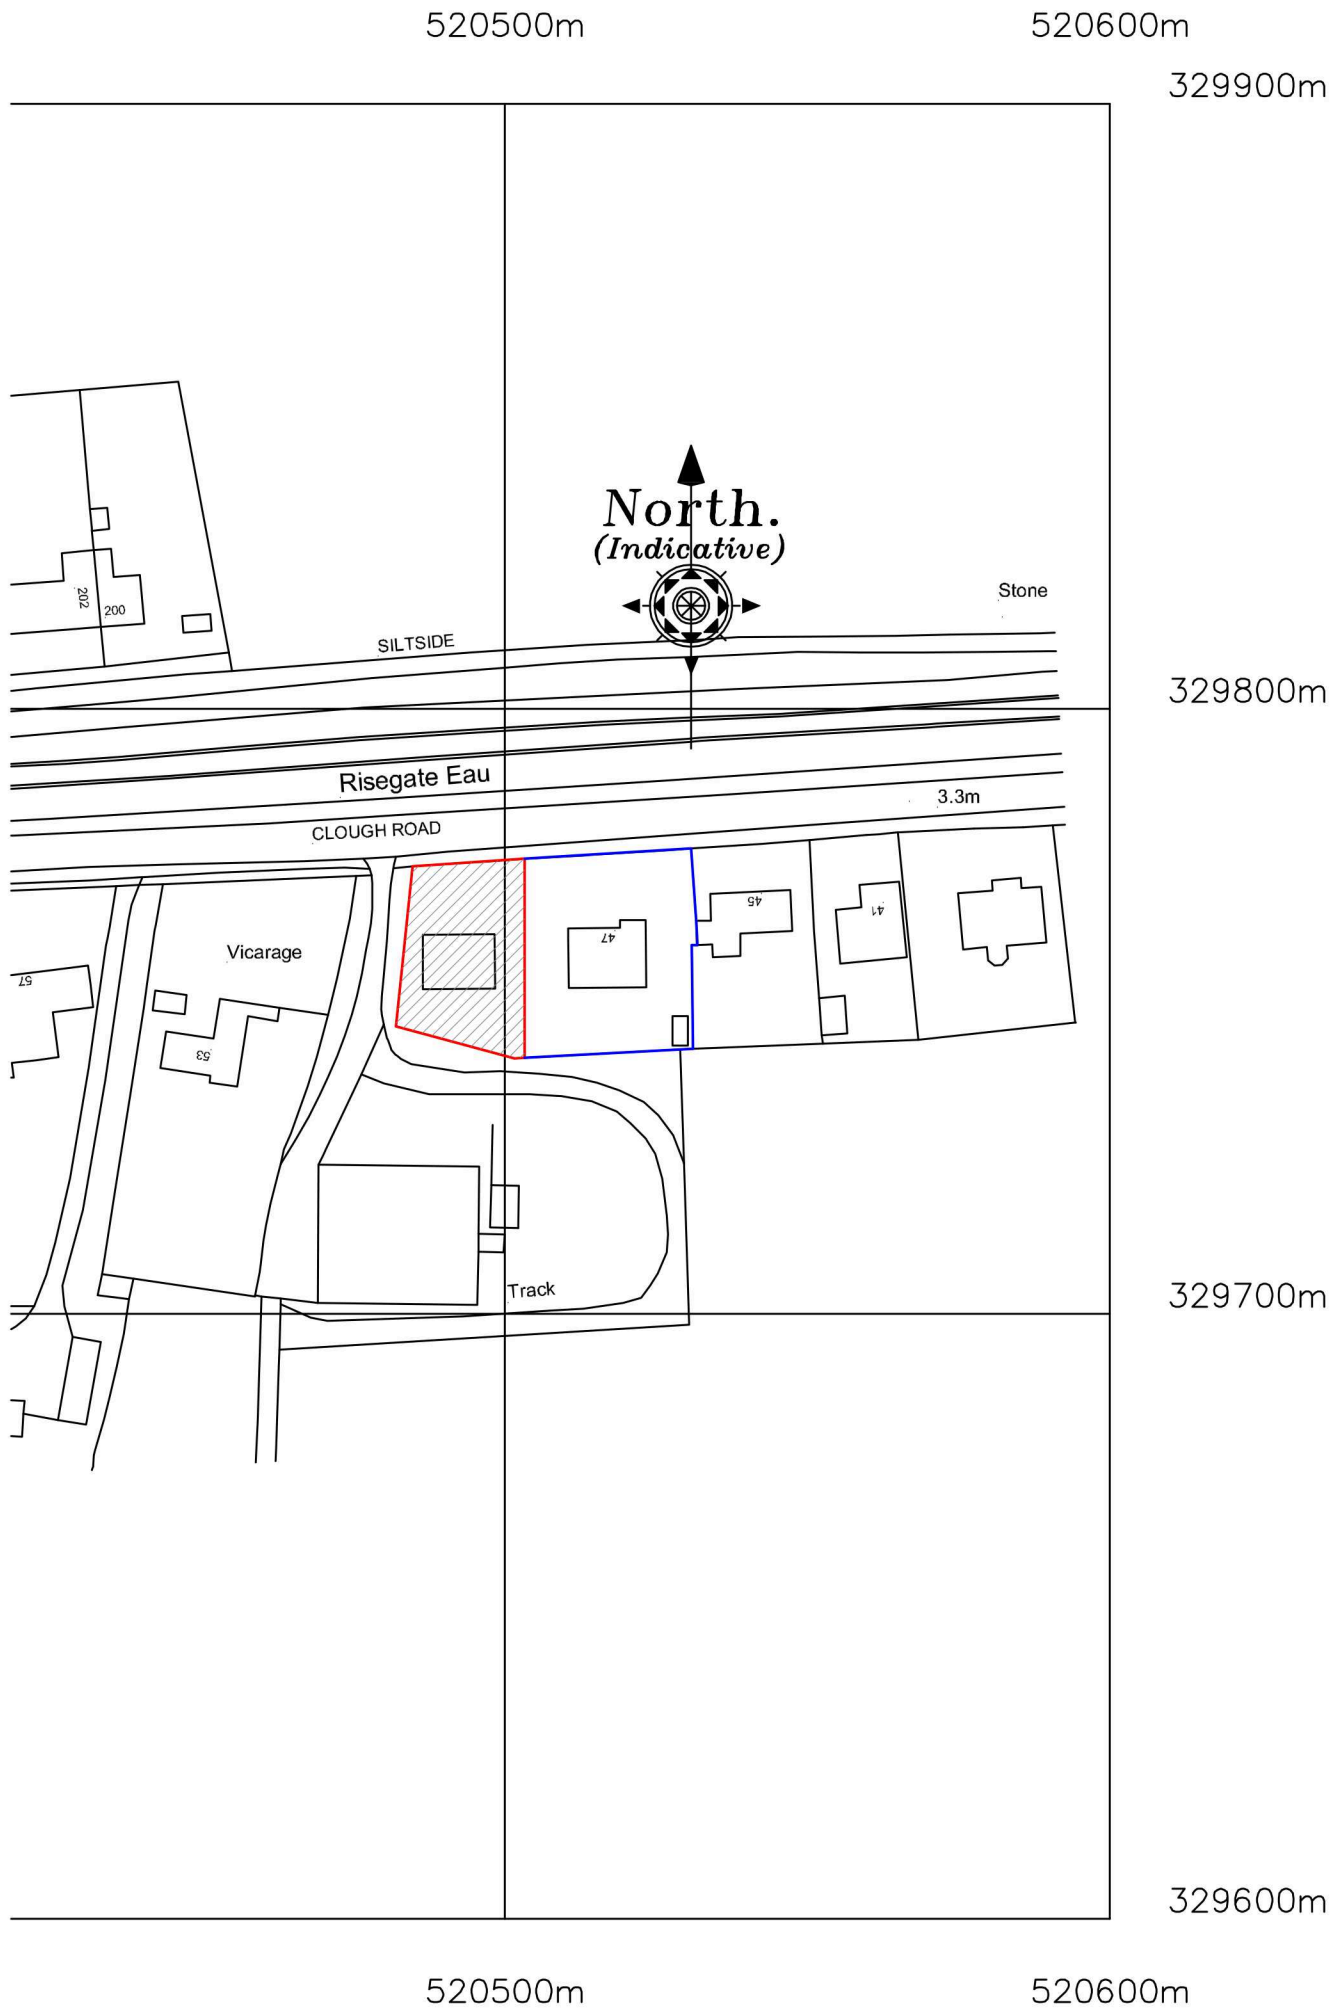

?Crown Copyright and database rights 2024 OS Licence no. 100019980

Revision	Date	Drawn	Description
Client	Mrs Margaret Power		
Project	Proposed replacment of workshop with new dwelling @ adj. to 47 Clough Rd, Gosberton Risegate		
Drawing	Planning (block & location plans)		
Scale	1:200, 1:1250 @ A2	Drawn	AWM Checked TAC Date 03/07/2024
Trevor A Clay RIBA Ltd, 14 Old Fendike Road, Weston Hills, Spalding, Lincs. PE126DD 01406 380027 07778 597975 trevor@tacarchitects.co.uk			
Drawing No. 23/662/PA/001			
www.tacarchitects.co.uk			

