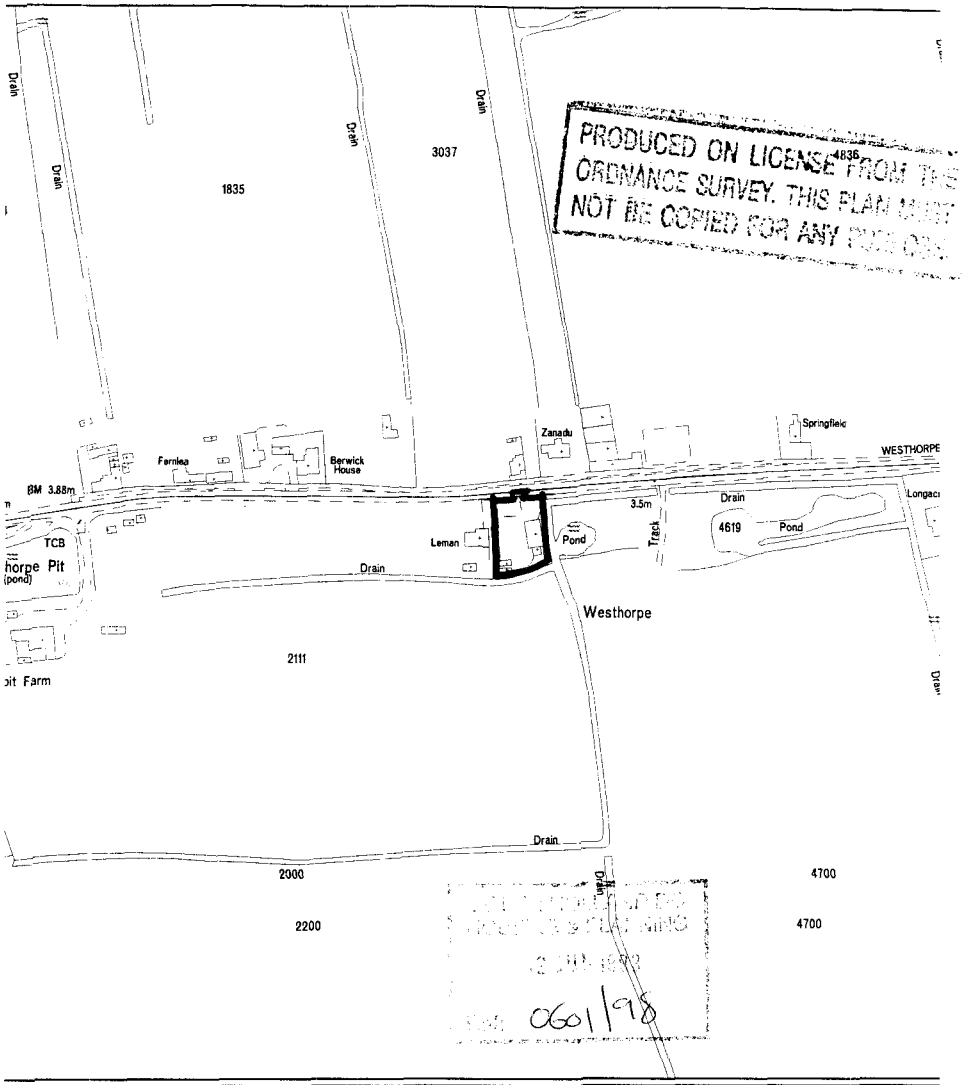


SOUTH HOLLAND DISTRICT COUNCIL

Council Offices
Priory Road
Spalding
Lincolnshire
PE11 2XE


Tel 01775 761161

This copy has been produced specifically for Planning and Building Control purposes only. No further copies may be made

N

Reproduced from the Ordnance Survey mapping with the permission of the Controller of Her Majesty's Stationery Office (c) Crown Copyright, Unauthorised reproduction infringes Crown copyright and may lead to prosecution or civil proceedings

OS Licence No LA079413

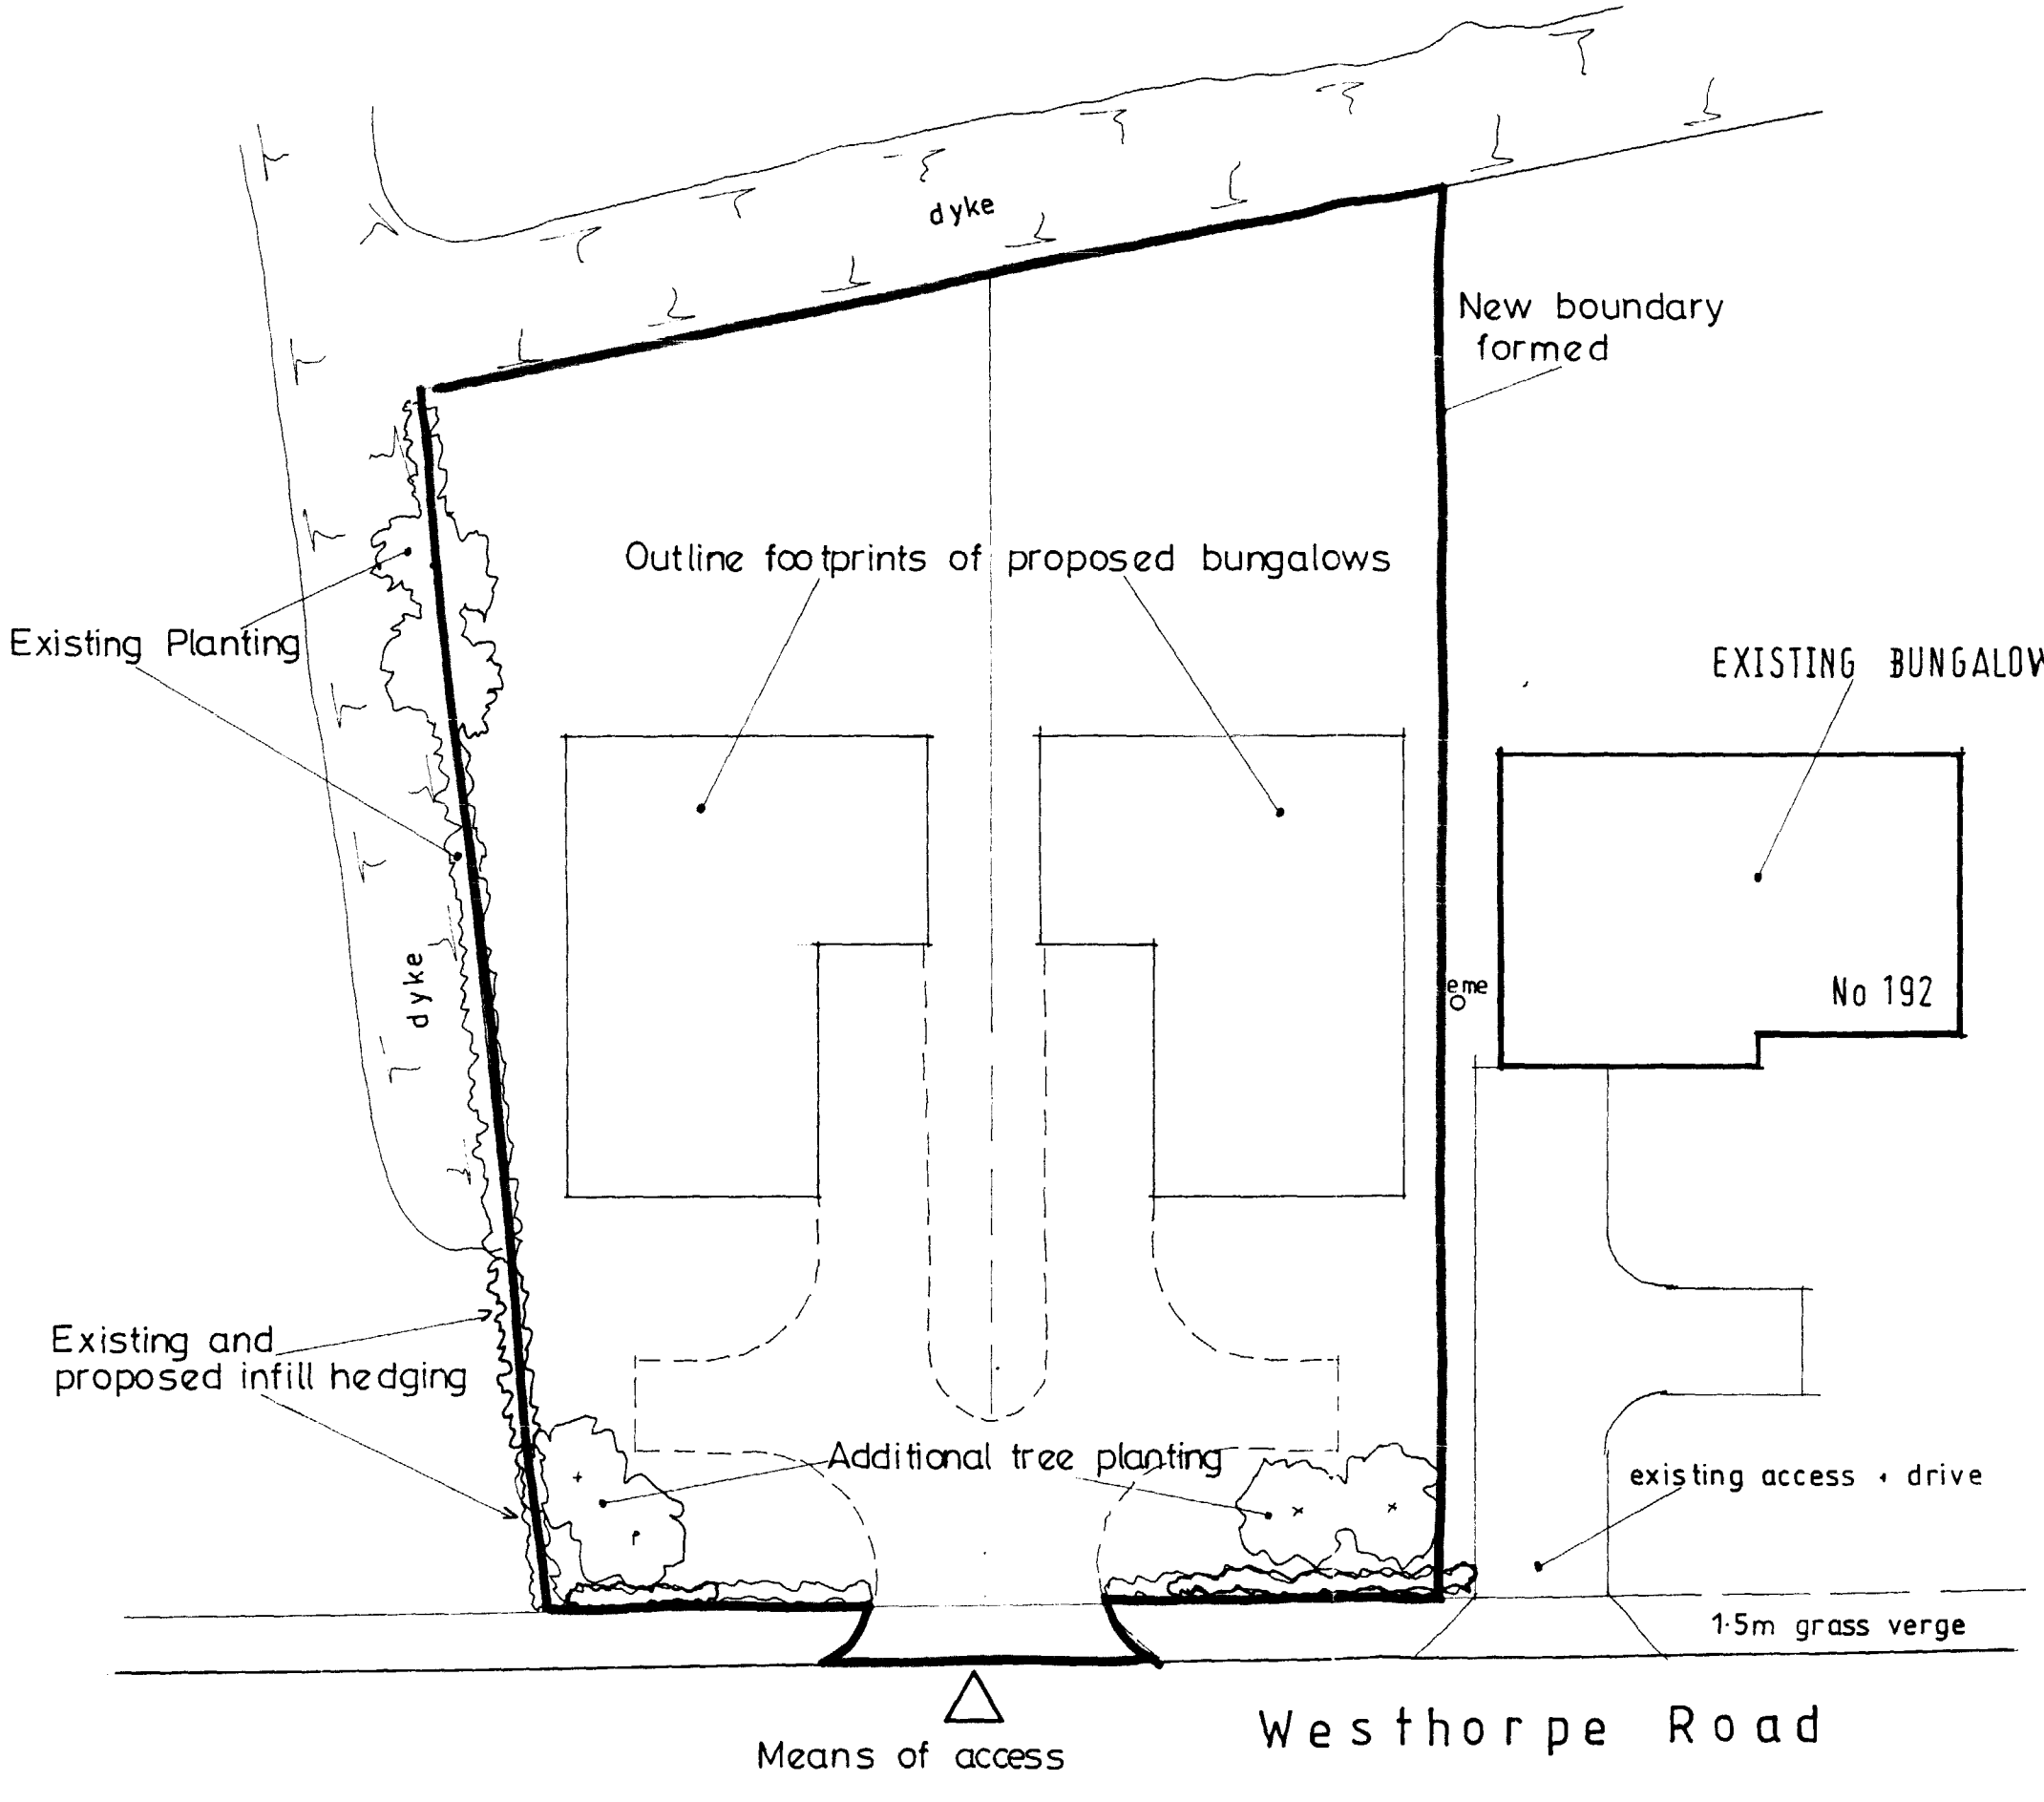

N

PLANNING
12 JUN 1998
Ref: 0601/98

PROPOSED DEVELOPMENT AT LAND ADJ. TO: 192 WESTHORPE ROAD, GOSBERTON, SPALDING.

For MR THOROLD

BLOCK PLAN

1:200 JUNE 98