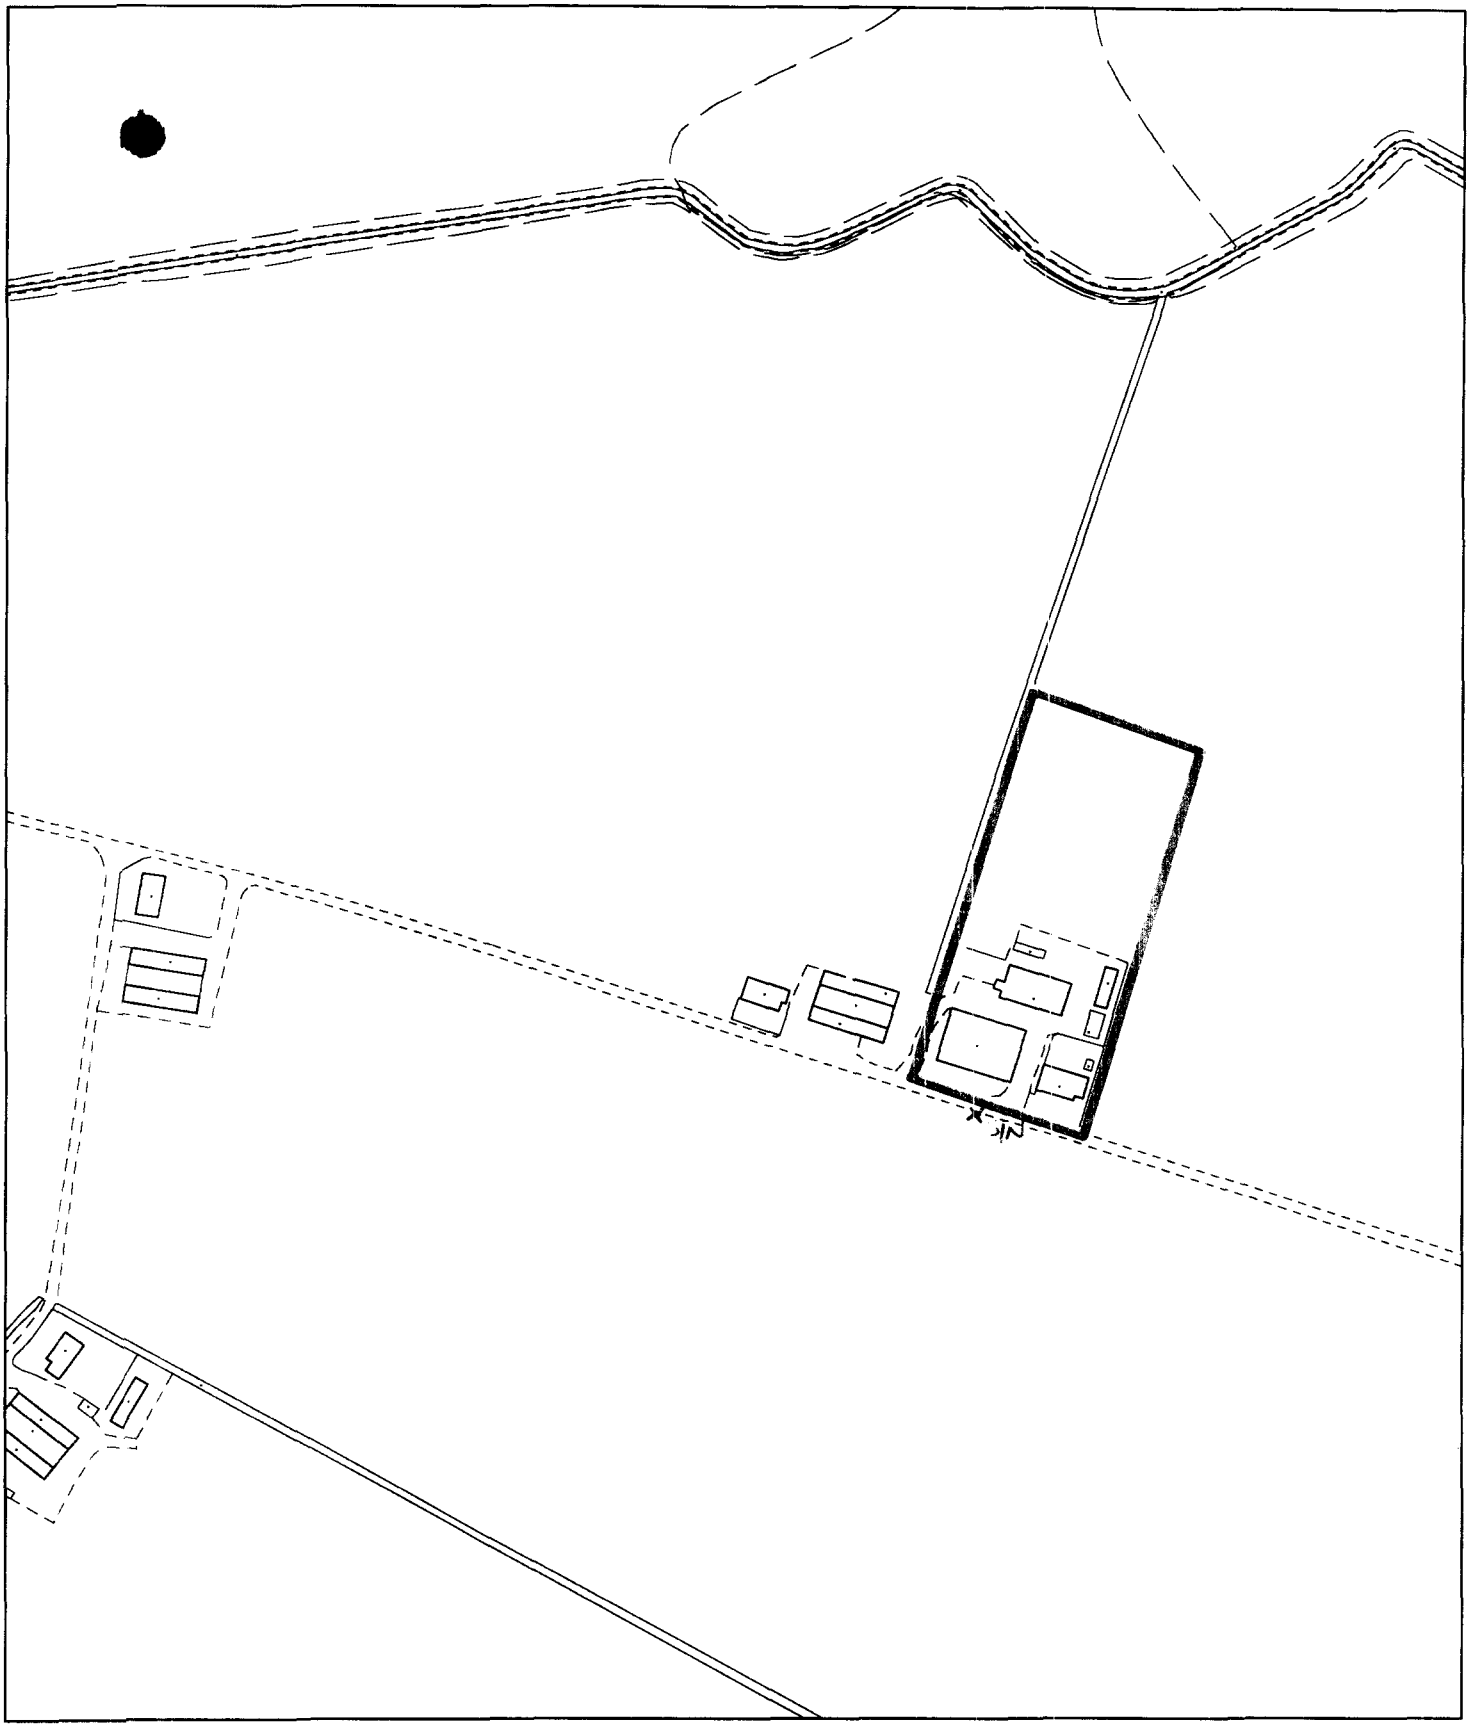


Planning Application Location Plan
Ward Member Notification

H08/0602/02


Scale: 1:2500

FILE COPY

Planning and Development

Council Offices, Priory Road, Spalding, Lincolnshire
PE11 2XE

PLEASE DO NOT COPY THIS PLAN
This map is reproduced from Ordnance Survey material with permission of Ordnance Survey on behalf of Her Majesty's Stationery Office (c) Crown copyright. Unauthorised reproduction infringes Crown copyright and may lead to prosecution or civil proceedings. South Holland District Council LA079413 2002

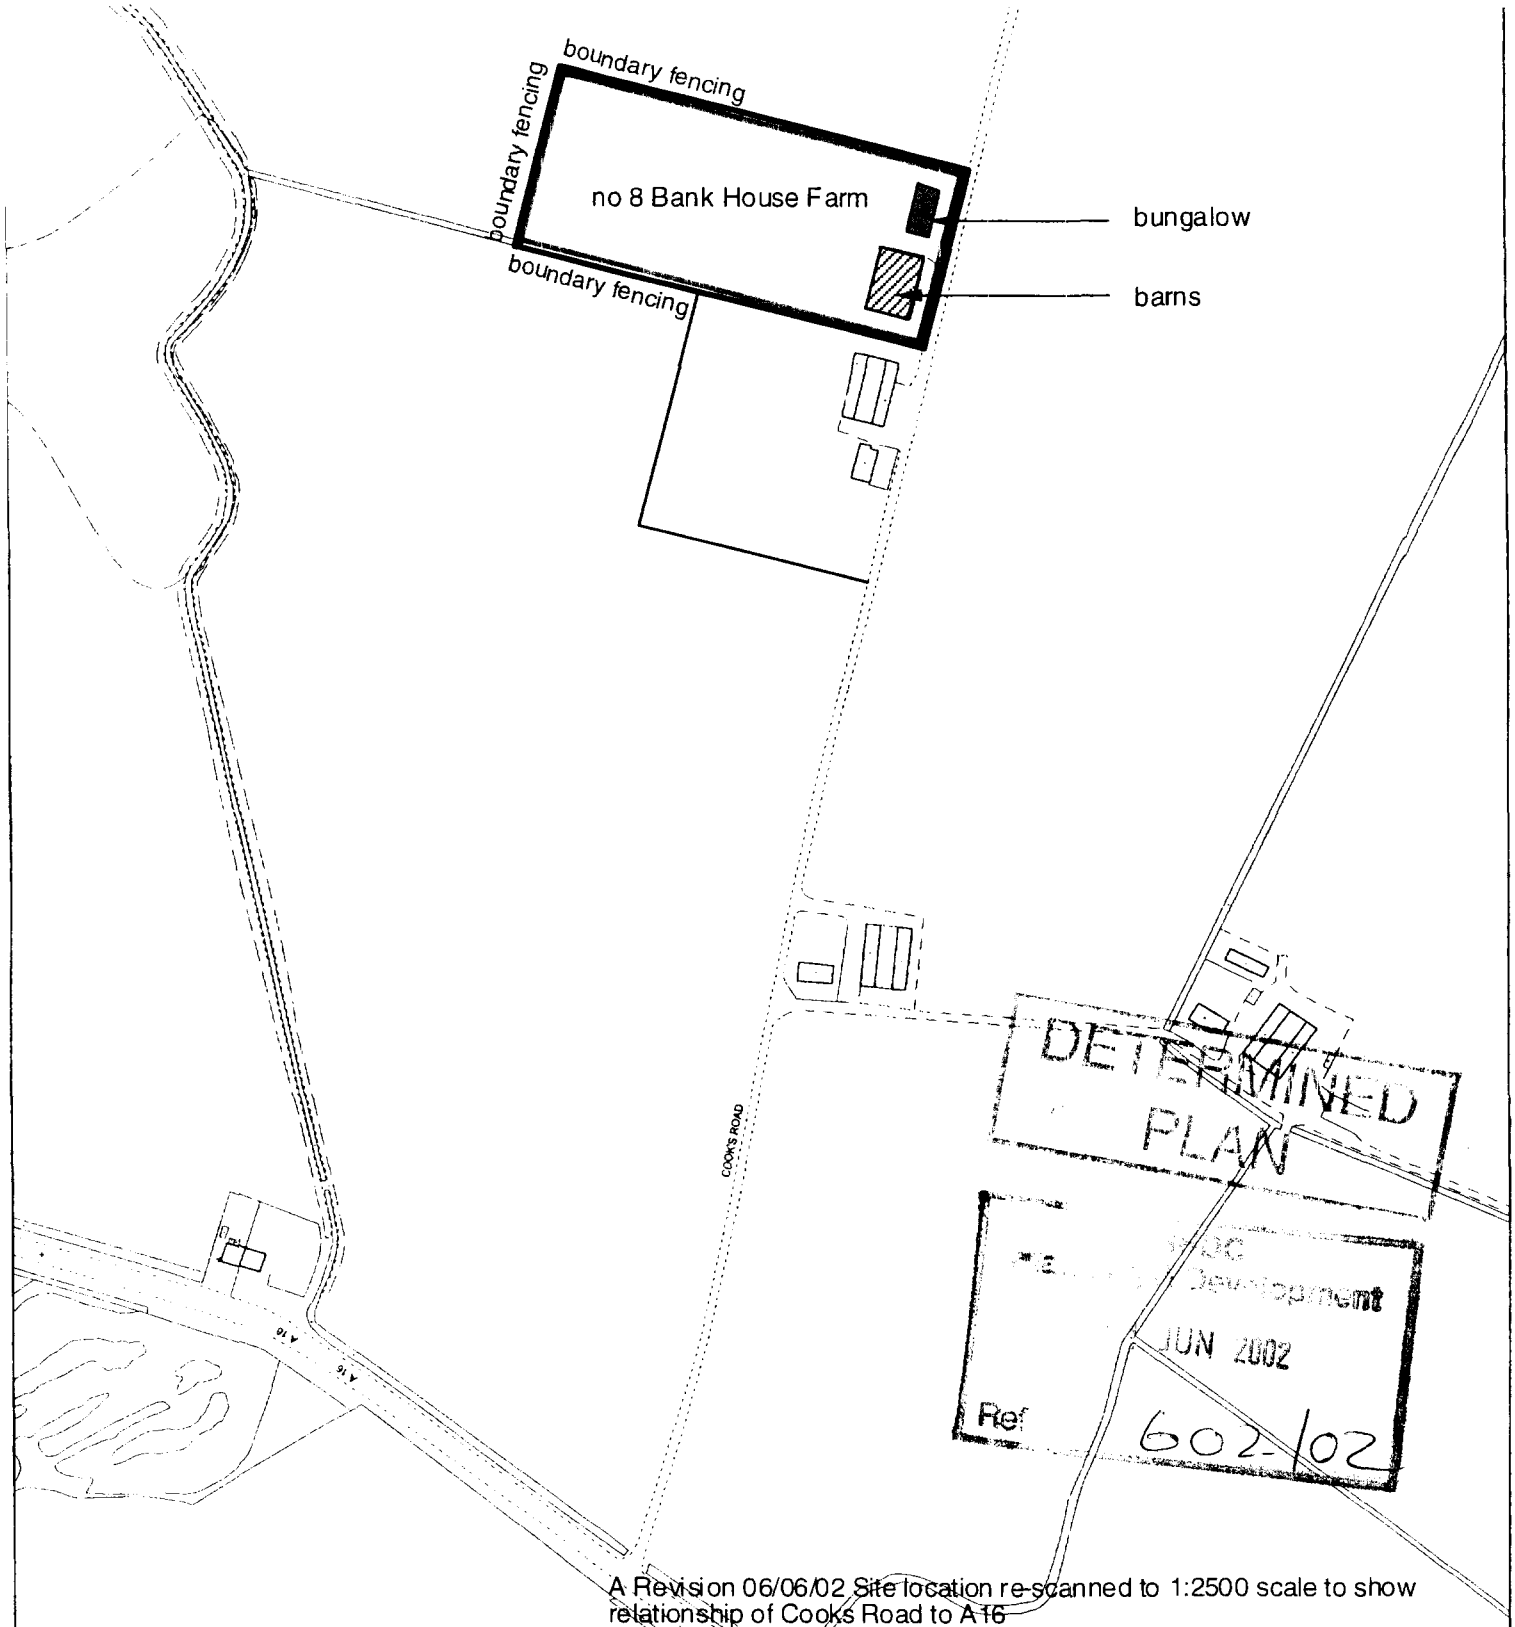


A Revision 06/06/02 Site location re-scanned to 1:2500 scale to show relationship of Cooks Road to A16

Site Location Plan

JEFFREY F JONES MBIAT ACIOB
ARCHITECTURAL TECHNOLOGIST

12, BLEY AVENUE, EAST LEAKE, LOUGHBOROUGH, LEICS. LE12 6NX
TELEPHONE : 01509 820709 MOBILE: 07909 511309

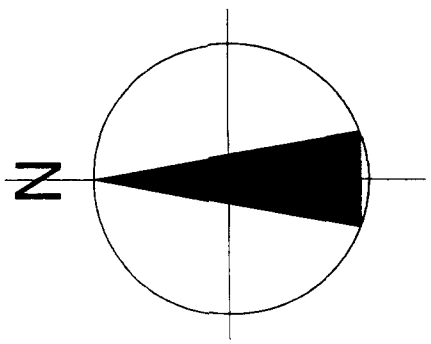

JOB:
PROPOSED GROUND FLOOR EXTENSIONS ALTERATIONS to
8 BANK HOUSE FARM, COOKS ROAD, GOSBERTON, SPALDING, LINCS

DRAWING:
SITE LOCATION PLAN

DATE: MAY 2002 SCALE: 1:2500 DWG.NO. BL:02:01 A