



SOUTH HO ND DC
HOUSING
0606/95

R O A D


BLOCK PLAN OF SITE (scale 1:200)

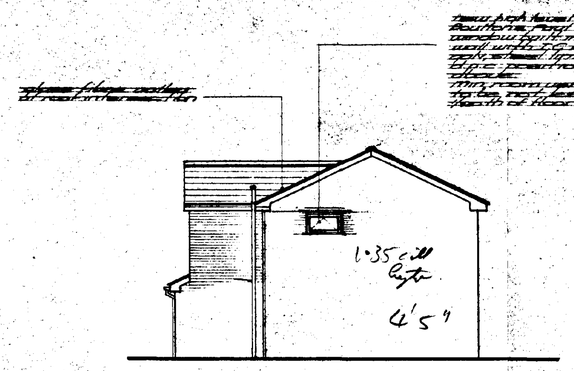


SIDE ASPECT

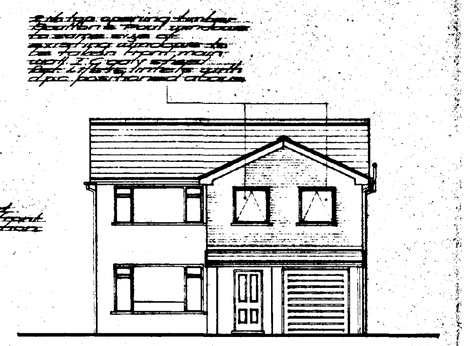


FRONT ASPECT

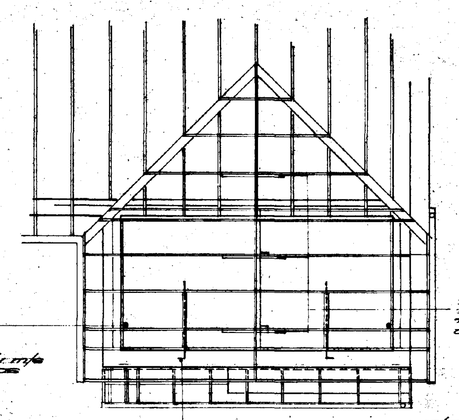


ROOF LAYOUT PLAN

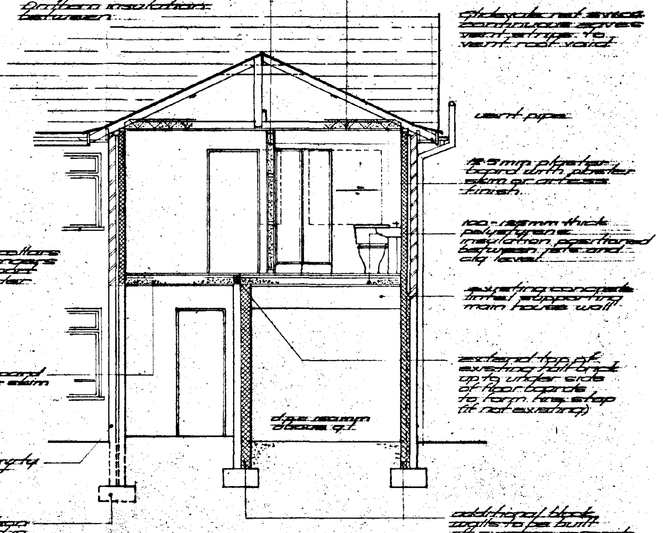

SECTION A:A

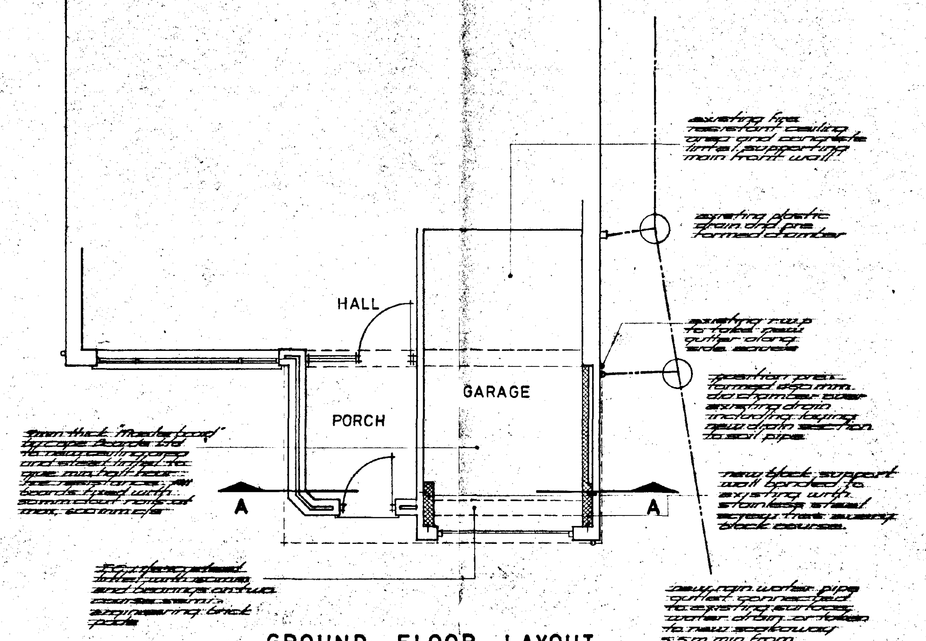

GROUND FLOOR LAYOUT

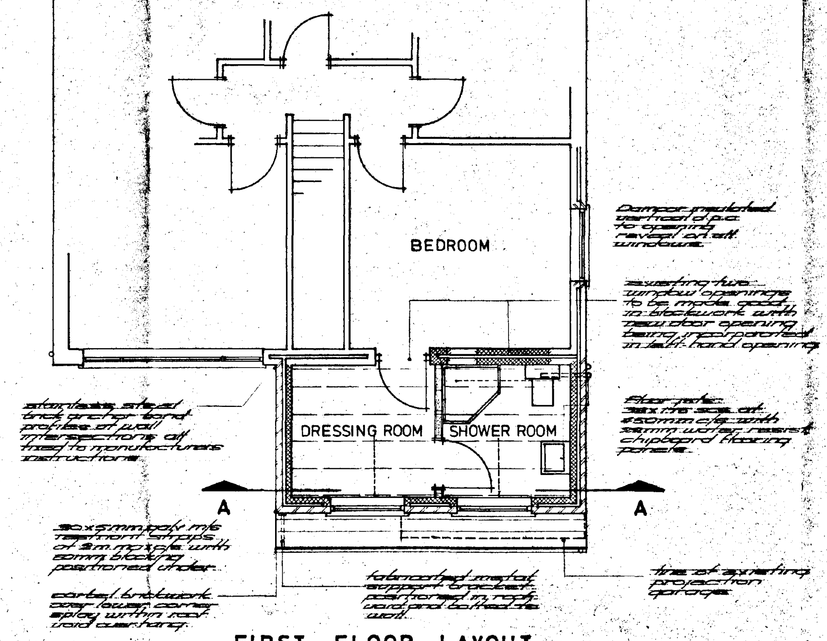

FIRST FLOOR LAYOUT

Walls
Brown security wall comprising of 102mm matching brown dutch bond facing brick, 89mm cavity, thermalite block, 215mm, mortar mix 1 cement, 6 sand, wall ties per m² unless otherwise specified, apart perforated within 450mm of cavity/reveal openings.

Reinforcement
Fabric reinforcing concrete, refer to notes overleaf.

Damp proof course
150 mm under loft with 38 x 38mm notched timber battens fixed with 63mm galv. clout head nails. Tiles to be fixed to manufacturers instructions.

Windows
All to have full height opening sashes incorporating sealed units and trickle vents.

Internal doors
Semi-gloss paint, wash primer with 2 coats.

Heating
Heating provided by existing heating cylinder and central heating system, to which connection is made to provide domestic hot water and heating.

Electrical
Electrical installation to comply with the requirements of the 15th edition of the IEE regulations.

Drawing No TS·P001·001
Date. 2nd June 1995
Revisions.

Scale 1·100 & 1·50

PROPOSED ADDITION OF SHOWER ROOM AND DRESSING ROOM AT 43 RUTLAND GARDENS GOSBERTON OFF MILL LANE SPALDING

SOUTH HOLLAND DISTRICT COUNCIL
HOUSING & PLANNING
09 JUN 1995
Ref: 0606/95

DESIGN & BUILD
Terry Sykes
Tel. (0205) 366531
Fax. (0205) 366531

Drawn. T. Sykes MCIOB. FFB.