



ELEVATIONS

Type L204 - Outside View  
(Scale 1:40)

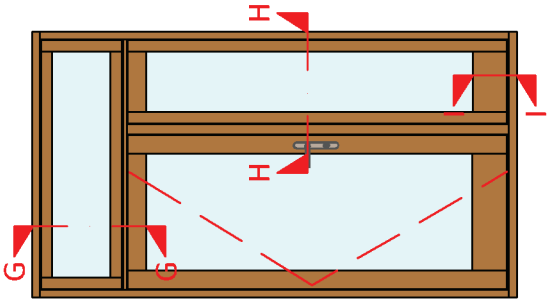


SECTIONS



Fanlight Section G-G - (Scale 1:2)

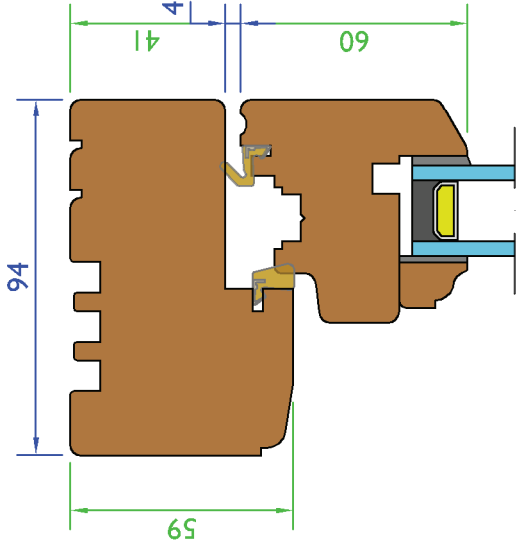

Section H-H - (Scale 1:2)

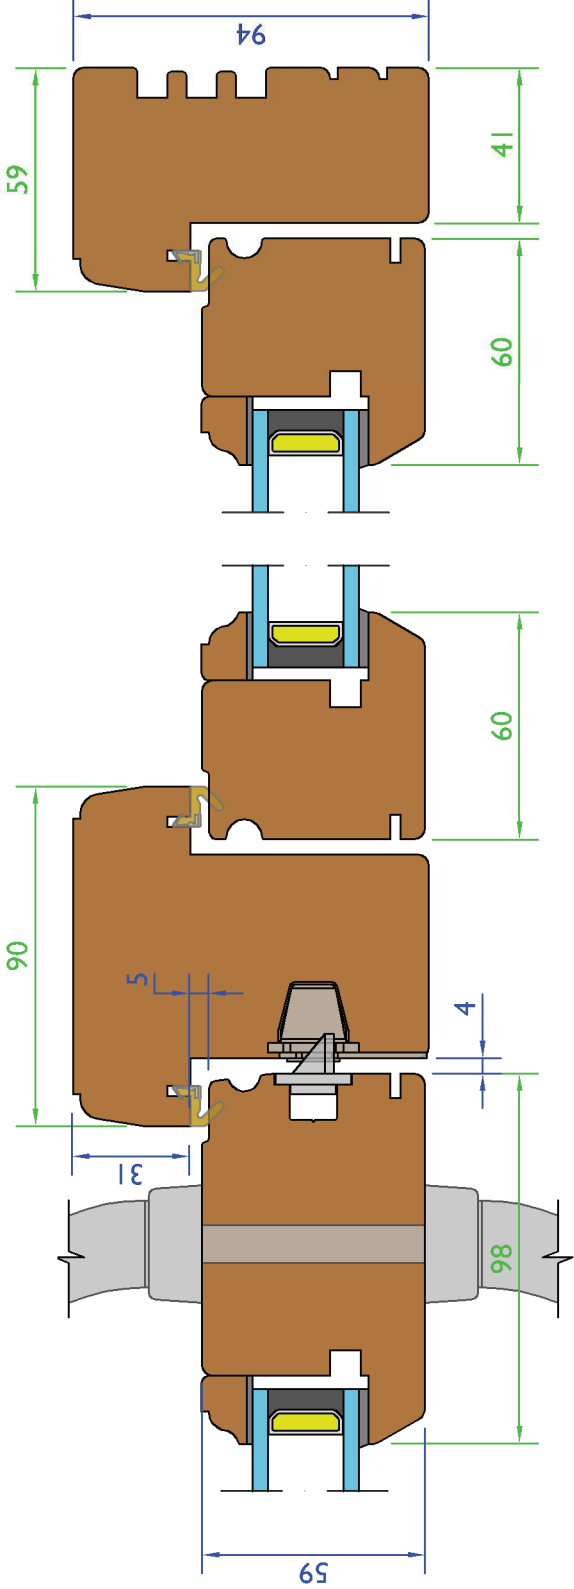

Section I-I - (Scale 1:2)

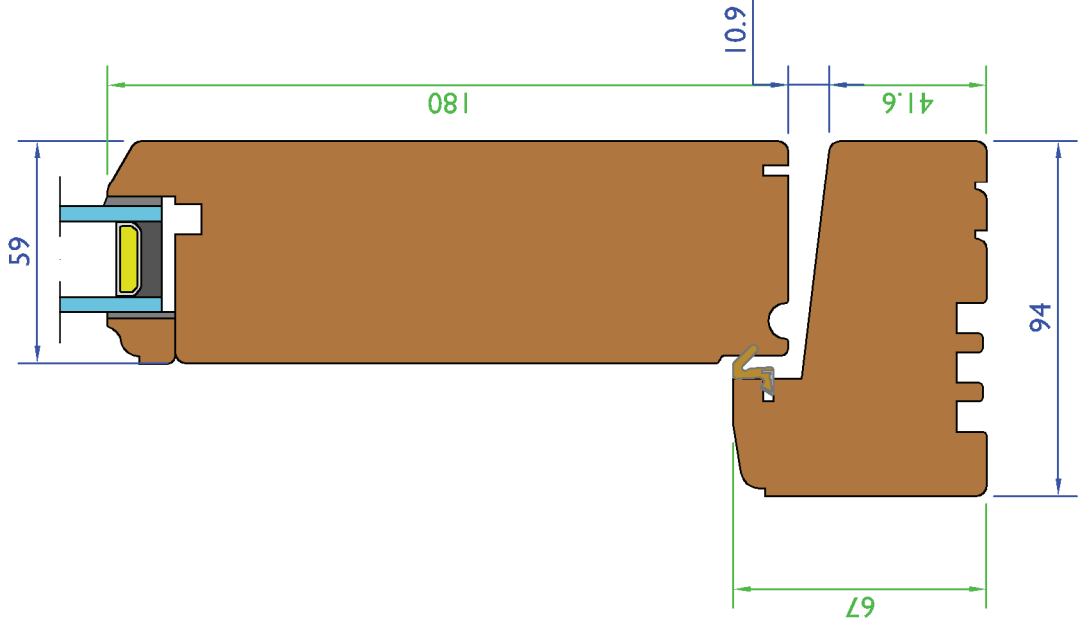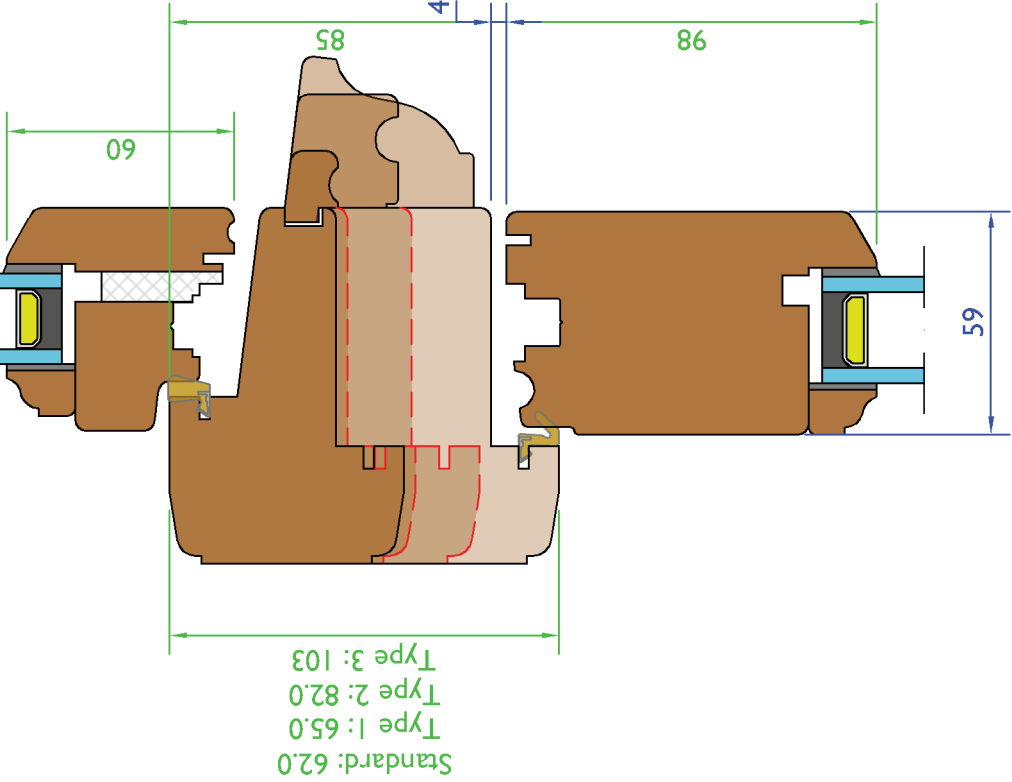

Variable Dimensions  
(Dim shown is usually min)

Fixed Dimensions

|                                              |          |             |                  |
|----------------------------------------------|----------|-------------|------------------|
| System: T-DS5-94-59                          |          |             |                  |
| Title: Traditional - Out Open Doorset (59mm) |          |             |                  |
| Scale:                                       | As Shown | Rev No: A   | Date: 12-Mar-18  |
|                                              | LH       | Sheet No: 2 | Status: Released |
| Drawn By:                                    |          |             |                  |

GEORGE  
BARNSDALE

Est. 1884

High Street, Donington, Spalding, Lincs, PE11 4TA  
01775 823000

www.georgebarnsdale.co.uk