


522000m522100m522200m

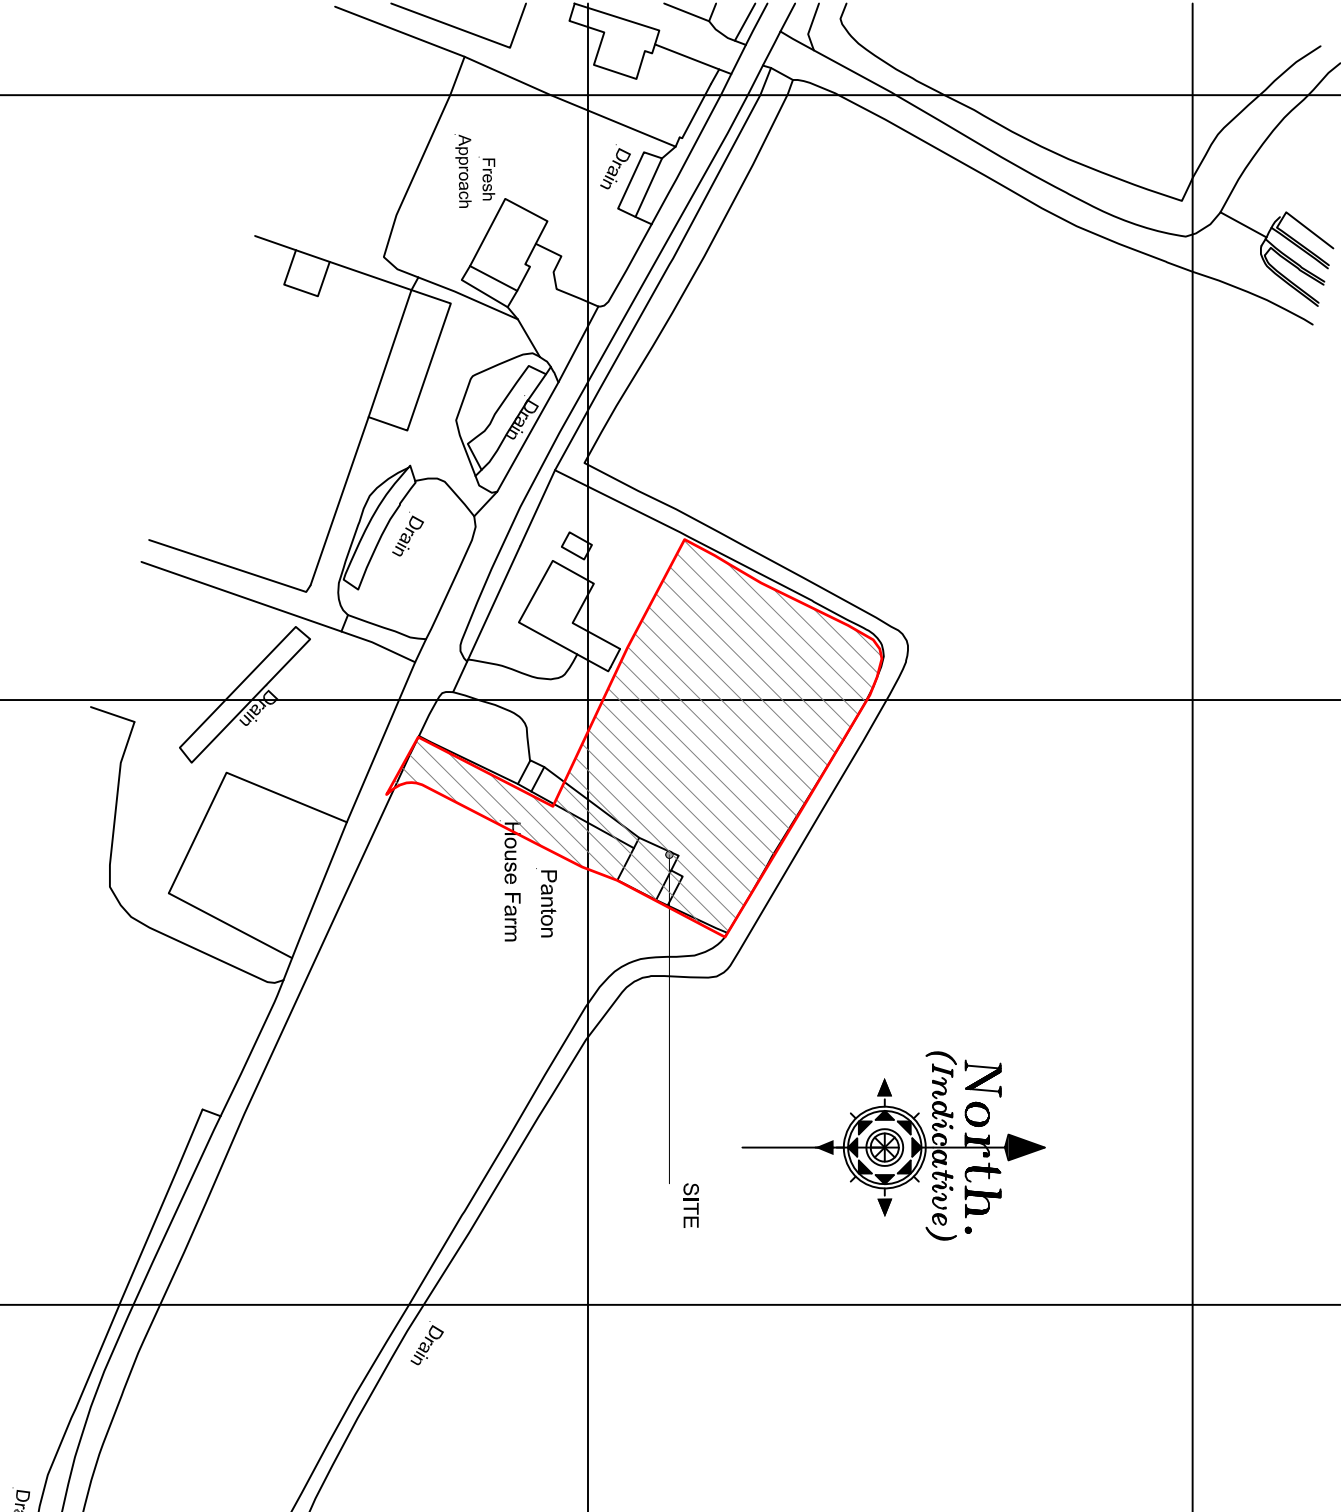

LOCATION PLAN

Revision	Date	Drawn	Description
----------	------	-------	-------------

Client	Enchantment Homes		
--------	-------------------	--	--

Project	Barn Conversion - Panton House Farm		
---------	-------------------------------------	--	--

Drawing	Block and Location Plans		
---------	--------------------------	--	--

Scale	1:250, 1:1250, @ A1 Drawn	AWM	Checked	TAC	Date	18/06/2019	Drawing No.	19/544/PA/002
-------	---------------------------	-----	---------	-----	------	------------	-------------	---------------

Trevor A Clay RIBA Ltd, 14 Old Fendike Road, Weston Hills, Spalding, Lincs. PE126DD
01406 380027 07778 597975 trevor@tacarchitects.co.uk www.tacarchitects.co.uk

