

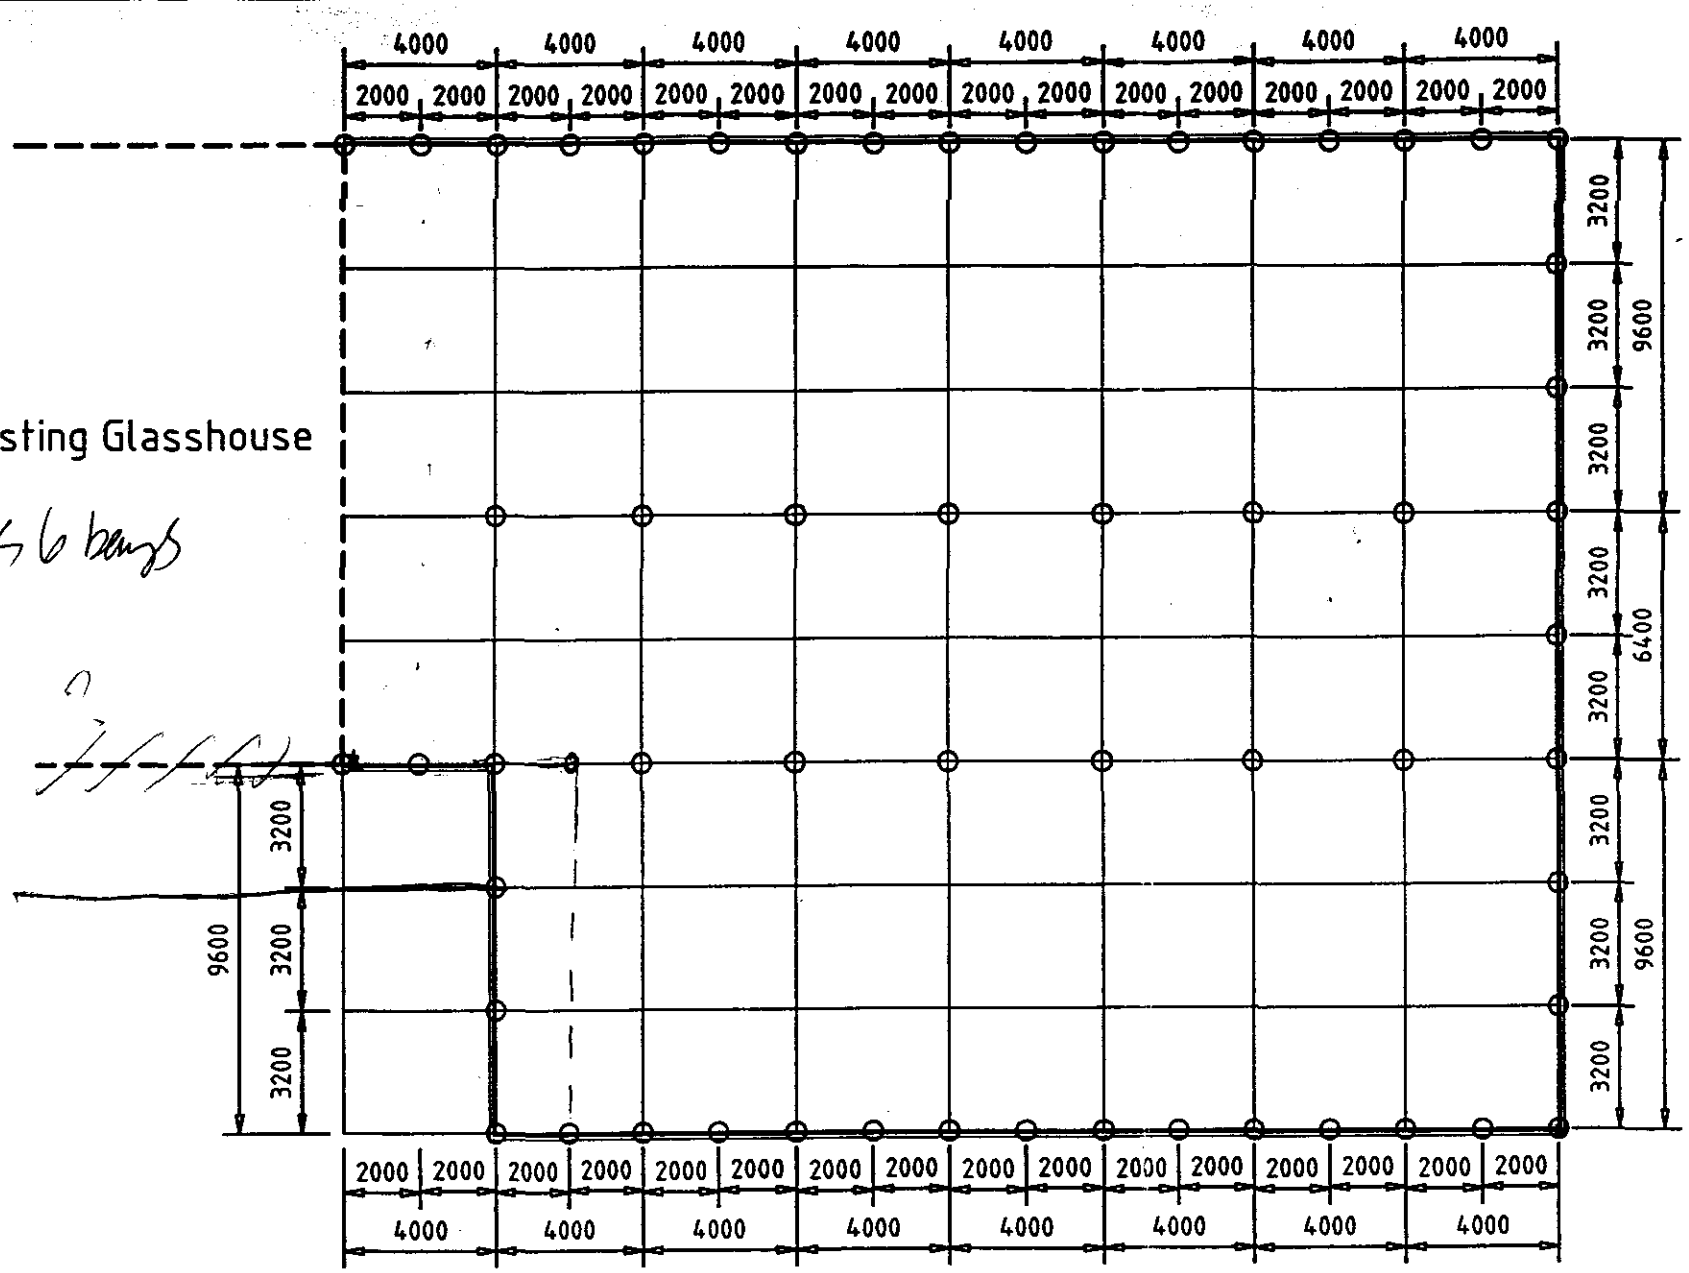


Existing Glasshouse

hrks 6 bays

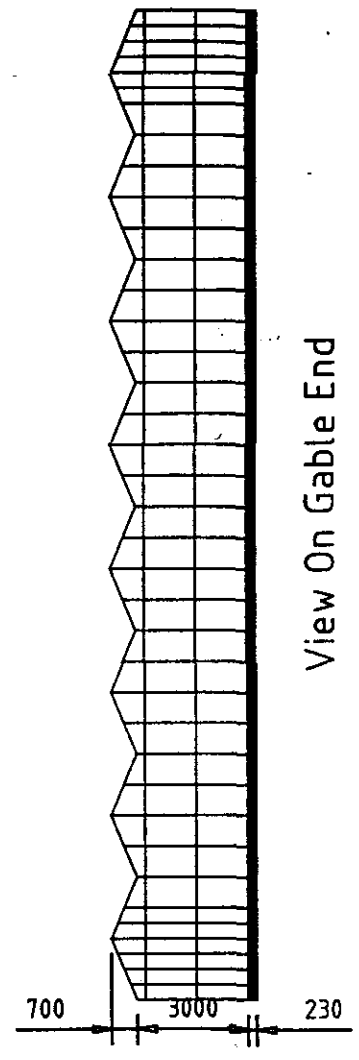

View On Gable End

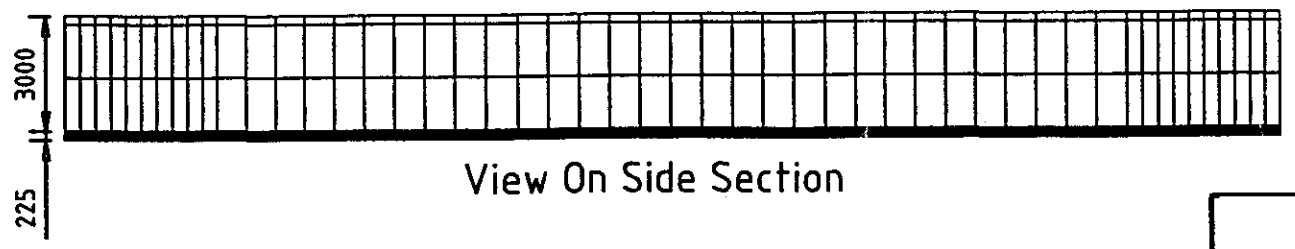

View On Side Section


2 - Aluminium Single Leaf Sliding 2850mm Wide By 2850mm High,
Complete With Frame,Locks,&Steel Bottom Track.

Spoke to Mr Barney on 6-7-99 This plan shows elevations of glasshouses. The layout as shown on Plan by Mr Burrows

SOUTH HOLLAND HOUSING DEPARTMENT
21 JUN 1999
Ref: 0613/99

DETERMINED PLAN

contract 99-026	C		
scale 1:200	B		
checked	A		
date 21/05/99	CH	DAT	SIG
		Drawn by D.L.	
		sheet number	

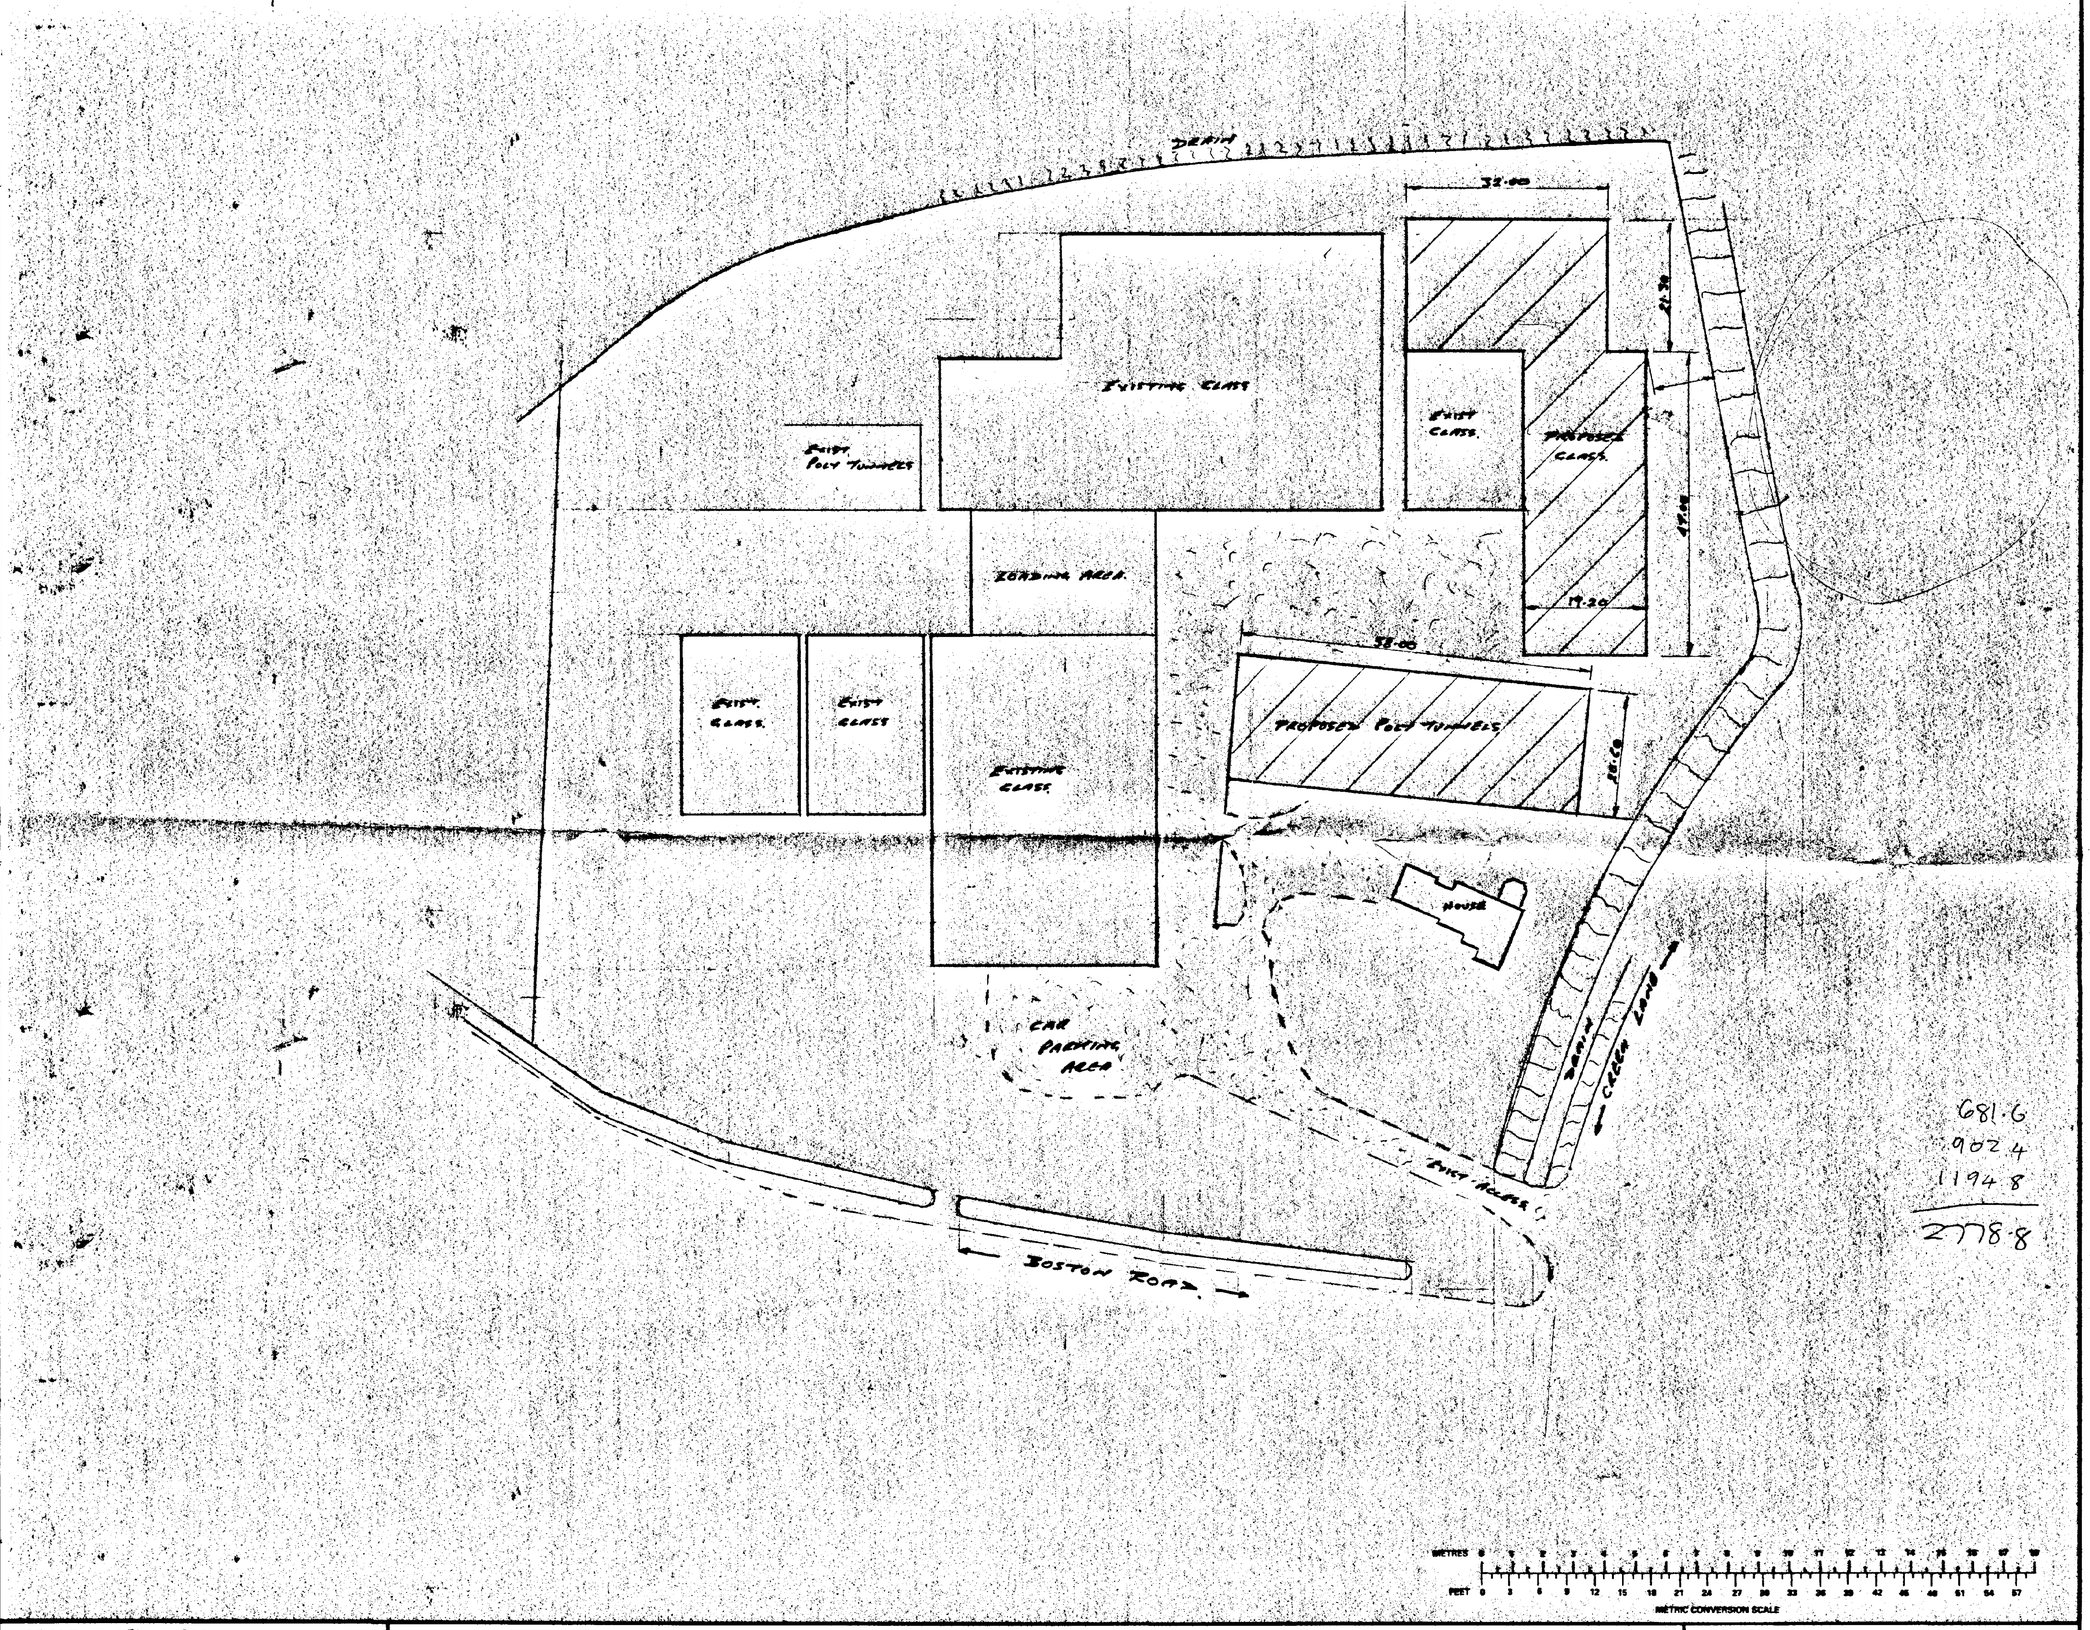

681.6
902.4
1194.8
2778.8

SPECIFICATION

BUILDING STRUCTURE

SURFACE SOIL excavated and spread over site.
CONCRETE FOUNDATIONS:

HARDCORE 150mm thick under all ground floors.
BASE CONTRETE 100mm thick under all ground floors
POLYTHENE D.P.C. to all ground floor rooms.
CONCRETE FLOORS trowelled smooth to all garages and out-buildings.
CONCRETE SCREED to all rooms.
BRICKWORK.

GALVANIZED WALL TIES 5 per square metre to cavity walls.
BITUMEN OR P.V.C. DAMPCOURSE to all walls and lintels openings and reveals.
MORTAR wallcrete and sand.
RENDER AND PLASTER SKIM to all rooms except garage
DRAINS 100mm dia.
SURFACE WATER DRAINS:
INSPECTION CHAMBERS or RODDING POINTS to Local Authorities requirements.
SEPTIC TANK
FIRST FLOOR JOISTS:
FIRST FLOOR 18mm flooring grade chipboard treated.
ROOF TIMBERS:

ROOF COVERING:

ROOF INSULATION 150mm fibre glass laid between ceiling joists.
CEILINGS mm plasterboard and skim
RAINWATER:

GUTTER 100mm Dia P.F.
RAINWATER, SOIL & VENT PIPES 63, 75 AND 100mm plastic.
PLUMBING service and waste pipes plastic. Internal pipework, copper. Cylinder copper. Feed or storage tanks plastic.
WINDOWS
DOORS. Exterior pattern
Interior pattern.

Front door 838mm wide remainder 762mm wide.
GARAGE DOOR as shown on drawing.
EXTERIOR SILLS:
INTERIOR SILLS: to bathroom, kitchen and toilet
Wood window boards to all other rooms.
ARCHITRAVES & SKIRTING
LOCKS mortice type to exterior doors.
LATCHES mortice type to interior doors.
LEVER HANDLES to all doors.
LETTER PLATE to front door.
VENTILATION:
LINTELS:
MILD STEEL ANCHOR STRAPS:

FITTINGS AND FINISHES

SANITARY FITTINGS:
SHOWER:
BATH:
LAVATORY BASIN:
W.C.'s:
SINK:

SOUTH HOLLAND DC
HOUSING & PLANNING
21 JUN 1999
Ref: 0613/99

DETERMINED PLAN

CONTRACTORS MUST VERIFY ALL DIMENSIONS ON SITE BEFORE COMMENCING WORK

SCALE ~~1:100~~ 1-500
DATE May/99.
REVISED
DRAWING No.

BLOCK PLAN FOR:— MR. M.J. BARNEY.

AT:— NEAME LEA NURSERY, GREEN LANE, BOSTON RD, GOSBERTON.

J.P. PURKISS
CHERRYTREES, FRAMPTON LANE
HUBBERTS BRIDGE
PHONE: 01205 290307