

Ref: H08-0619-15

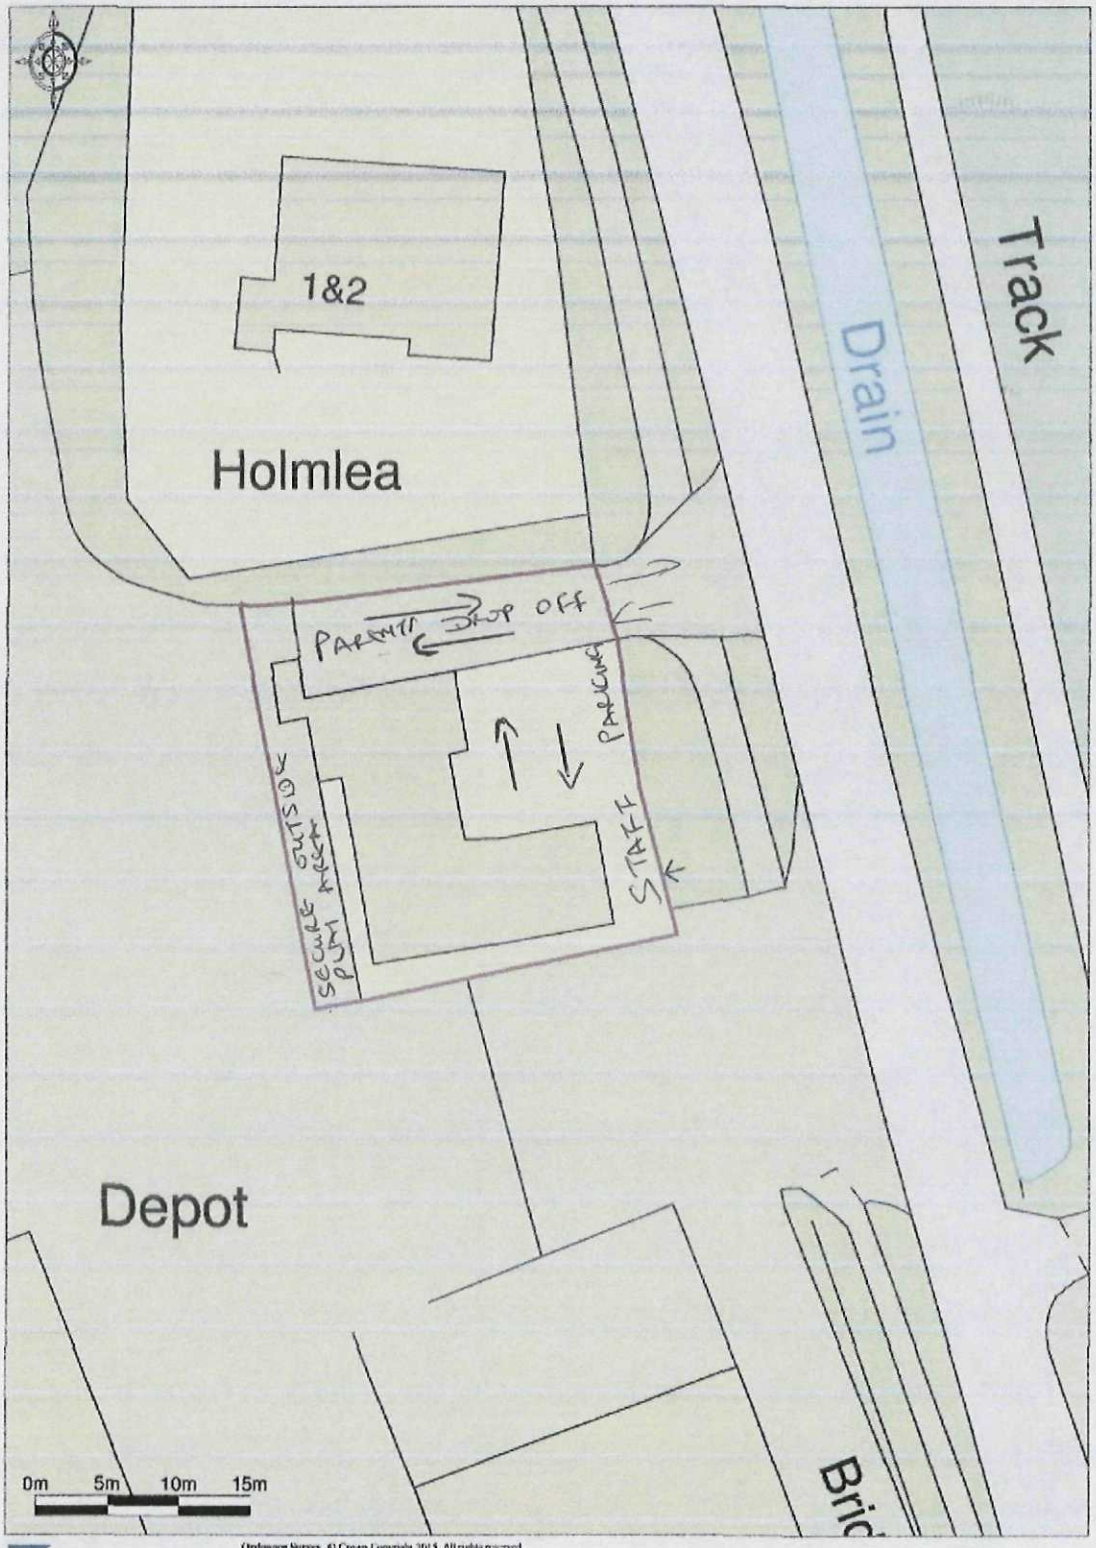

Promap
Ordnance Survey © Crown Copyright 2015. All rights reserved.
Licence number 100022432. Plotted Scale - 1:500

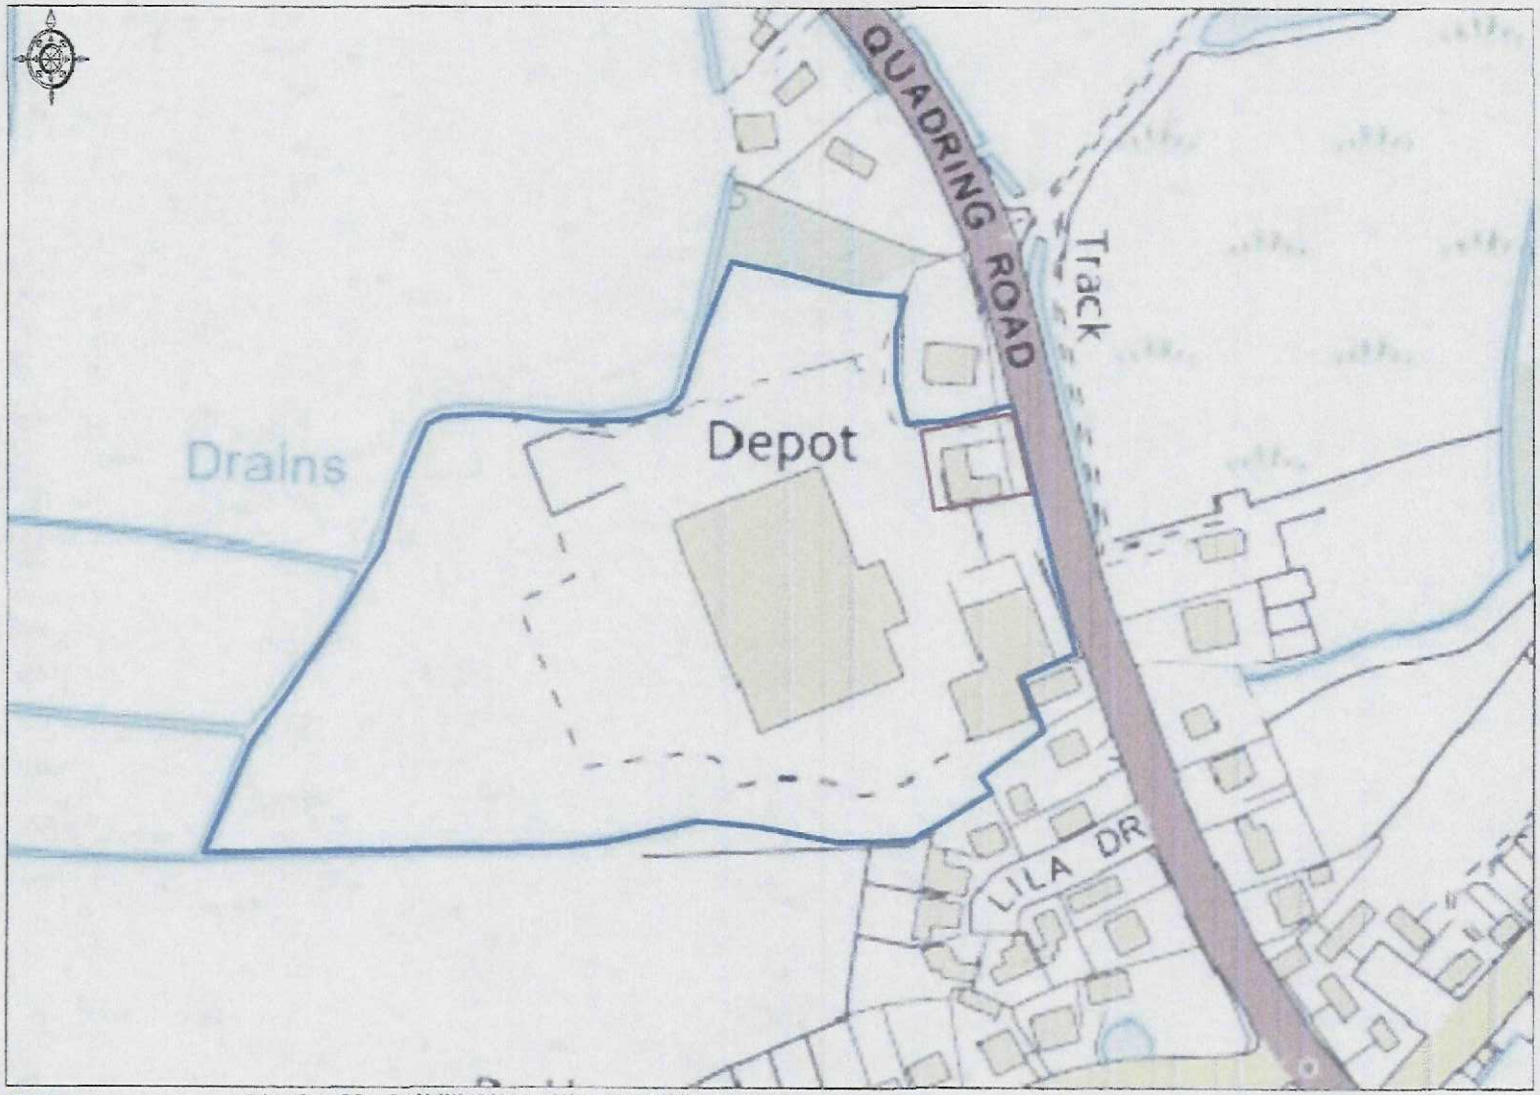

Promap®
Ordnance Survey © Crown Copyright 2015. All rights reserved. Licence number 100022432. Plotted Scale - 1:2500

brown-co.com

BROWN & CO

01775 722321
elizabeth.allen@brown-co.com

Ground floor £12,000/an
Second floor £6,500/an



THE OFFICES, GOSBERTON, NEAR SPALDING, LINCOLNSHIRE, PE11 4NB

TO LET - Self-contained Office block

Available as a whole or on a floor by floor basis

Substantial car parking area

Approximately 272 m² (2,927 ft²) overall

Viewing highly recommended

EPC Rating C65

Sophie.hardy@brown-co.com

Planning advice @ SHOLAND.gov.uk.