




CDM NOTE:
The design has been undertaken as far as possible to avoid risks to health and safety or to reduce and control the effects of any unavoidable risks. Any relevant information identifying risks which are not able to be eliminated will be included within the project Health and Safety file.

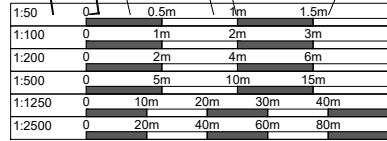

Serial number: 193794
© Crown copyright and database right 2017
Ordnance Survey licence 100048957
Reproduction in whole or in part is prohibited without the prior permission of Ordnance Survey

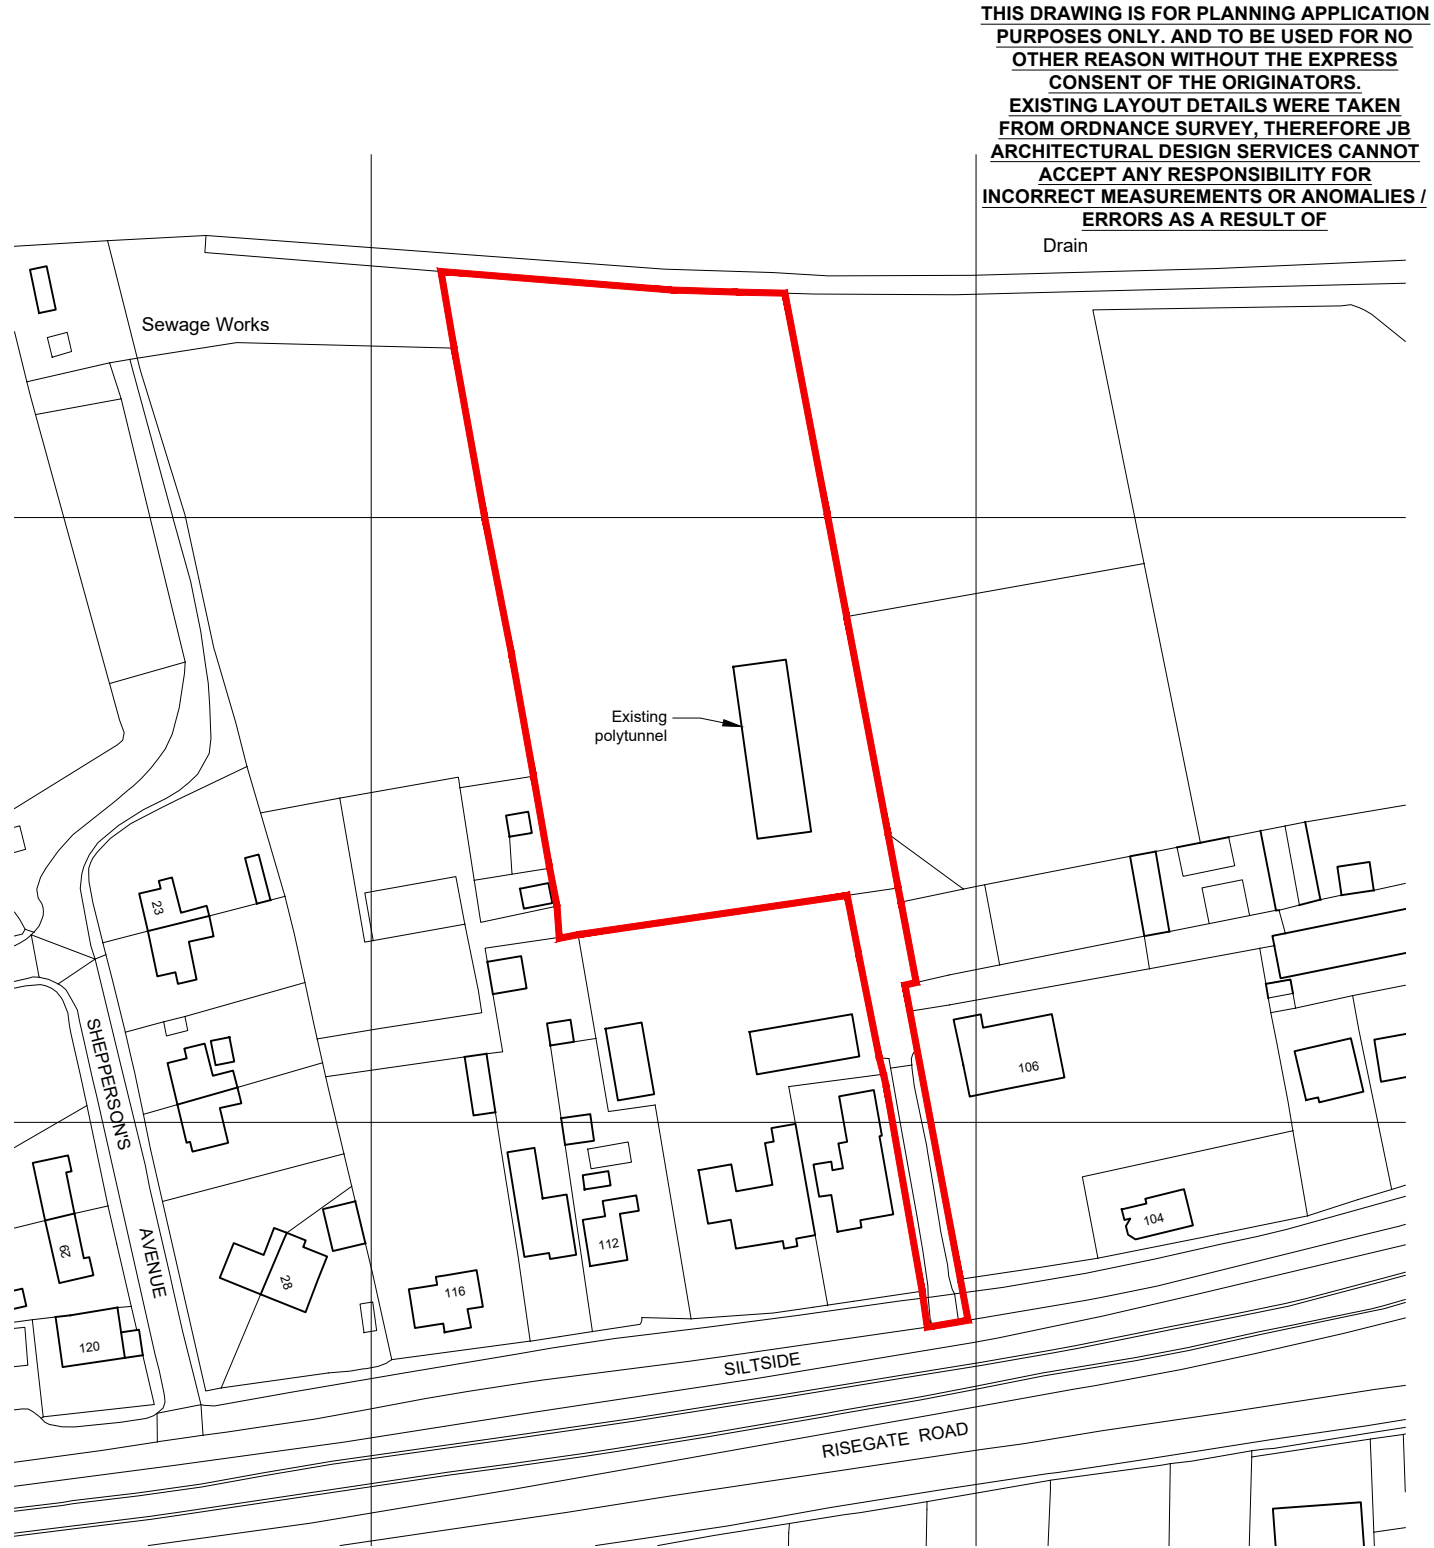

Location Plan 1:1250

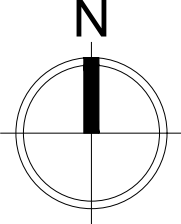

THIS DRAWING IS FOR THE
PURPOSE OF OBTAINING
PLANNING PERMISSION ONLY

20 June 2022
JB Architectural Design Services
DRAFT

Revisions:

JB Architectural Design Services
Durham House, 44 Northorpe Road
Donington, Spalding, PE14XU
M: 07837 735718
E: info@bramdesign.co.uk
W: www.bramdesign.co.uk

Client: Mrs T Hind

Project: Land to rear of 108 & 110 Siltside
Gosberton Rise, Spalding

Drawing: Proposed stables & storage building
Location & Block Plans

Scales: 1:500, 1:1250	Paper Size: A2	Date: 17/06/22	Drawn: JRB
Drawing Number: 182-01-LBP01			Rev:

Do not scale or measure from this drawing. All dimensions to be checked on site or in the workshop before work commences. All discrepancies should be reported to the above office. This drawing should be read in conjunction with any associated specifications, standard details, Architects & Engineers drawings/details along with any other relevant information. The copyright to this drawing is owned by JB Architectural Design Services