
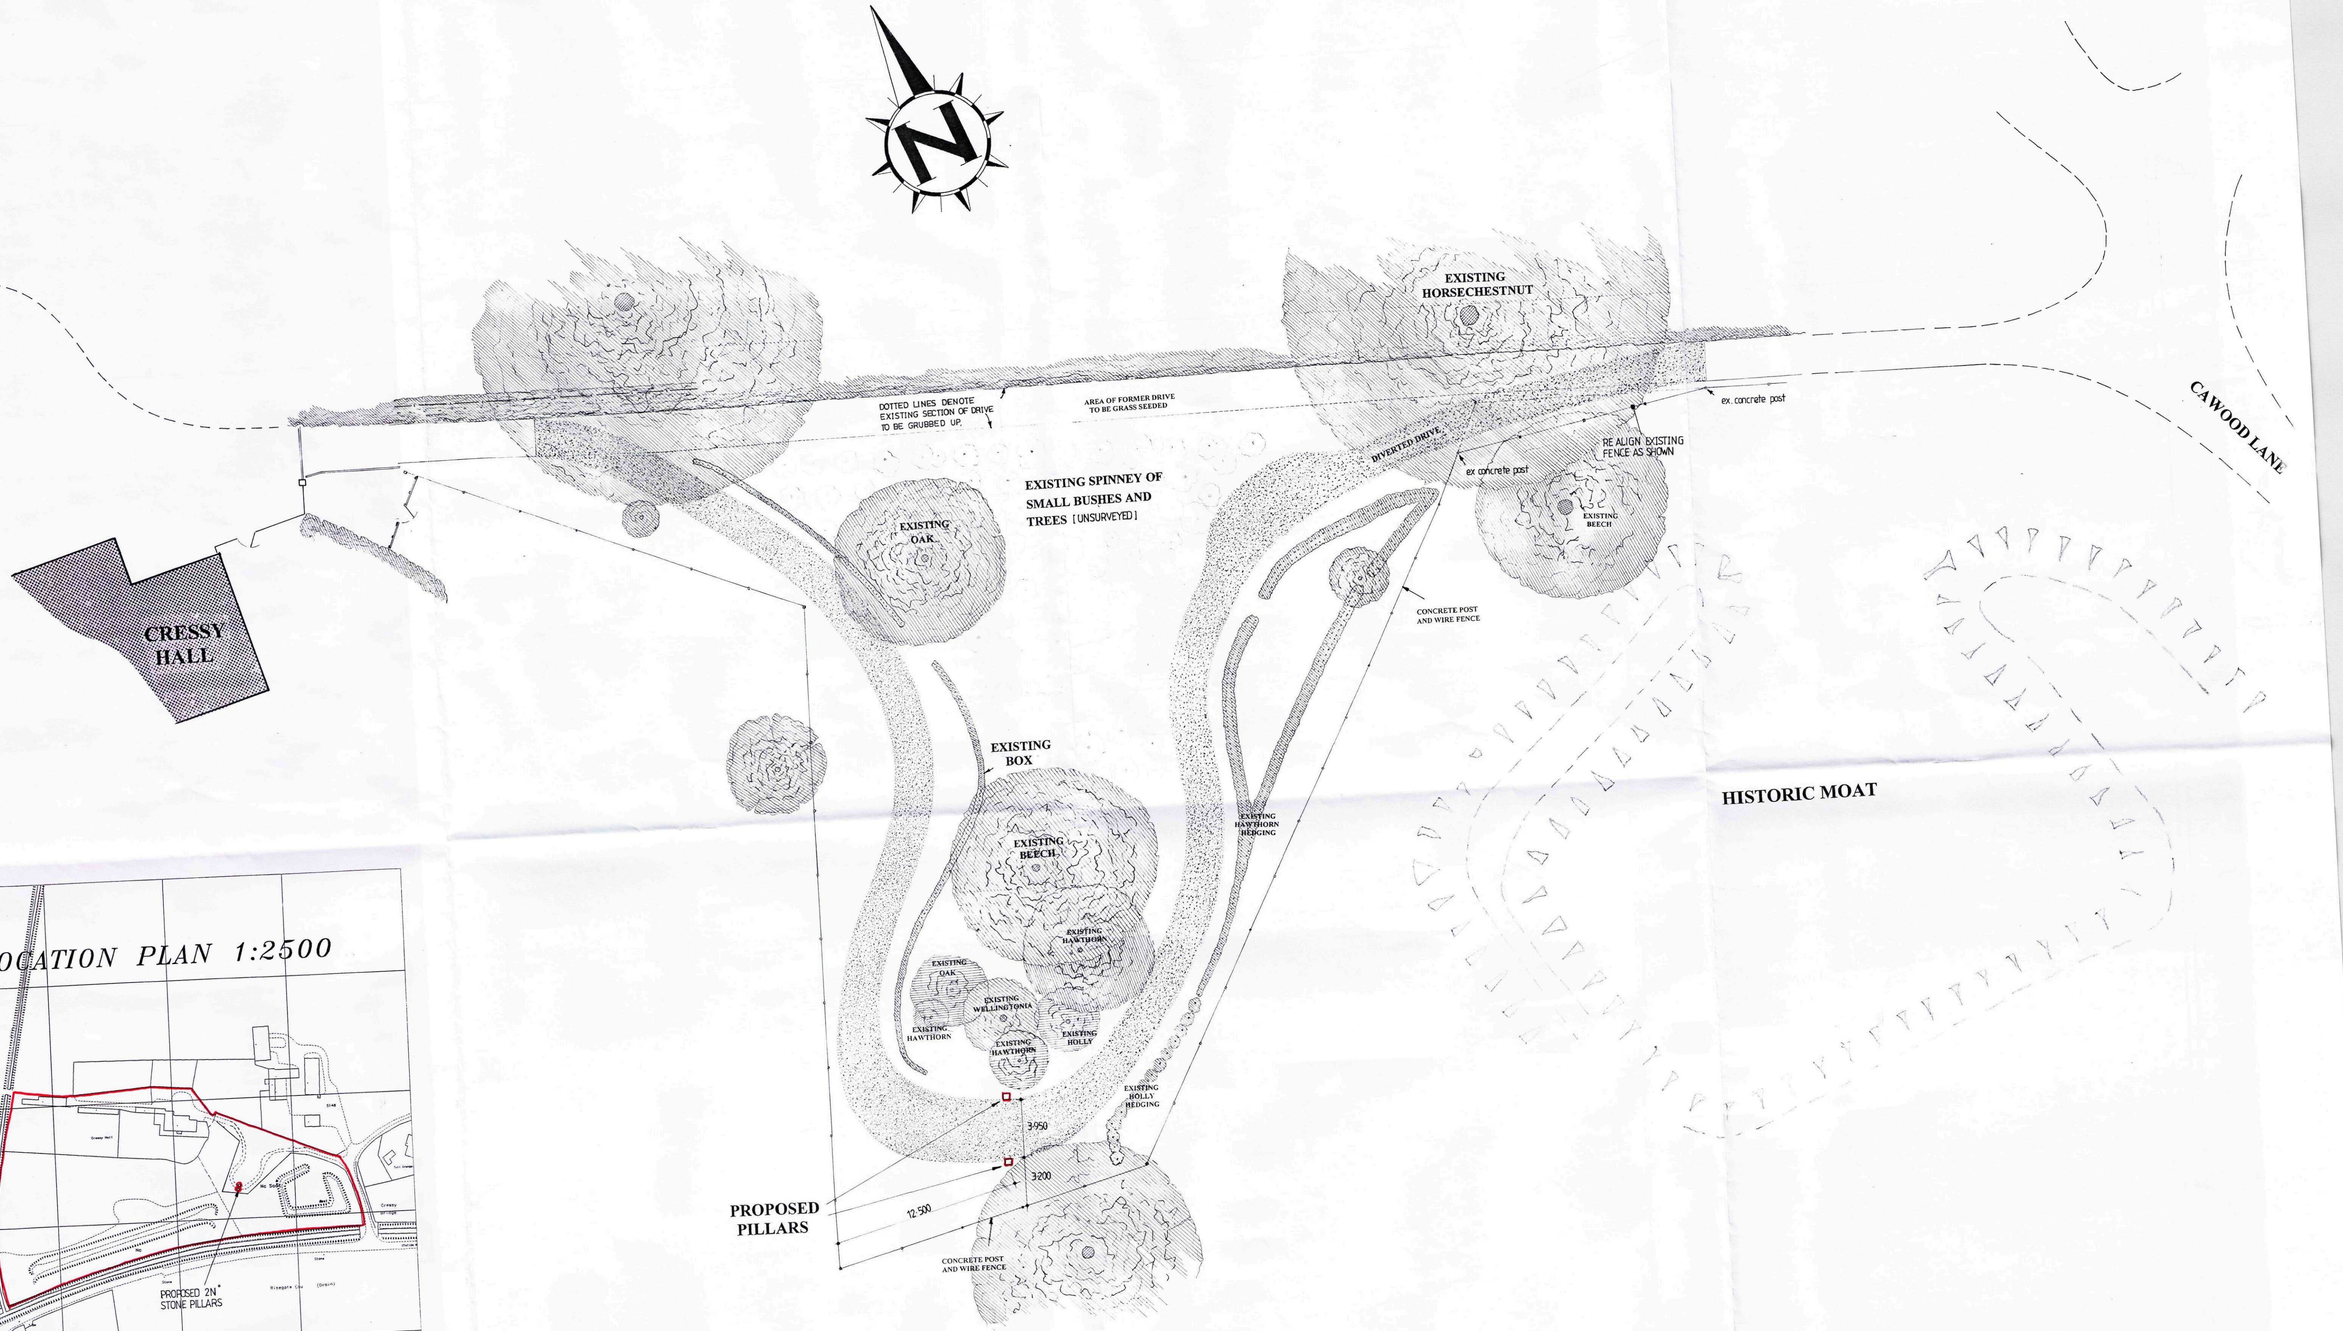


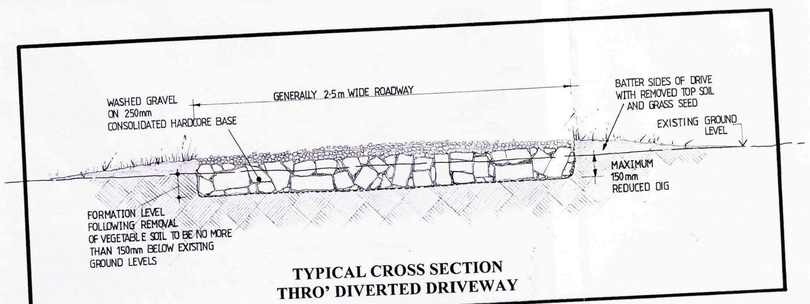

SITE LAYOUT PLAN
1:200

PROPOSED ERECTION OF 2N°NATURAL STONE PIERS IN THE GROUNDS OF CRESSY HALL, CAWOOD LANE, GOSBERTON, SPALDING, LINCOLNSHIRE