


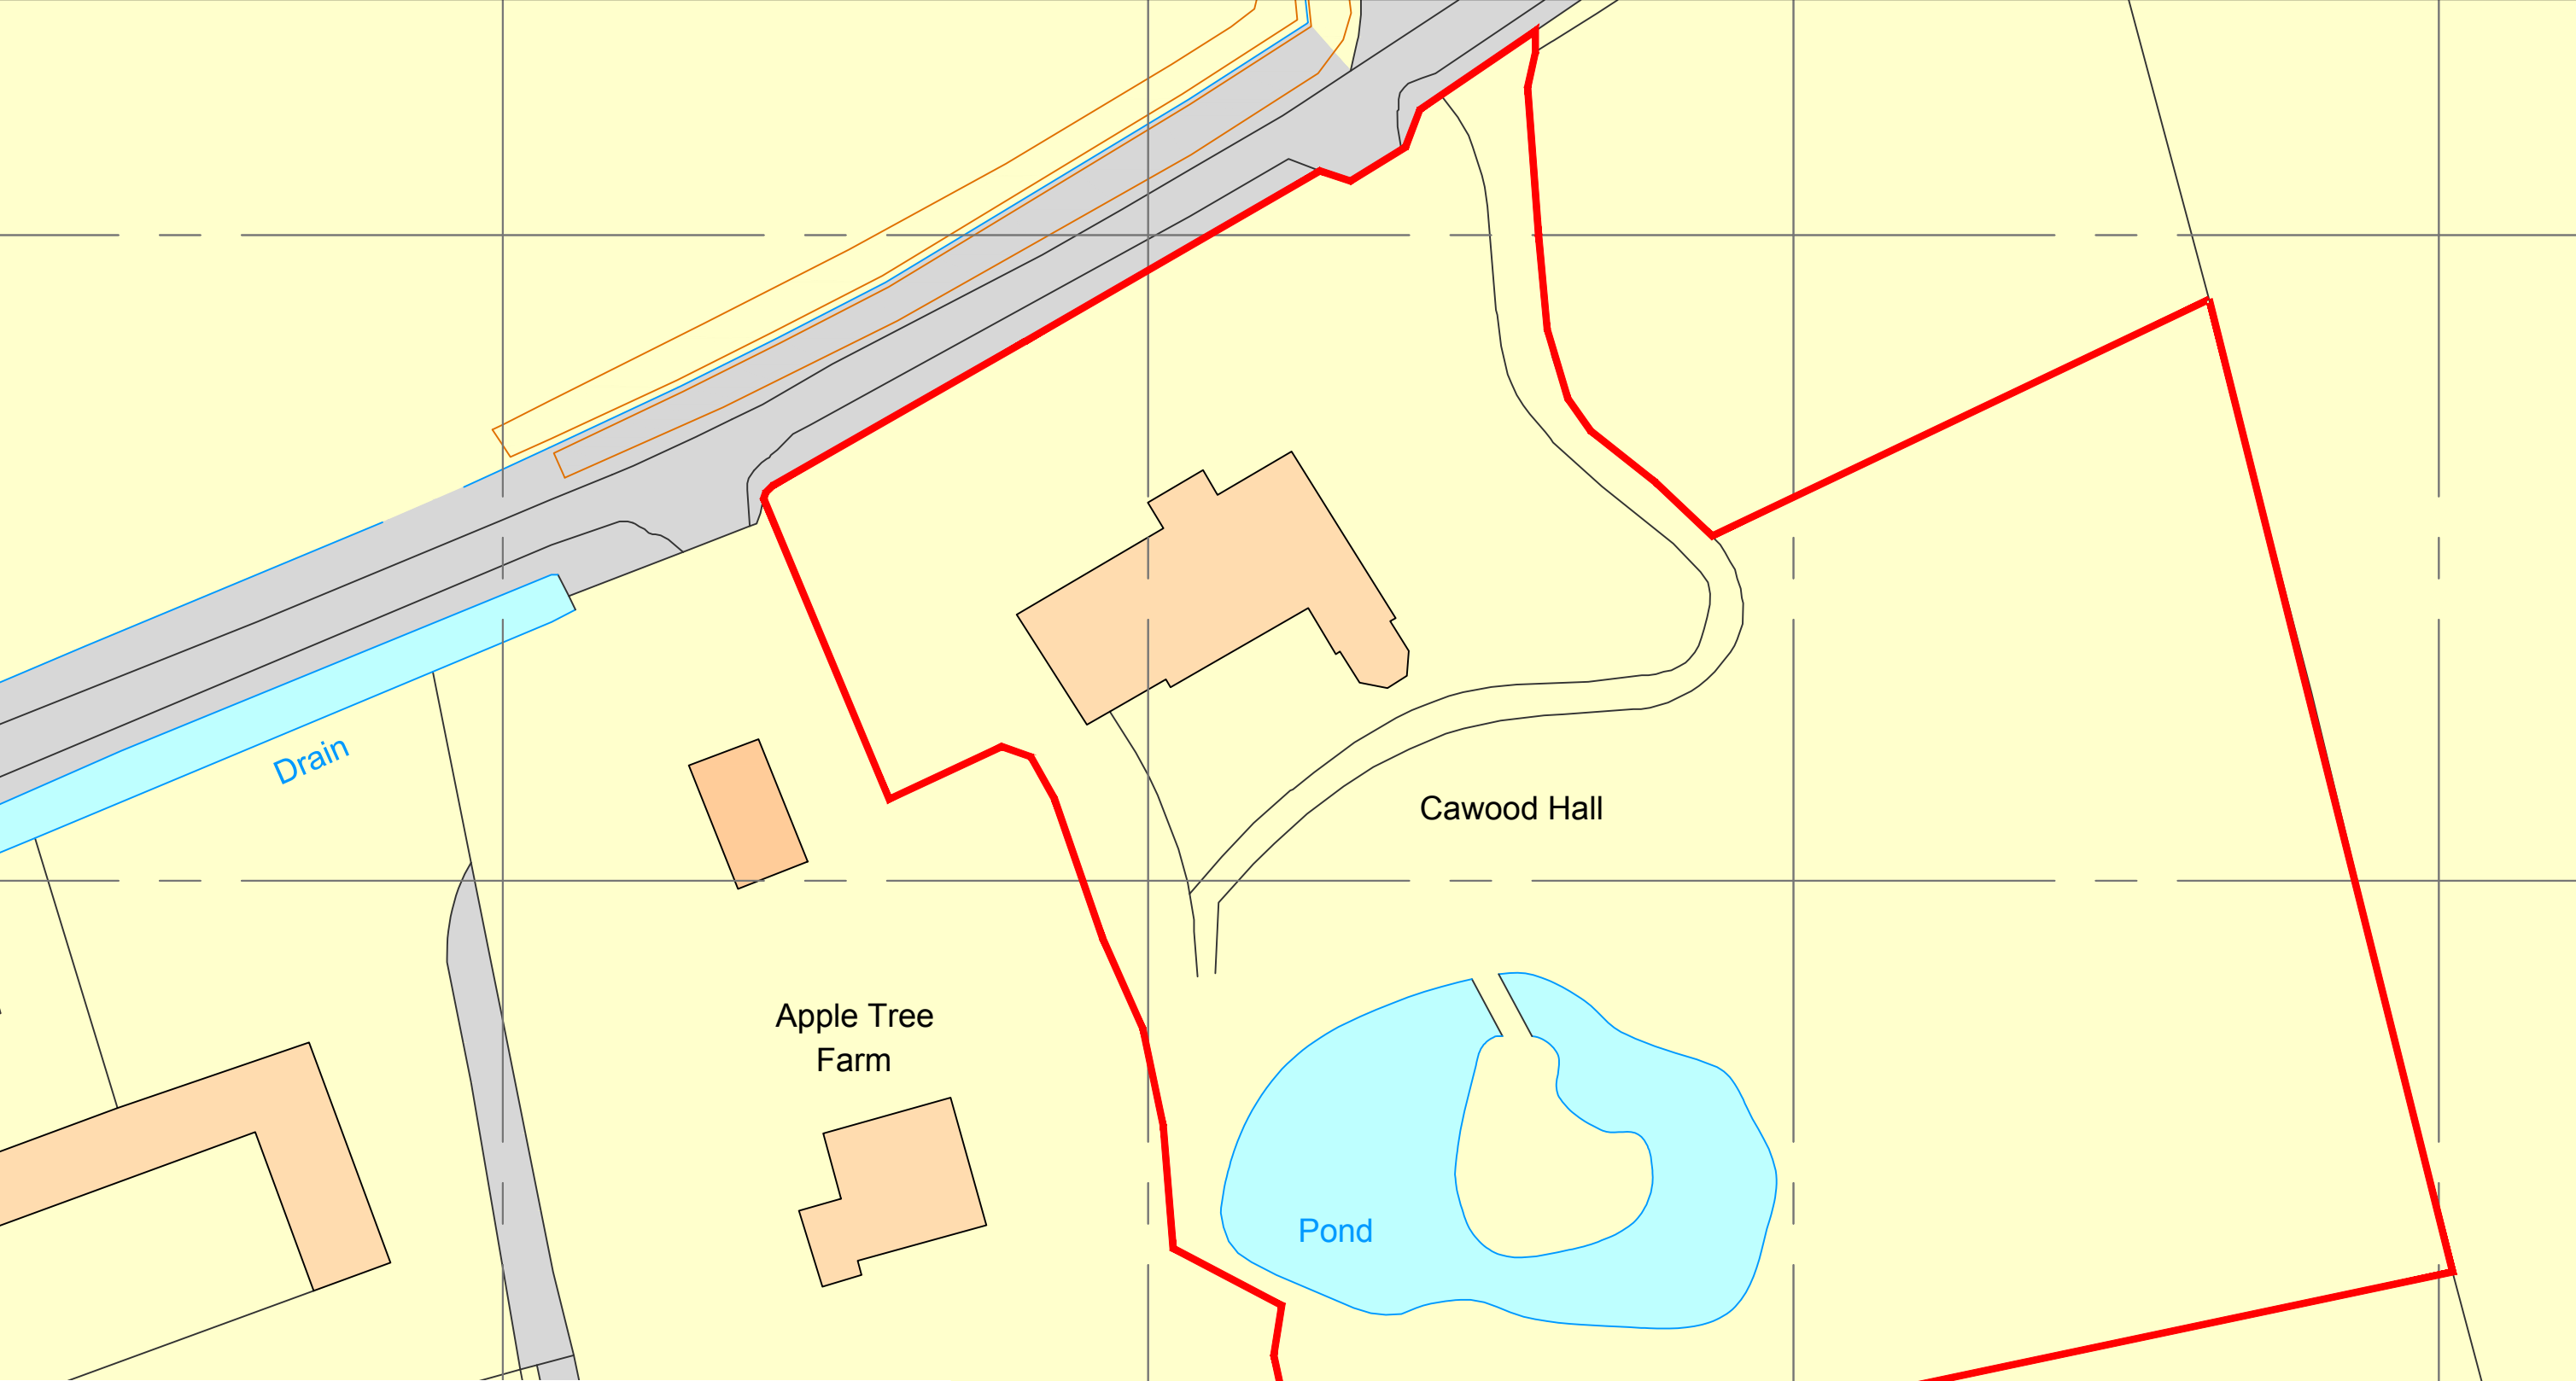

Site Block Plan as existing
Scale 1:500 @ A3



Site outlined in red

SCALE 1 : 500

SCALE 1 : 1

0m5m10m20m30m40m50m

0m10mm20mm40mm60mm80mm100mm

Client:

Mr Colin Yates

Project: **Proposed double garage with storage above at Cawood Hall, Cawood Lane Gosberton Lincolnshire PE11 4HB**

Drawing No.: **A1318 - 02**

Date: **21.05.2018**

Drawn by: **LS**

Scale: **As Shown @ A3**

Checked by: **AJO**

Drawing Title:

General Site Block Plan as existing

GENERAL ISSUE

DO NOT SCALE THIS DRAWING. THE CONTRACTOR IS DEEMED TO HAVE CHECKED ALL DIMENSIONS ON SITE AND REPORT ANY DISCREPANCIES TO OGLESBY & LIMB LTD. THE CONTENTS OF THIS DRAWING ARE COVERED BY COPYRIGHT AND REMAIN THE PROPERTY OF OGLESBY & LIMB LTD. WRITTEN APPROVAL MUST BE OBTAINED FROM OGLESBY & LIMB LTD PRIOR TO DUPLICATION OR REPRODUCTION OF THIS DRAWING OR ITS CONTENTS. ANY DIMENSIONS NOT SHOWN ARE TO BE CHECKED AND AGREED WITH OGLESBY & LIMB LTD.

Oglesby & Limb Ltd
Chartered Architect

Suite 1 Market Chambers
12 Market Place, Spalding
PE11 1SL

T: 01775 761196

e-mail: design@o-l-ltd.co.uk

