


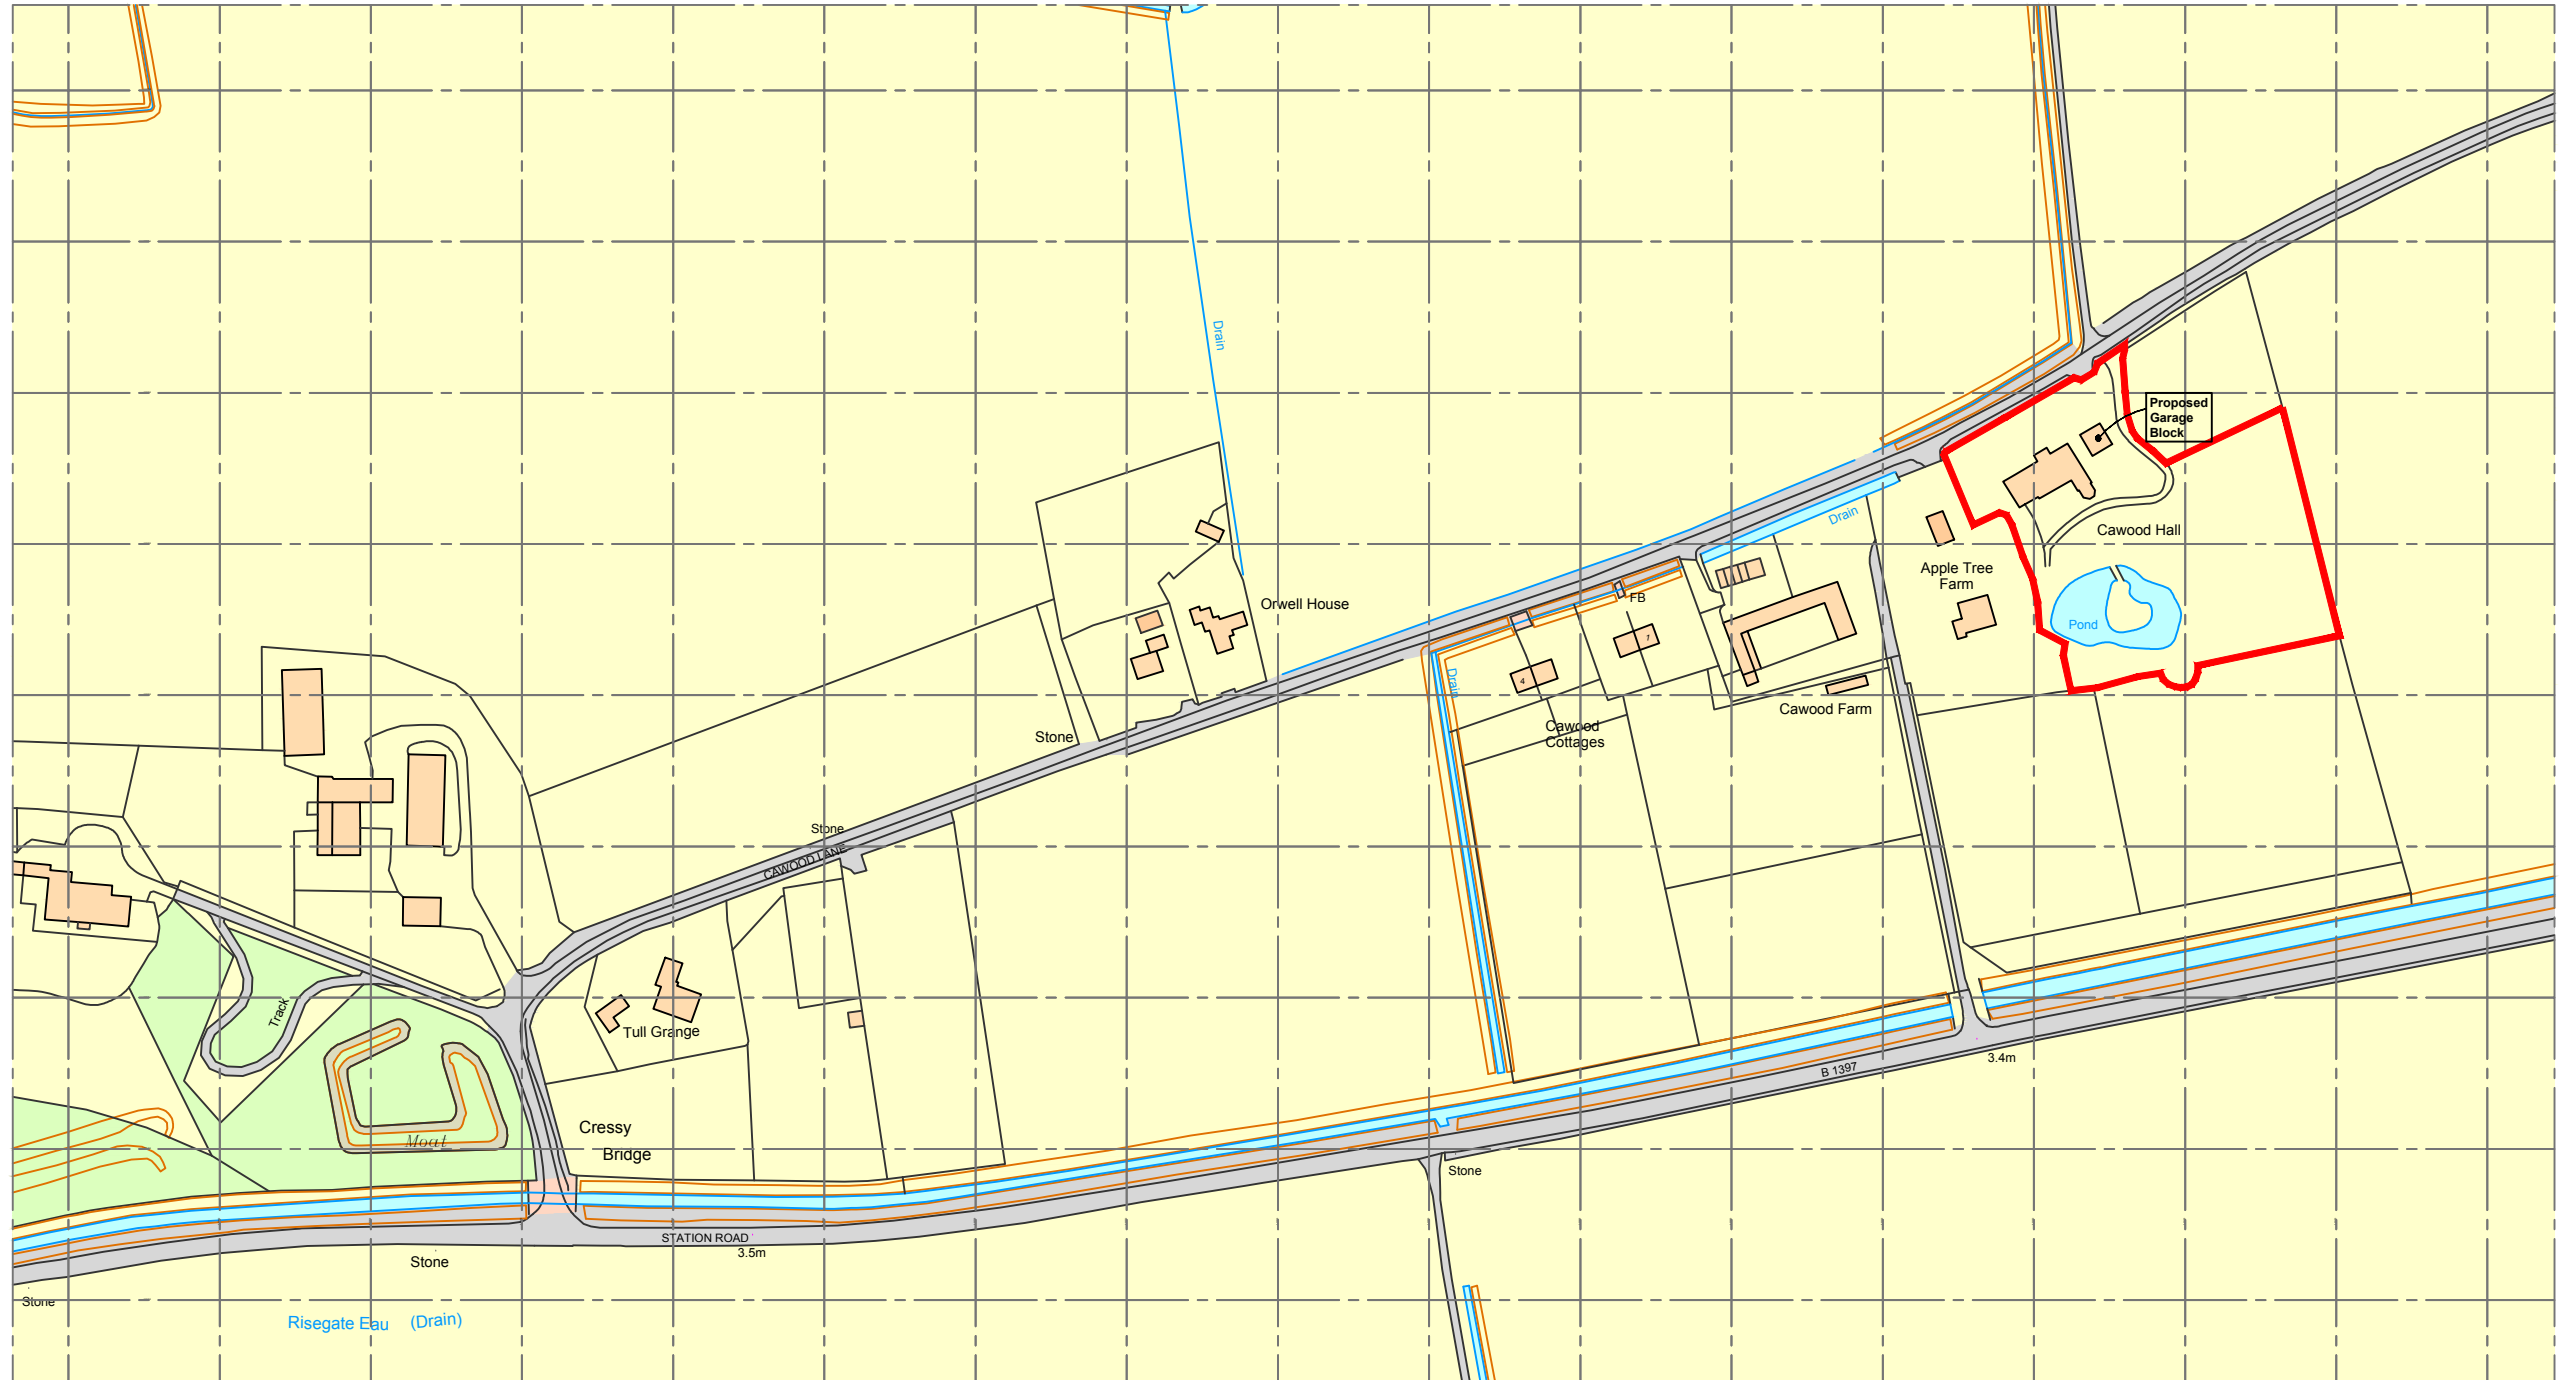


Ordnance Survey, (c) Crown Copyright 2018. All rights reserved. Licence number 100022432

Site Location Plan as proposed
Scale 1:2500 @ A3



Site outlined in red

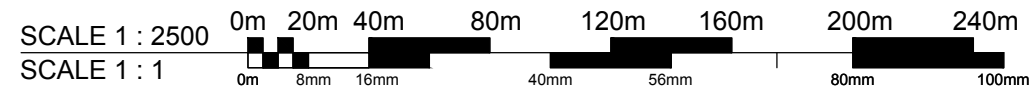

Client:

Mr Colin Yates

Project: **Proposed double garage with storage above at
Cawood Lane
Gosberton
Lincolnshire
PE11 4HB**

Drawing No.:

A1318 - 10

Rev:

-

Date: **21.05.2018**

Drawn by: **LS**

Scale: **As Shown @ A3**

Checked by: **AJO**

Drawing Title:

**Site Location Plan
as proposed**

PLANNING APPLICATION ISSUE

Oglesby & Limb Ltd
Chartered Architect

Suite 1 Market Chambers
12 Market Place, Spalding
PE11 1SL

T: 01775 761196

e-mail: design@o-l-ltd.co.uk



DO NOT SCALE THIS DRAWING. THE CONTRACTOR IS DEEMED TO HAVE CHECKED ALL DIMENSIONS ON SITE AND REPORT ANY DISCREPANCIES TO OGLESBY & LIMB LTD. THE CONTENTS OF THIS DRAWING ARE COVERED BY COPYRIGHT AND REMAIN THE PROPERTY OF OGLESBY & LIMB LTD. WRITTEN APPROVAL MUST BE OBTAINED FROM OGLESBY & LIMB LTD PRIOR TO DUPLICATION OR REPRODUCTION OF THIS DRAWING OR ITS CONTENTS. ANY DIMENSIONS NOT SHOWN ARE TO BE CHECKED AND AGREED WITH OGLESBY & LIMB LTD.