
DAWSONS CHARITY FARM
GOSBERTON CLOUGH.

Proposed Site Layout Plan.

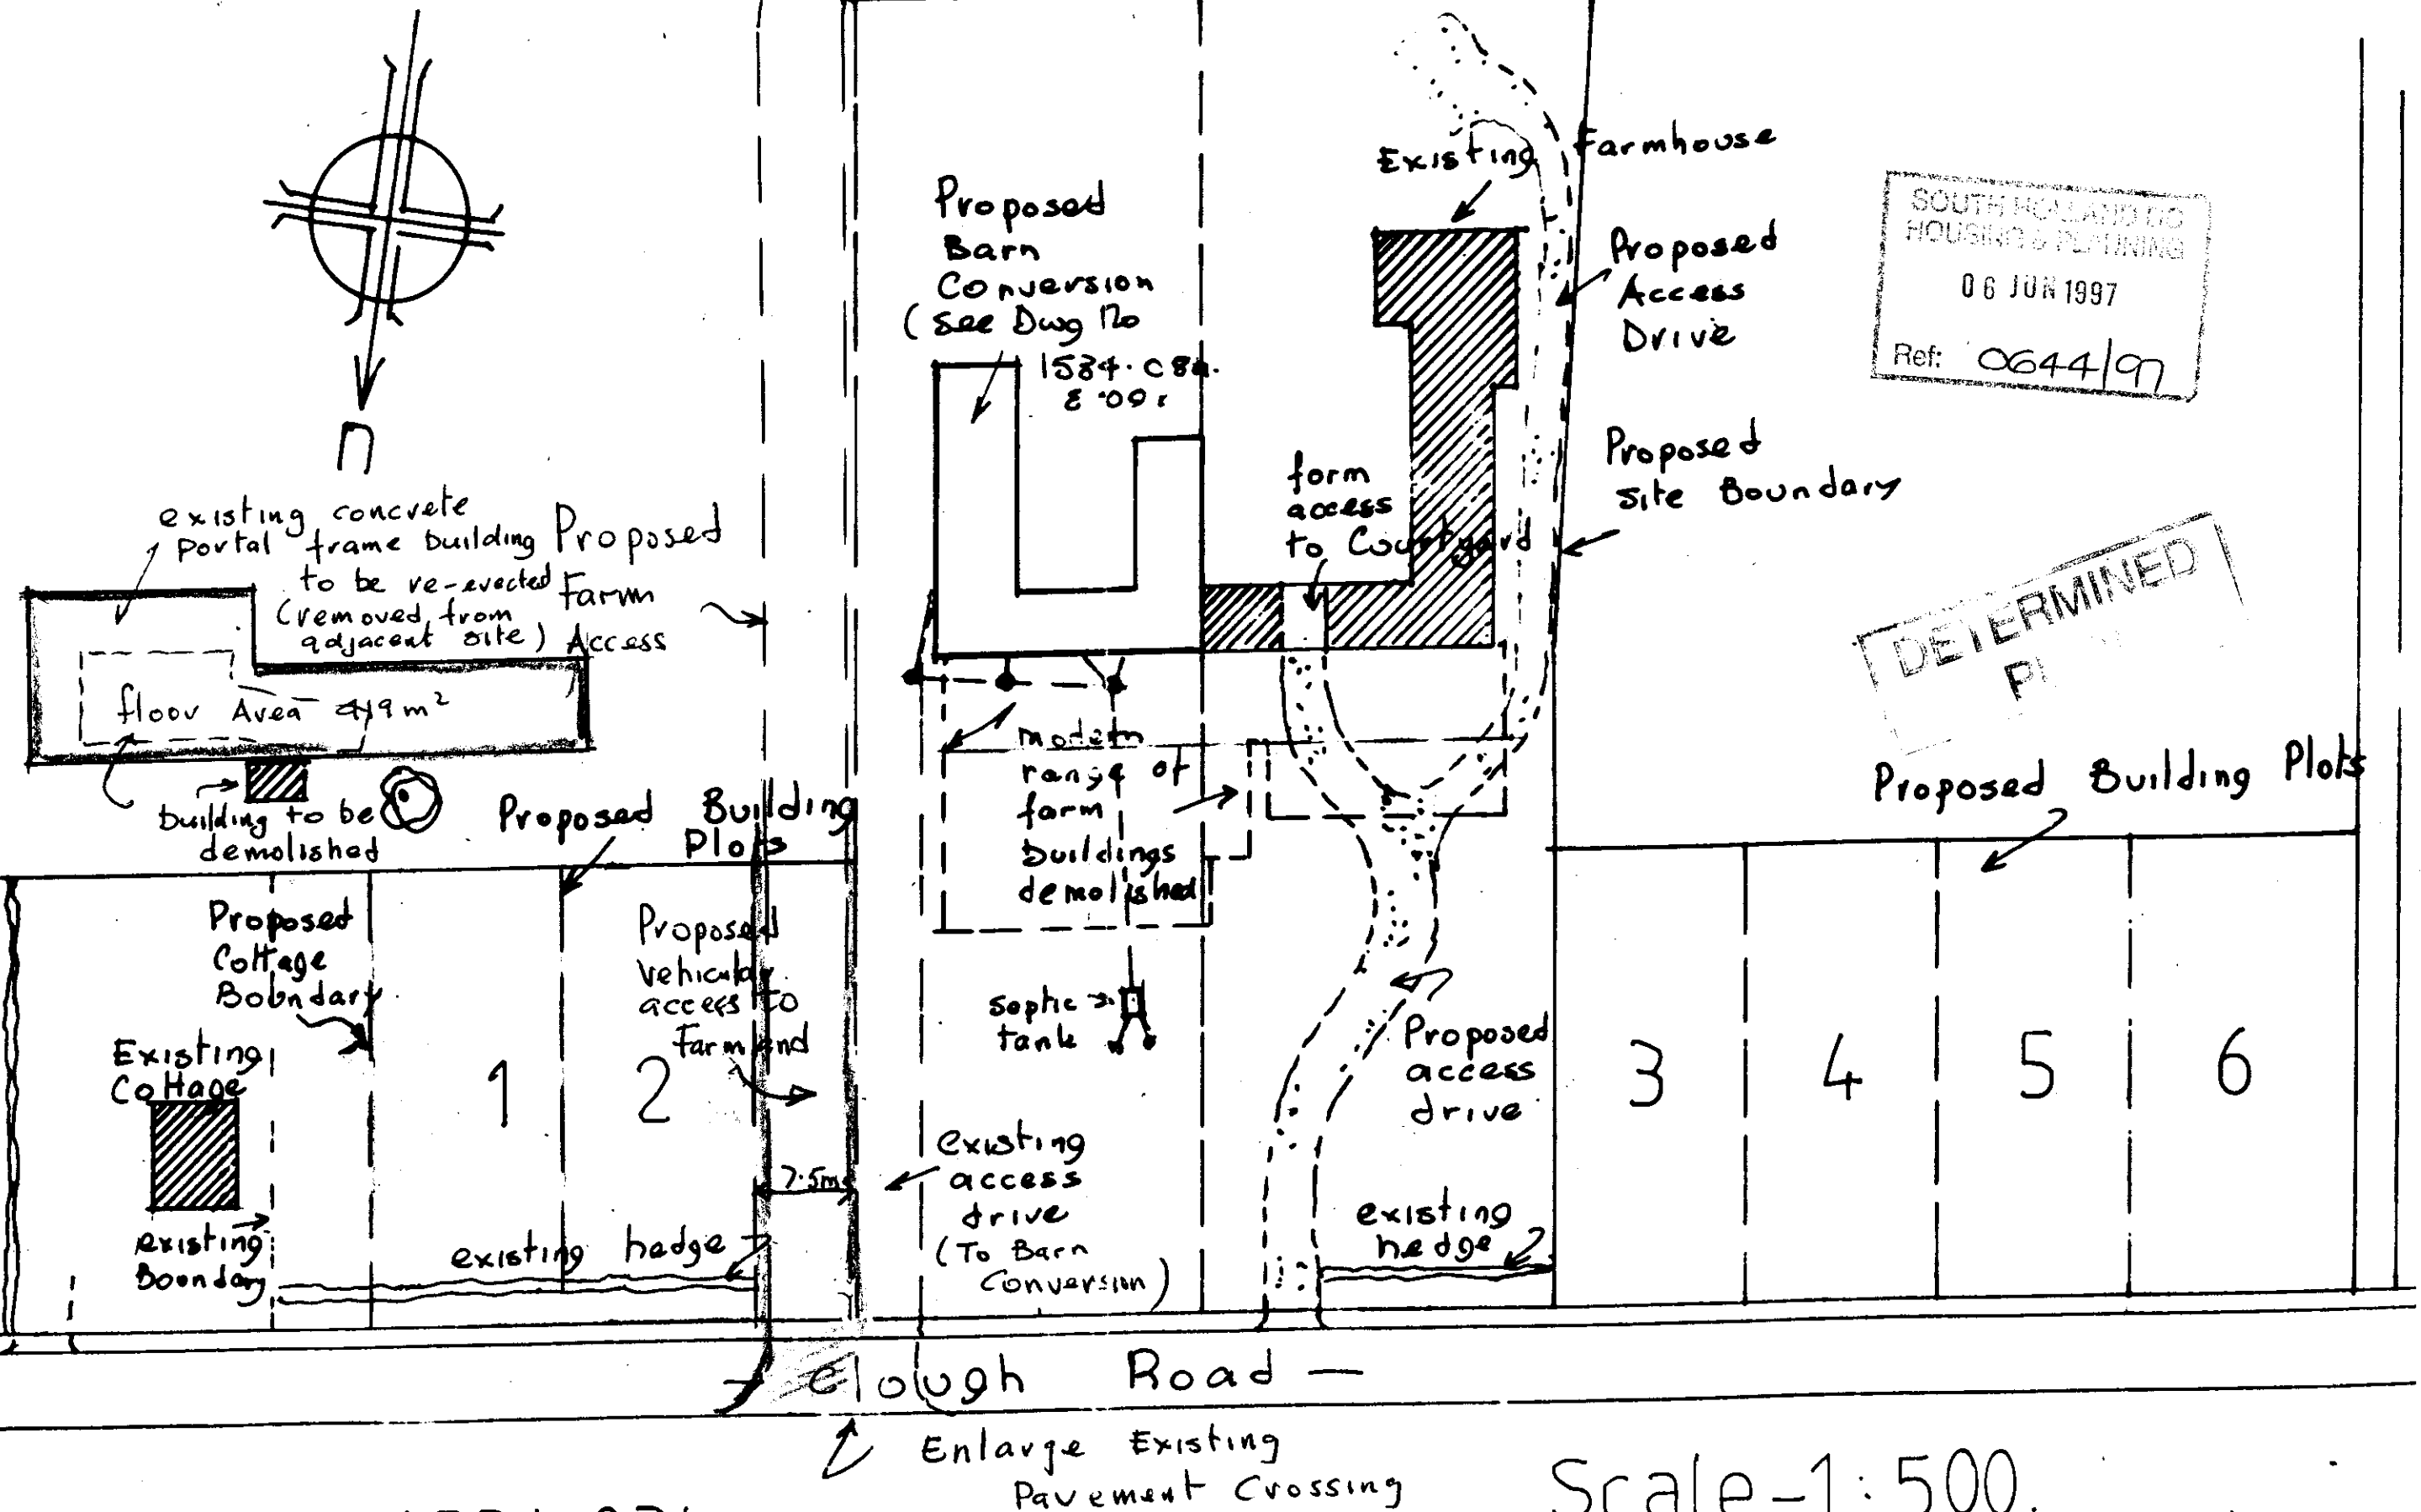

SOUTH HOLLAND DC
HOUSING & PLANNING
06 JUN 1997
Ref: 0644/97

DETERMINED
PL

Scale - 1:500.

Drawing No 1534·03b.