


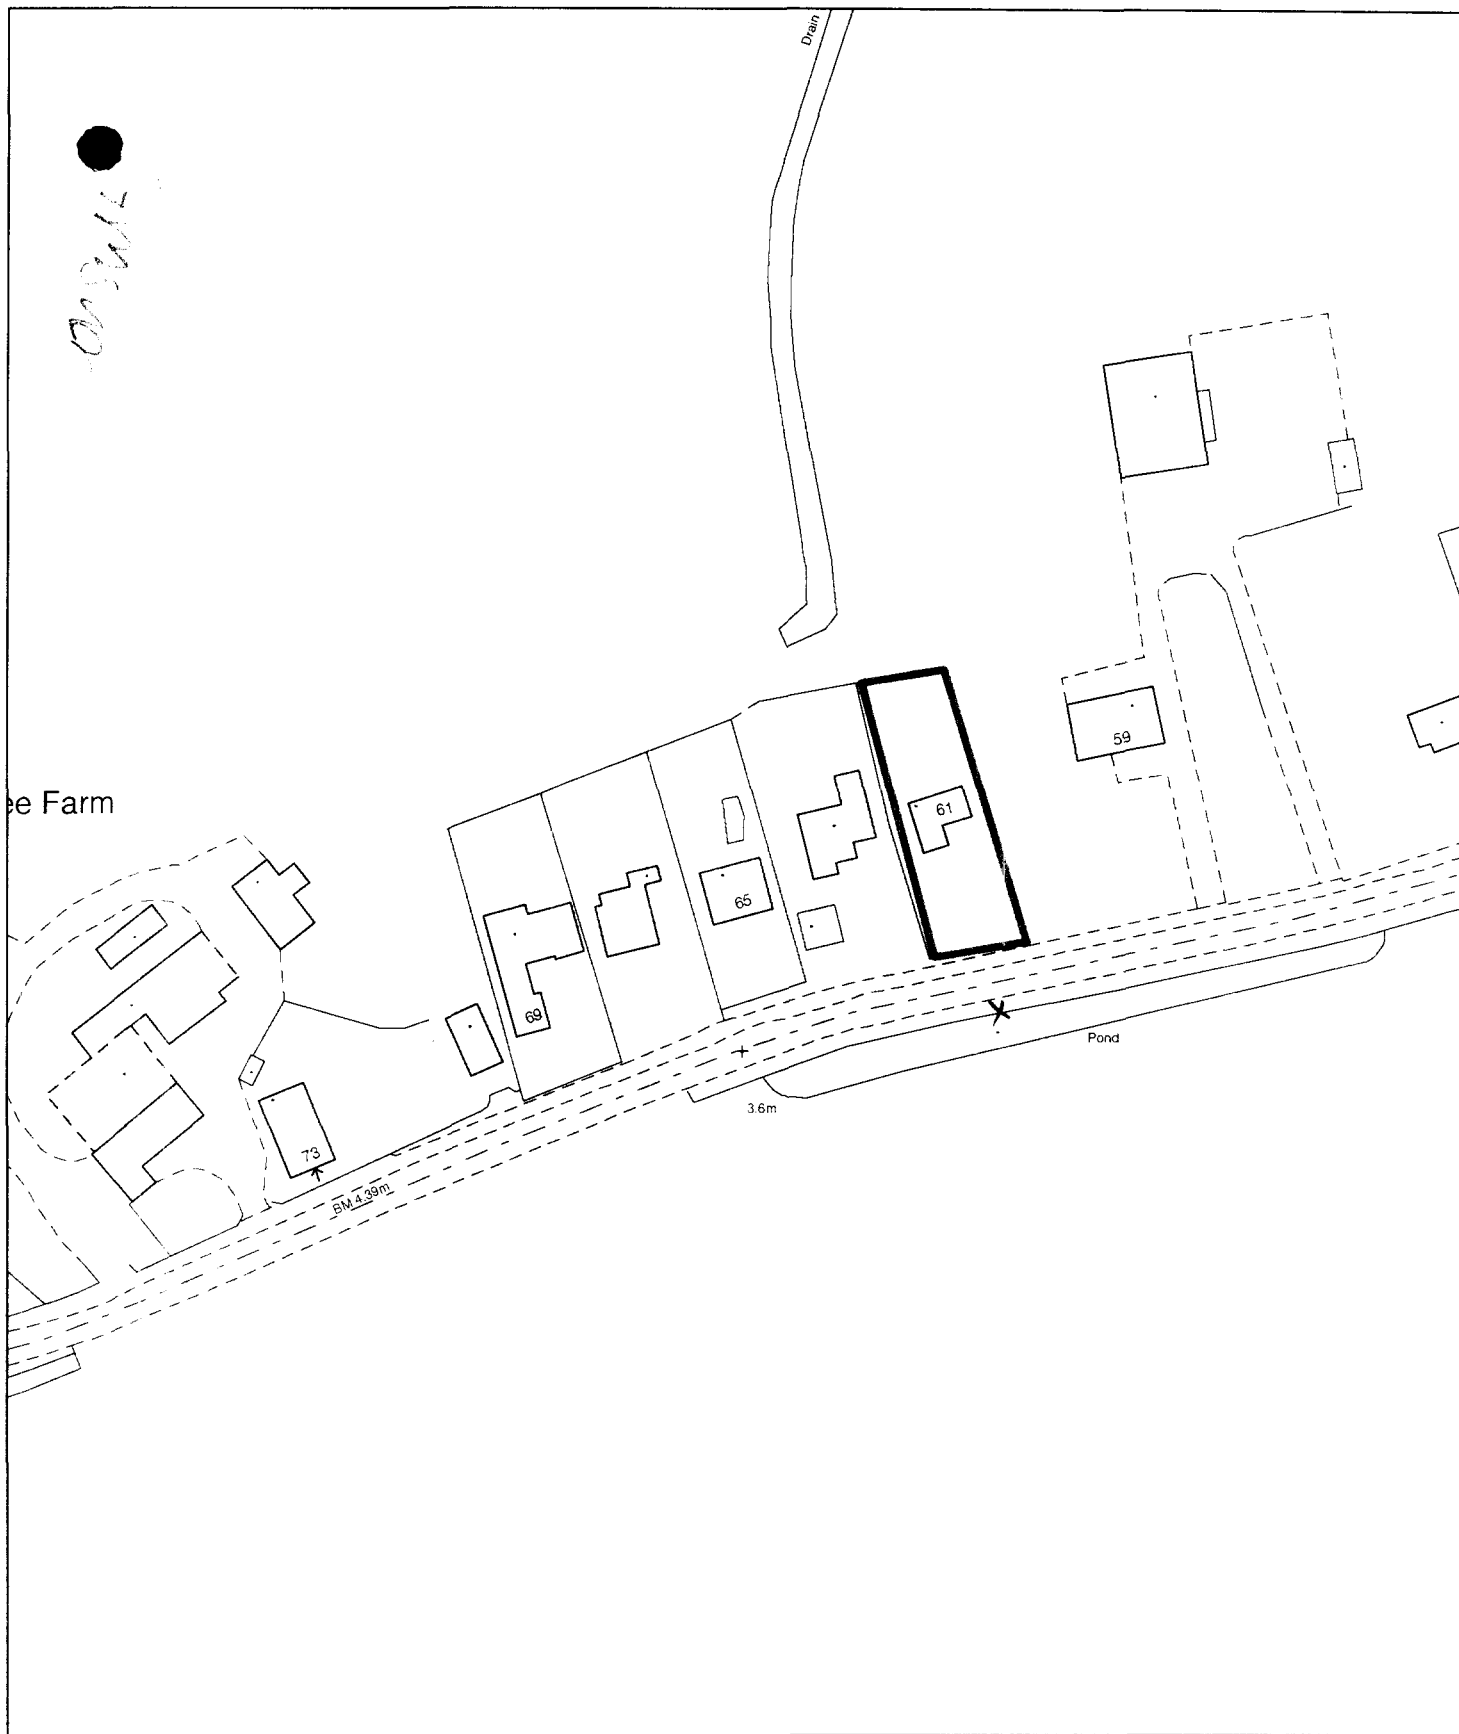

**Planning Application Location Plan
Ward Member Notification**

H08/0645/03

Scale: 1:1250

FILE COPY

Planning and Development

Council Offices, Priory Road, Spalding, Lincolnshire
PE11 2XE

PLEASE DO NOT COPY THIS PLAN

This map is reproduced from Ordnance Survey material with permission of Ordnance Survey on behalf of Her Majesty's Stationery Office (c) Crown copyright. Unauthorised reproduction infringes Crown copyright and may lead to prosecution or civil proceedings. South Holland District Council LA079413 2003



H.M. LAND REGISTRY

TITLE NUMBER

LL 167 832

ORDNANCE SURVEY
PLAN REFERENCE



TF 2331

SECTION A

Scale
1/1250 Enlarged from 1/2500

COUNTY LINCOLNSHIRE DISTRICT SOUTH HOLLAND

© Crown copyright 1988

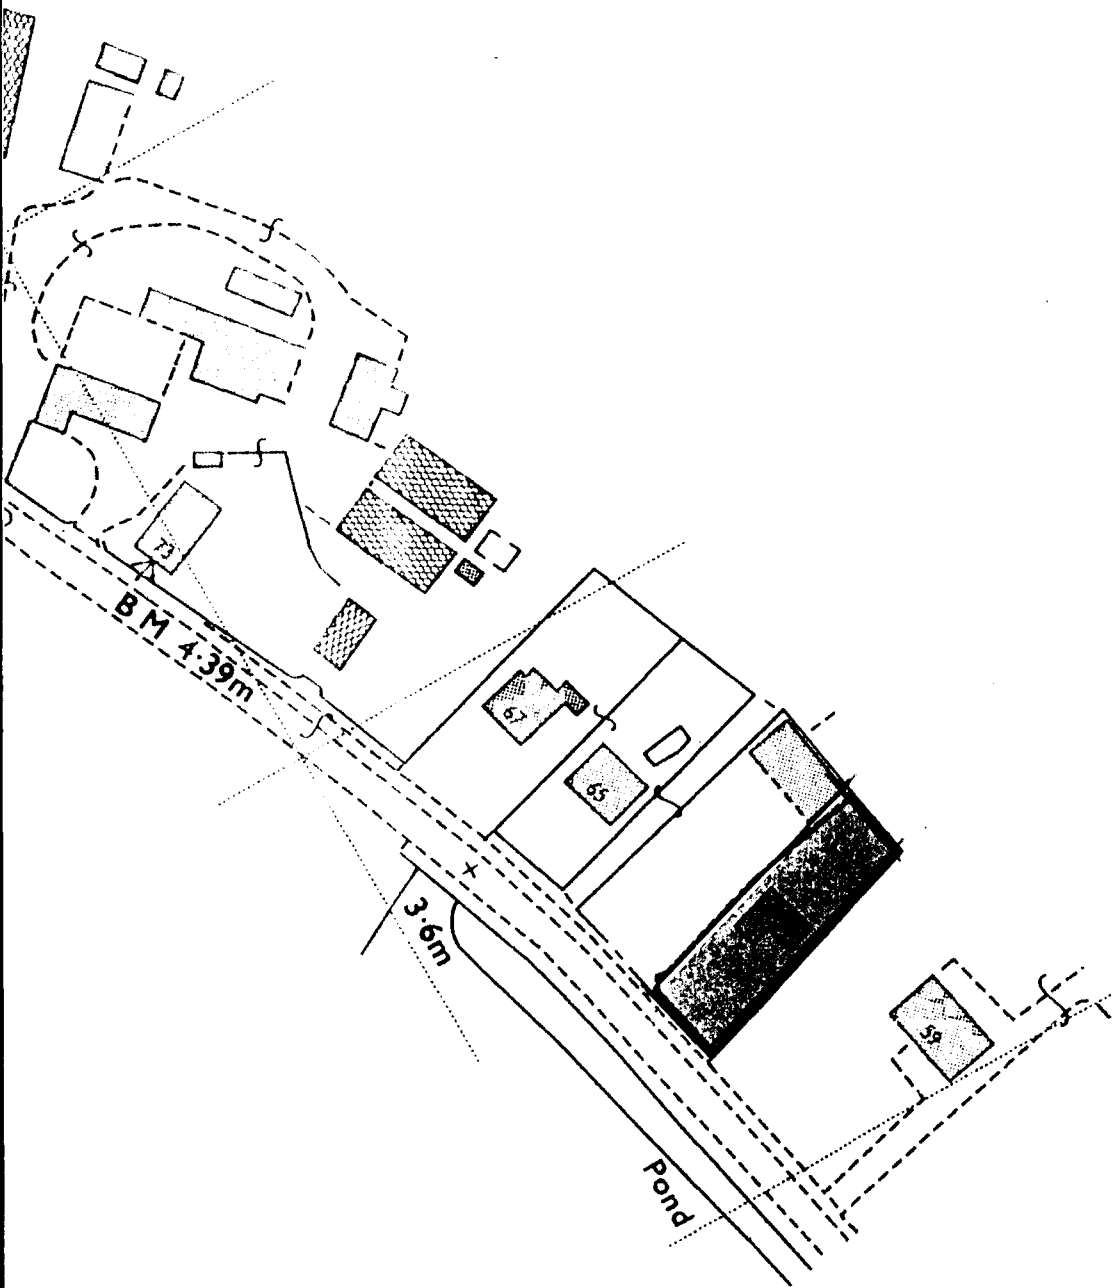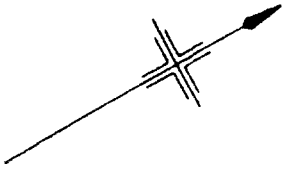

SHDL
Planning Department
20 JUL 2003
0645/08

01773 8110