


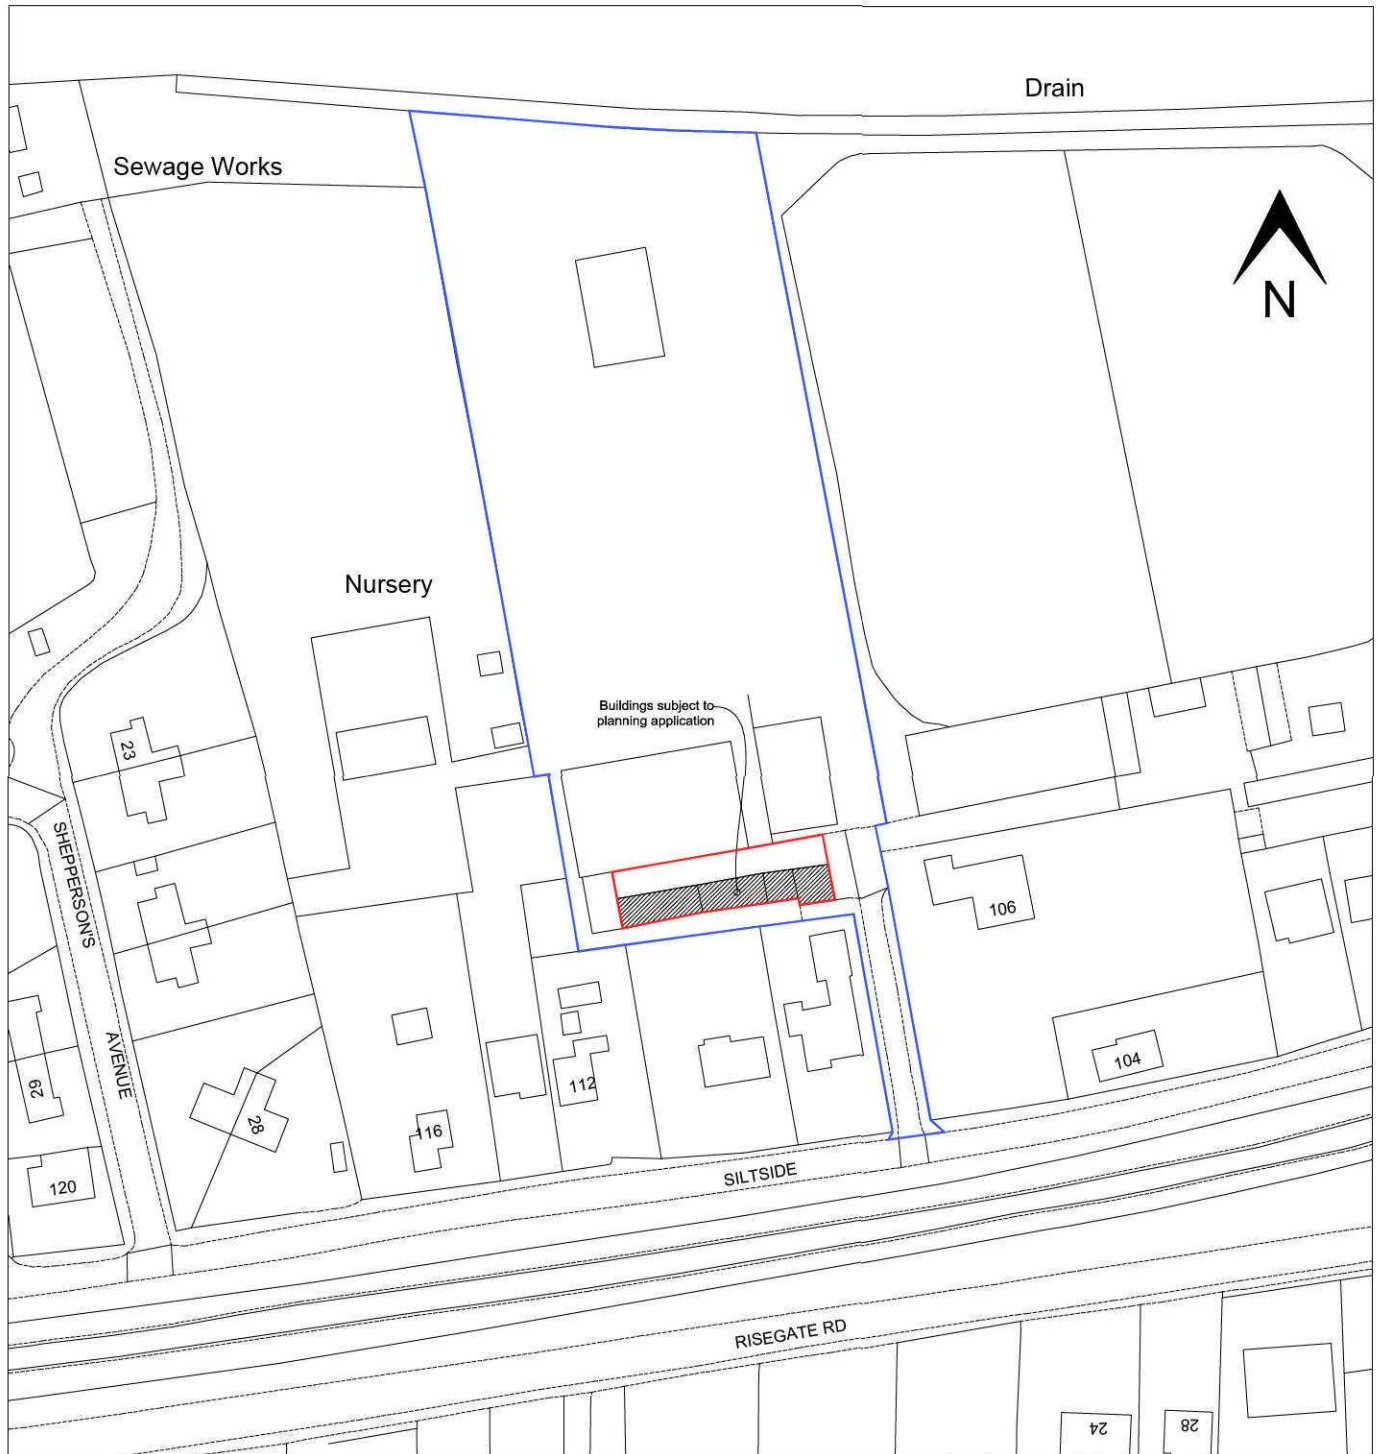

C	WW	Red/ Blue line amendments	24/08/15
B	WW	Buildings subject to planning indicated	17/08/15
A	WW	Red Line Amended	13/07/15
Rev.	By	Notes	Date

rdc Robert Doughty Consultancy		
32 High Street, Helpingham © Skefford, Lincolnshire NG34 0RA Tel: 01529 421040 Fax: 01529 421358 Email: admin@rdc-landplan.co.uk Web: www.rdc-landplan.co.uk		
Client: Jim Peach		
Project: Siltside, Gosberton Rise		
Drawing title: Location Plan		
Drawing No. 1171-2-LP01	Rev. C	Drawn WW
Scale 1:1250 @ A4	Date 3/07/15	Checked JS

Reproduced from Ordnance Survey Map with the permission
of the controller of HM Stationery Office.
Crown Copyright reserved
Robert Doughty Consultancy Licence No. AR 100010613