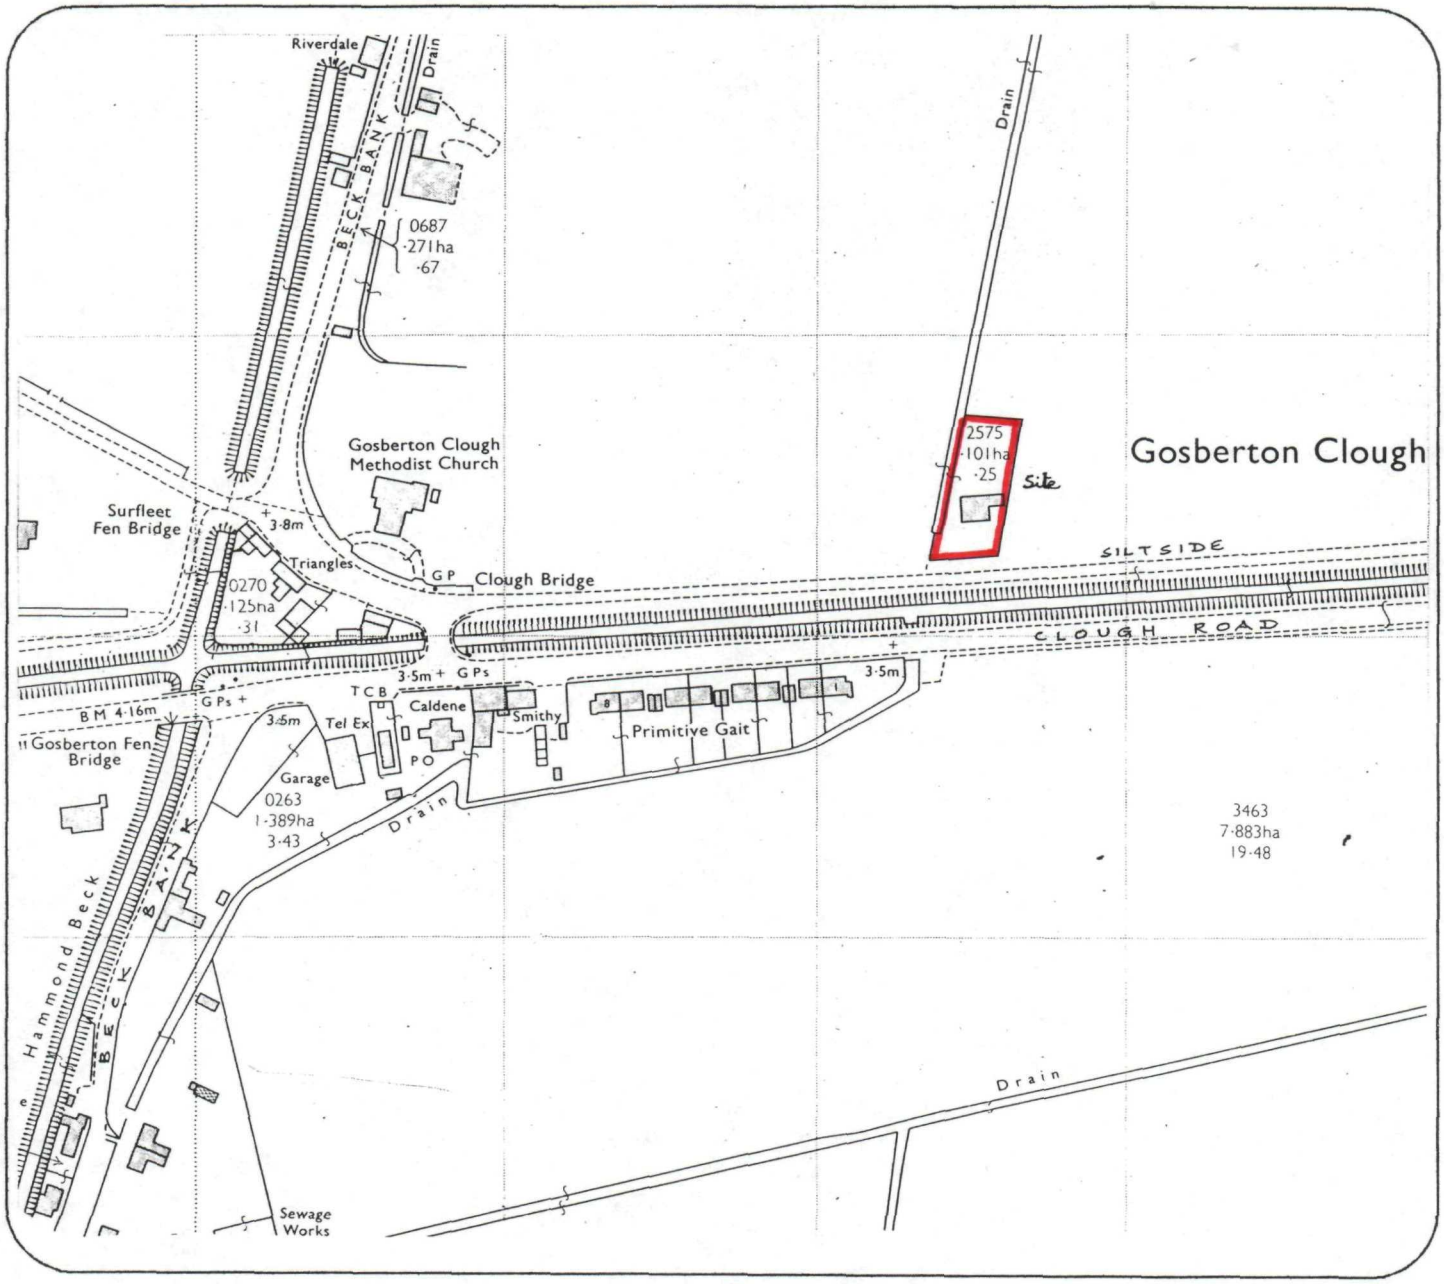


DE MINED
PLAN

Location Plan

Scale 1 : 2500

O.S. Map ref. TF 192 297

Crown Copyright Reserved

SOUTH HOLLAND DC
HOUSING & PLANNING
01 JUL 1999
Ref: 0647/99

Extension to Bungalow

"Windy Willow", Siltside, GOSBERTON RISEGATE, Spalding, Lincs.

Building Design and Plans

A. Roffe,
1, Green Lane, SPALDING,
Lincs. PE11 2YB
Tel : 01775 - 723 680