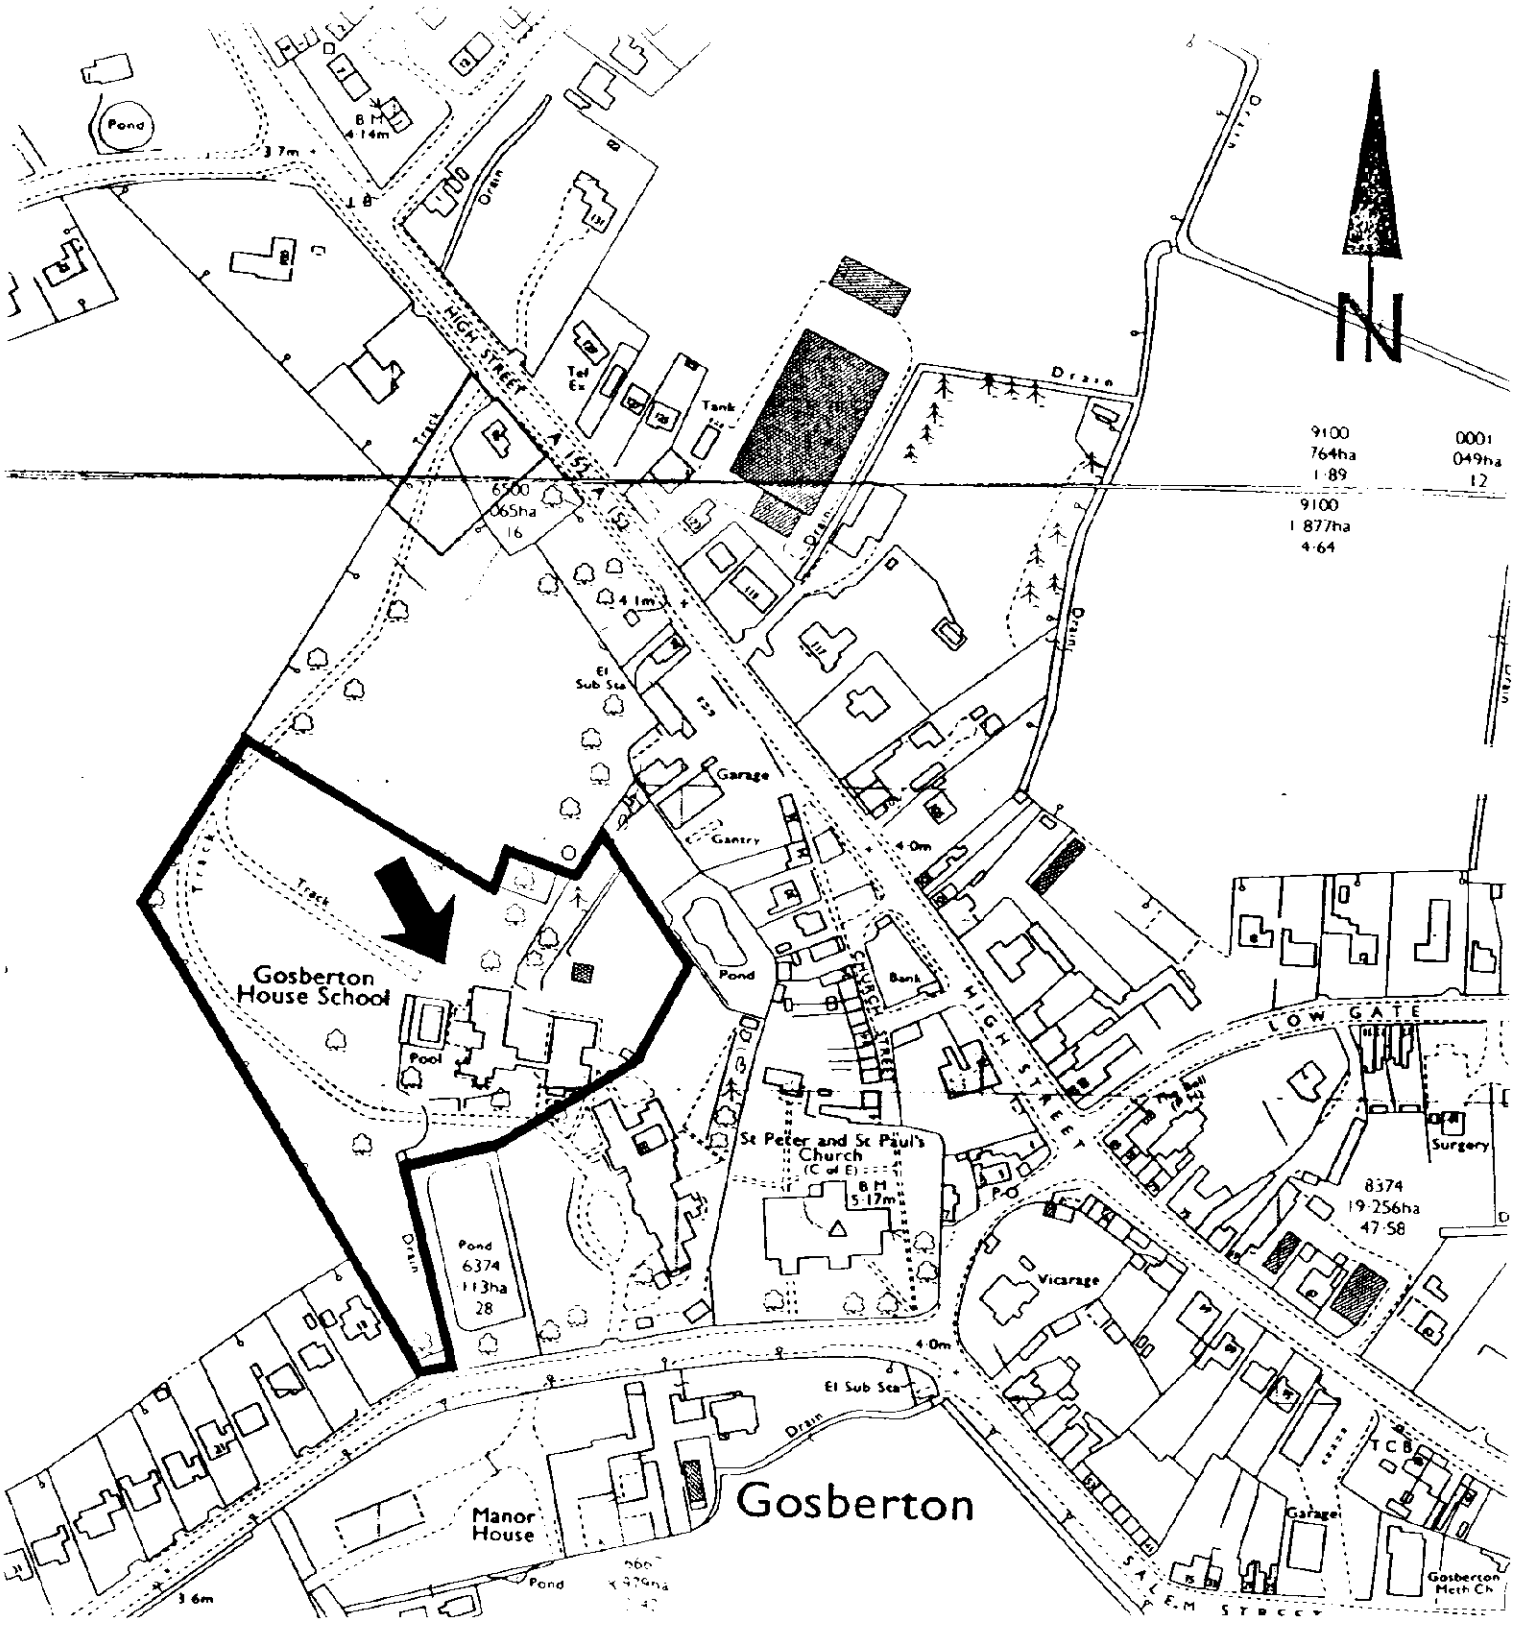


Gosberton House - Special School site - GOSBERTON

L.C.C.
28 JUN 1994
HIGHWAYS & PLANNING DEPARTMENT

SOUTH HOLLAND D.C.
PLAN DEPT.
07 JUL 1994
S/H/0650/94.

Lincolnshire

Scale 1:2500

Date 3/12/87

A4/1177/9

all dimensions in