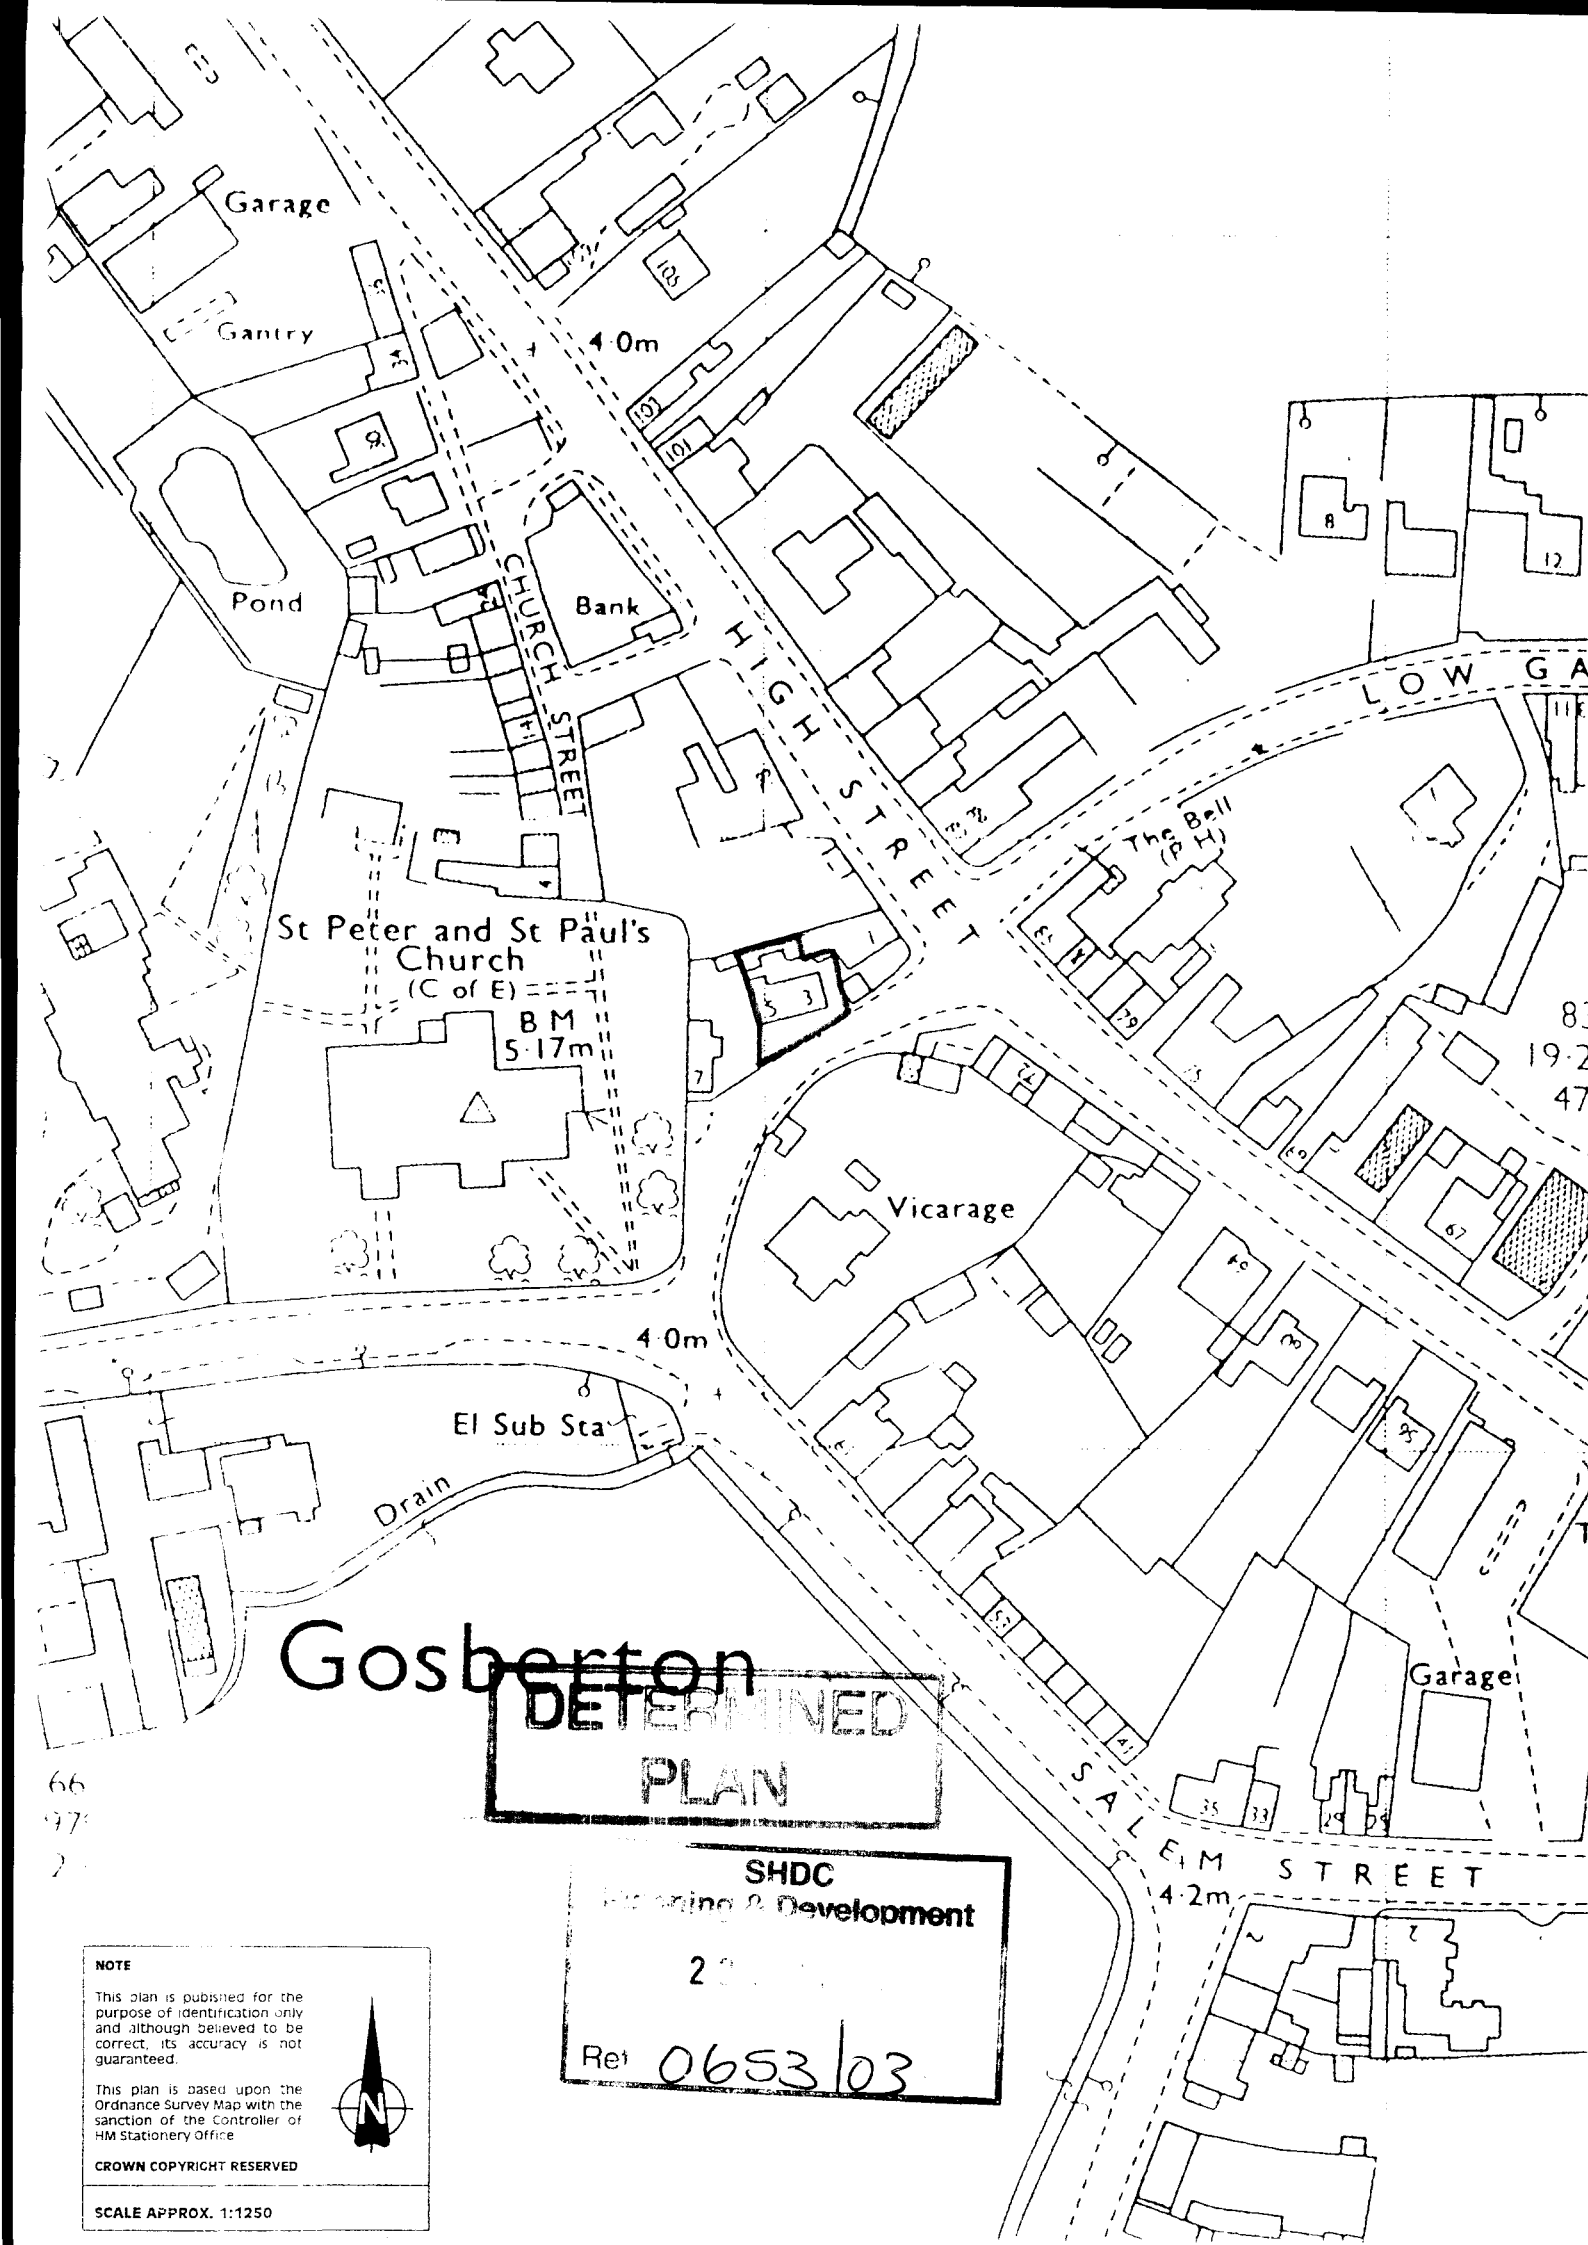


Gosberton

DETERMINED

PLAN

SHDC

Housing & Development

2

Ref 0653/03


NOTE

This plan is published for the purpose of identification only and although believed to be correct, its accuracy is not guaranteed.

This plan is based upon the Ordnance Survey Map with the sanction of the Controller of HM Stationery Office

CROWN COPYRIGHT RESERVED

SCALE APPROX. 1:1250

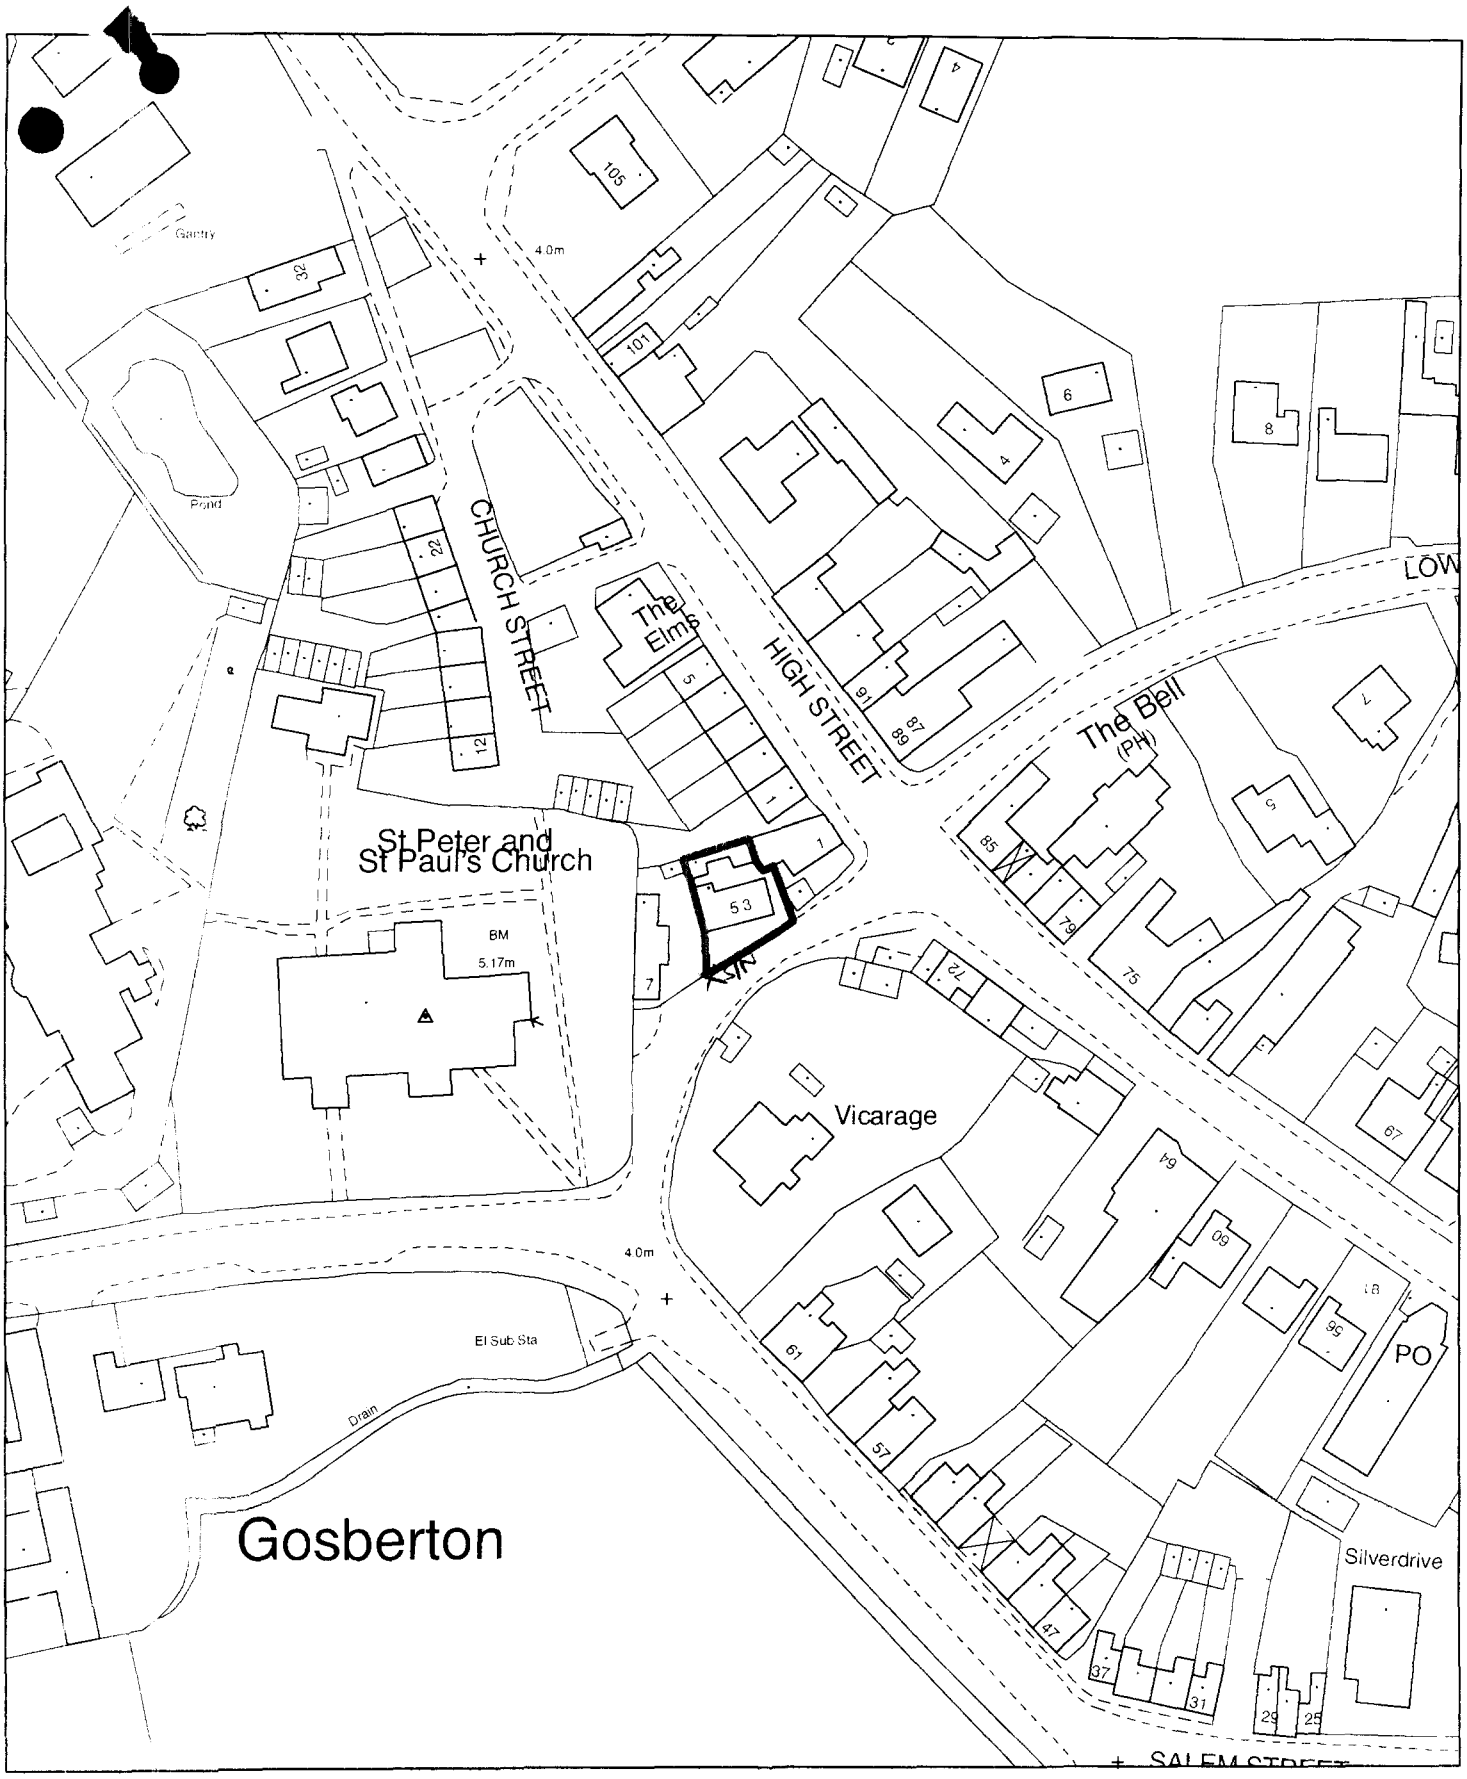

Planning Application Location Plan
Ward Member Notification

H08/0653/03

Scale: 1:1250

Planning and Development

Council Offices. Priory Road, Spalding, Lincolnshire
PE11 2XE

PLEASE DO NOT COPY THIS PLAN
This map is reproduced from Ordnance Survey material with permission of Ordnance Survey on behalf of Her Majesty's Stationery Office (c) Crown copyright. Unauthorised reproduction infringes Crown copyright and may lead to prosecution or civil proceedings. South Holland District Council LA079413 2003