


Roof Structure Indicative - design TBA

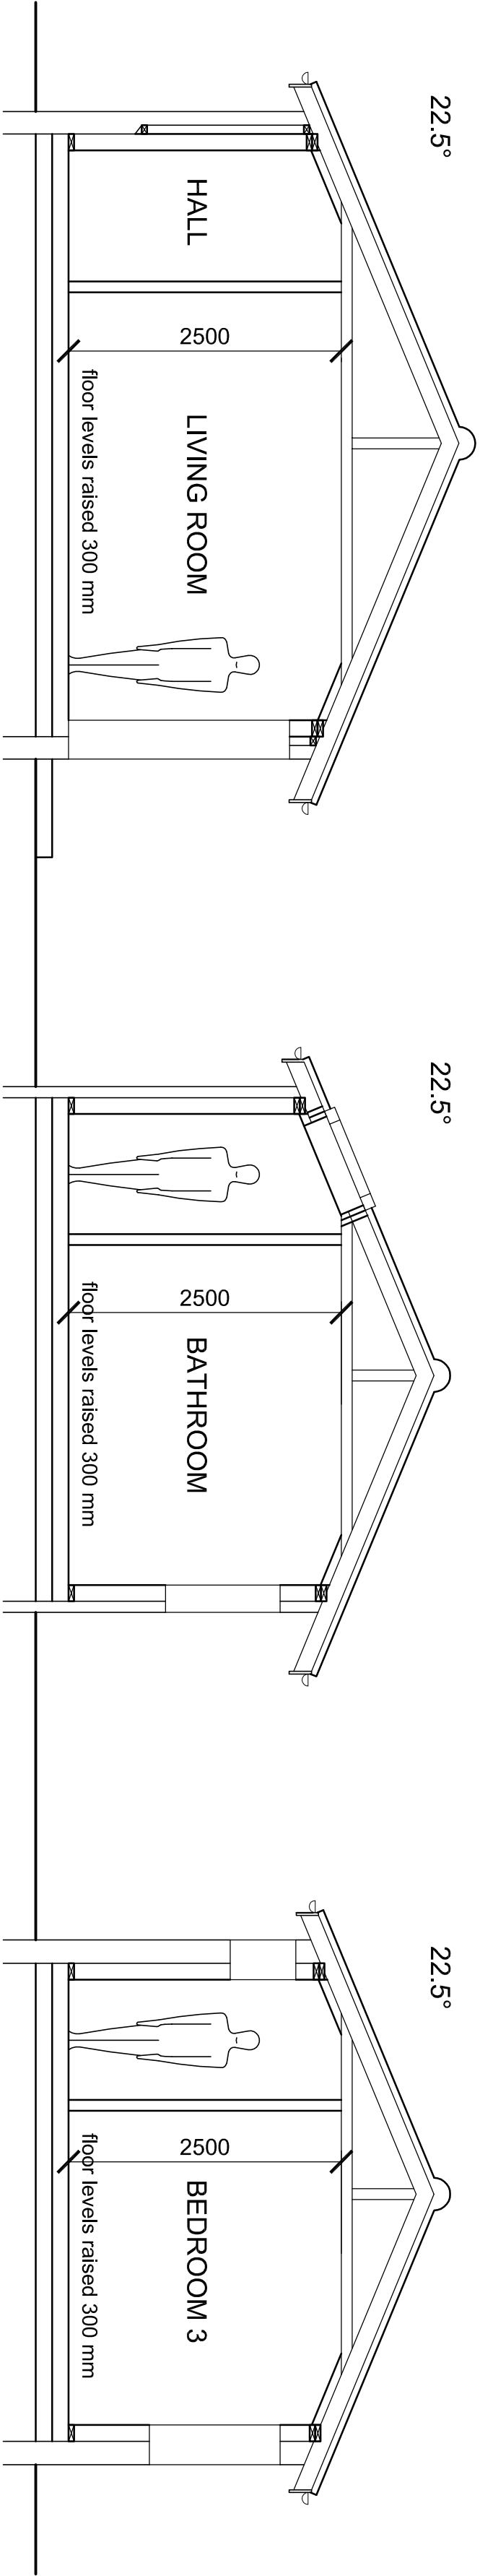


SECTION A - A

SECTION B - B

SECTION C - C

Rev B June 2016 Levels adjusted to 300mm above ground

Jenny McIntee Architectural Design www.jennymcintee.co.uk info@jennymcintee.co.uk Tel 07921 003153			
Project:	Conversion to Dwelling	Date:	June 2016
Address:	Barn next to 106 Siltside, Gosberton Riseagate PE11 4ET	Scale:	1:50 on A2
Client:	Russell Cooney	Job No:	1658
Drawing Title:	Proposed Sections	Dwg No:	05 B

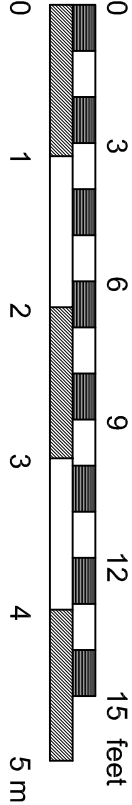

PROPOSED PRELIMINARY SECTIONS