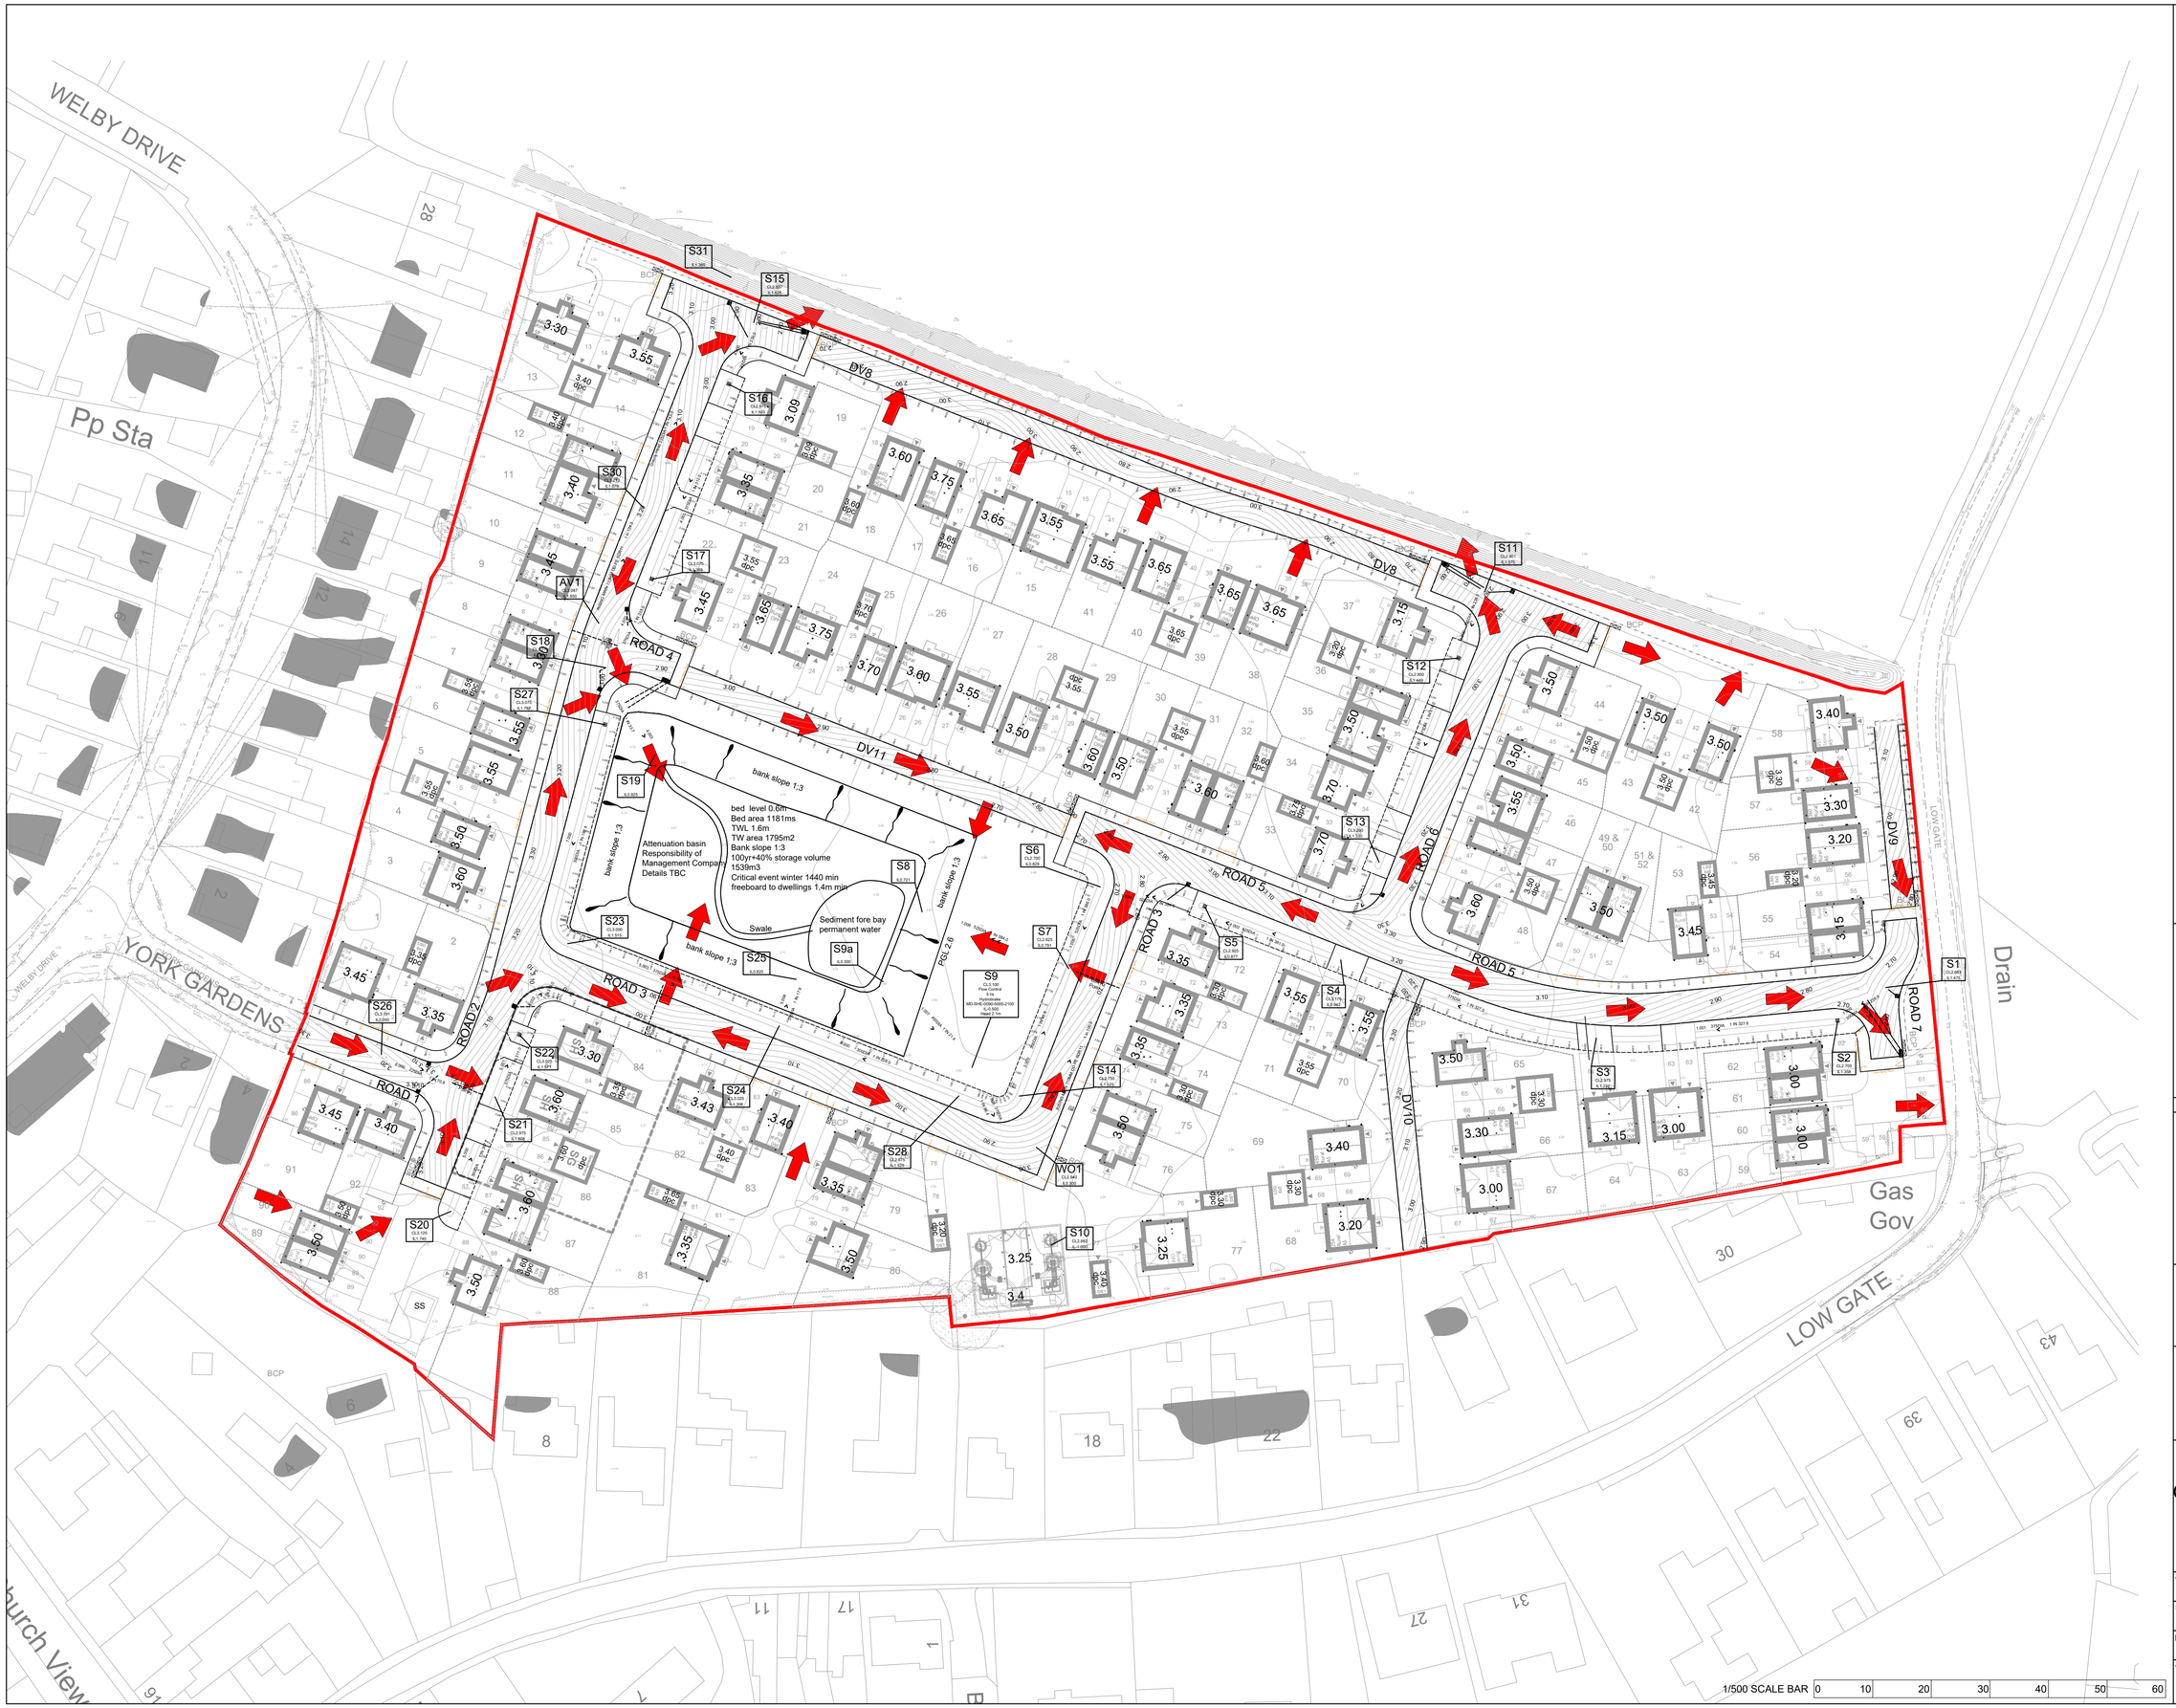

rev	description	date	initial
A	Initial S38 comments, Value Engineering Audit	27.06.24	SD

Stephen Daykin Consulting Ltd
A design consultancy for the development industry
31A Longacre
Bingham
Nottinghamshire
NG13 8AF

Tel 01949 838831
mobile 07968 765381
steve@sdccivils.com

Managing Director
Stephen W Daykin I.Eng MICE MCIHT

client

gleeson

project

Proposed residential development at
York Gardens,
Gosberton

title

OVERLAND FLOOD ROUTE (EXCEEDANCE)

drawn	date	
SD	30.11.22	
scale 1:500	size A1	

purpose of issue: INFORMATION

dwg no. E827-OFR

rev. A