

1. Builder to check all dimensions on site before work commences.
2. This drawing is the copyright of L A Building Design and shall not be copied or reproduced without written permission.


Drawing to be read in conjunction with separate 'specification notes'

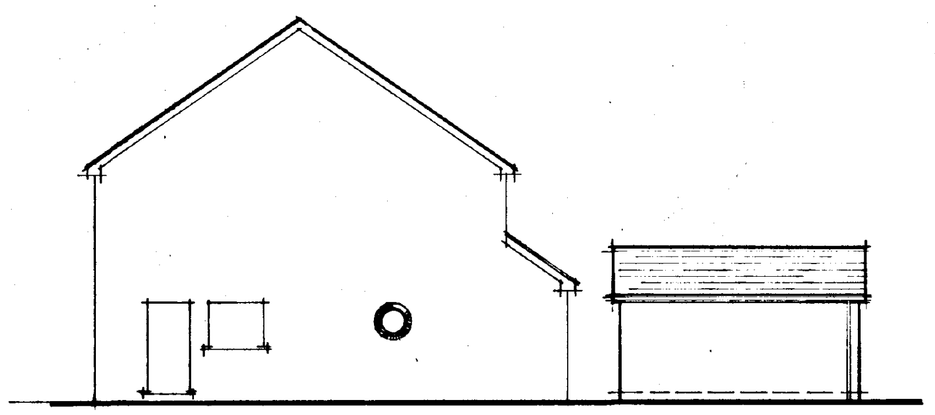


SIDE

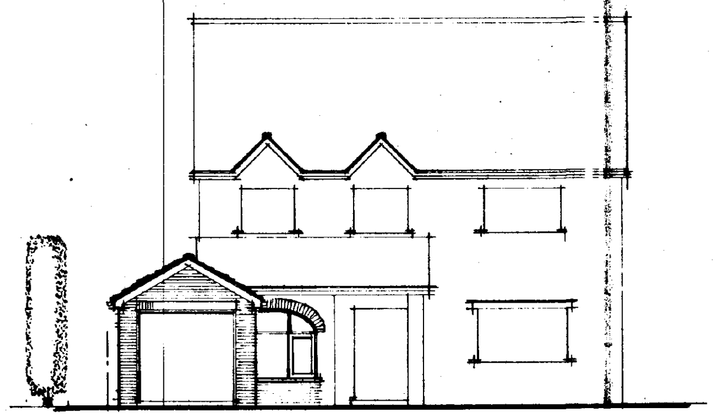


FRONT

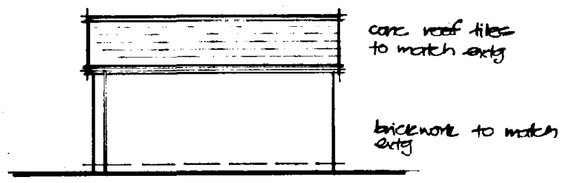

SIDE

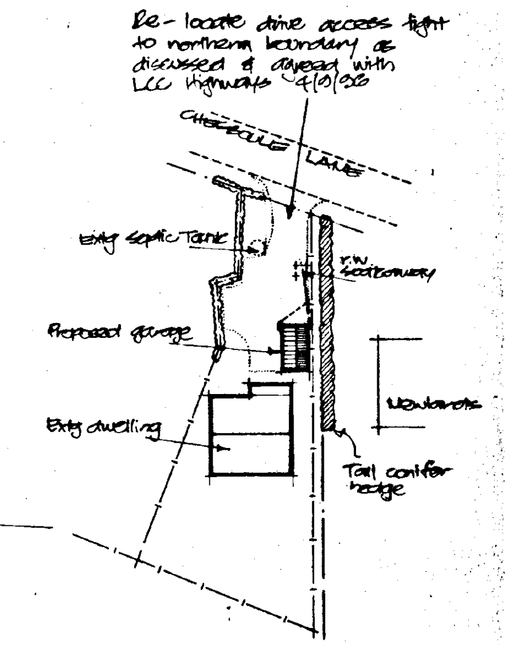


BLOCK PLAN
1 500

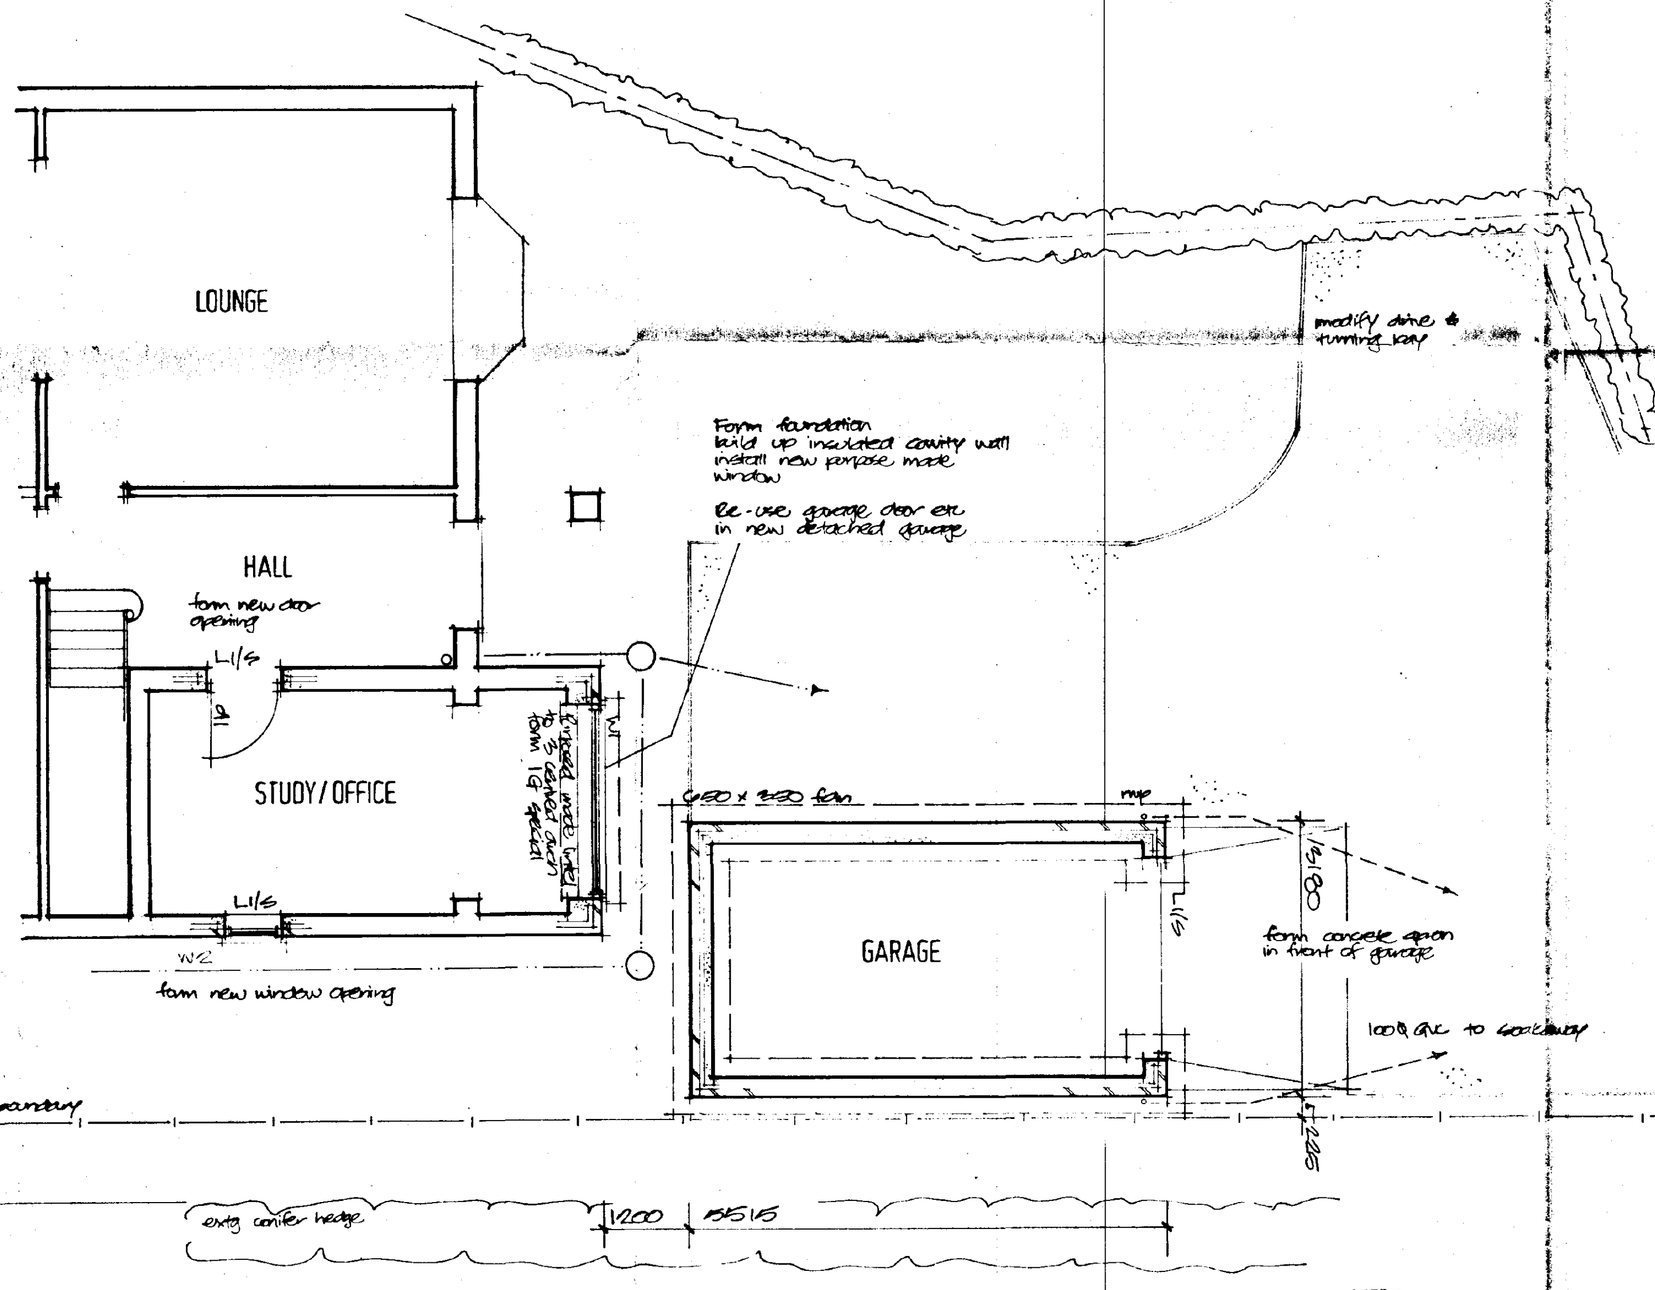

NOTE:
Windows W1 position & Regs code E7
W2 purpose made, three casement over top

F L O O R P L A N

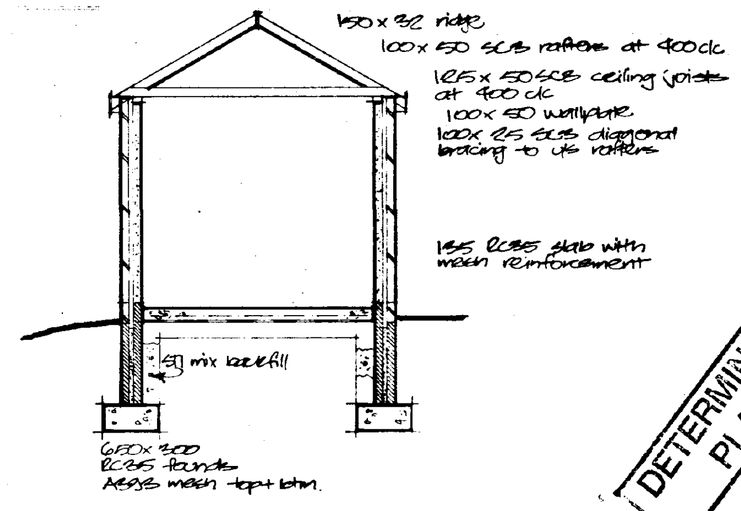

GARAGE
SECTION

AMENDED PLAN
Ref.

SOUTH HOLLAND HOUSING & PLANNING
09 SEP 1996
Ref: 0453/96

B Access alterations LCC Highways Sep 96
A Client alterations July 96

DETERMINED PLAN

L A BUILDING DESIGN
55 Hannam Boulevard
Spalding
Lincolnshire PE11 1LB
Tel: Spalding (0775) 711437

project
PROPOSED GARAGE AND CONVERSION OF EXISTING GARAGE TO STUDY AT CROAKERS CHESBOULE LANE GOSBERTON RISEGATE

client
MR & MRS PAULIN

drawing
SCHEME PROPOSALS

date	scale(s)
JULY 96	1 50 1 100 1 500
job no	drg no
96/22	01 A/B