




PROPOSED INDICATIVE BLOCK PLAN

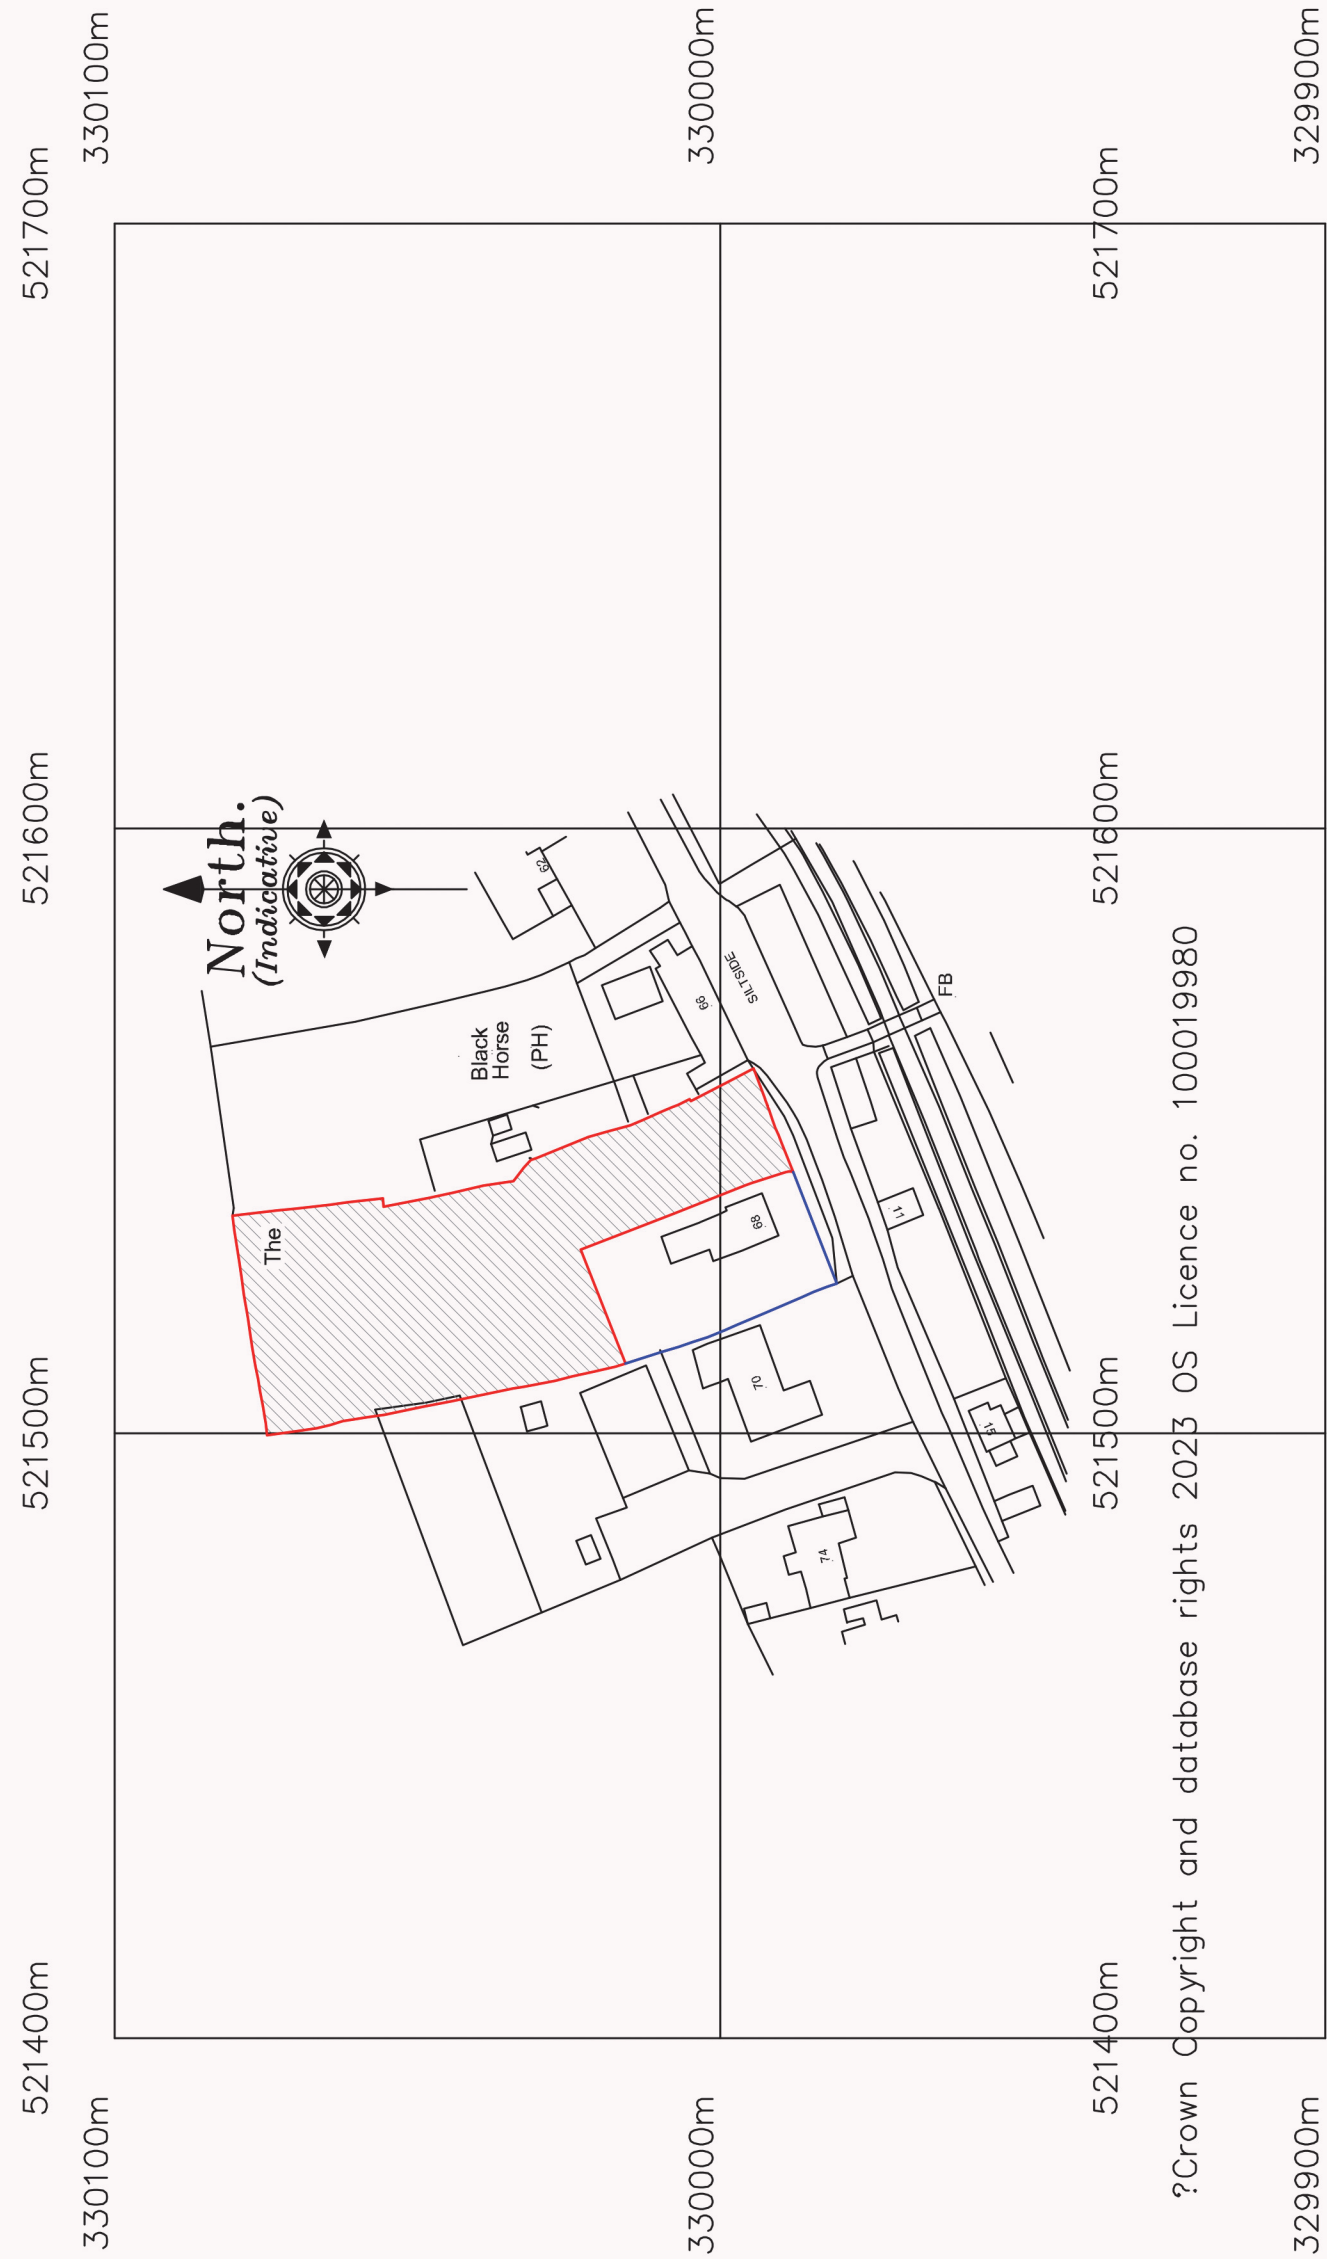

LOCATION PLAN

Revision	Date	Drawn	Description
Client Liz Lenten			
Project RESIDENTIAL DEVELOPMENT @ 68 SILTSIDE GOSBERTON RISEGATE			
Drawing Outline Planning (Indicative)			
Scale	1:200 & 1:1250 @ A1	Drawn	AWM
		Checked	TAC
		Date	29/07/2024
		Drawing No.	24/650/PA/005
Trevor A Clay RIBA Ltd, 14 Old Fendike Road, Weston Hills, Spalding, Lincs, PE126DD			
01406 380027			
trevor@tacarchitects.co.uk			
www.tacarchitects.co.uk			

