


SITE LAYOUT
Scale 1:250

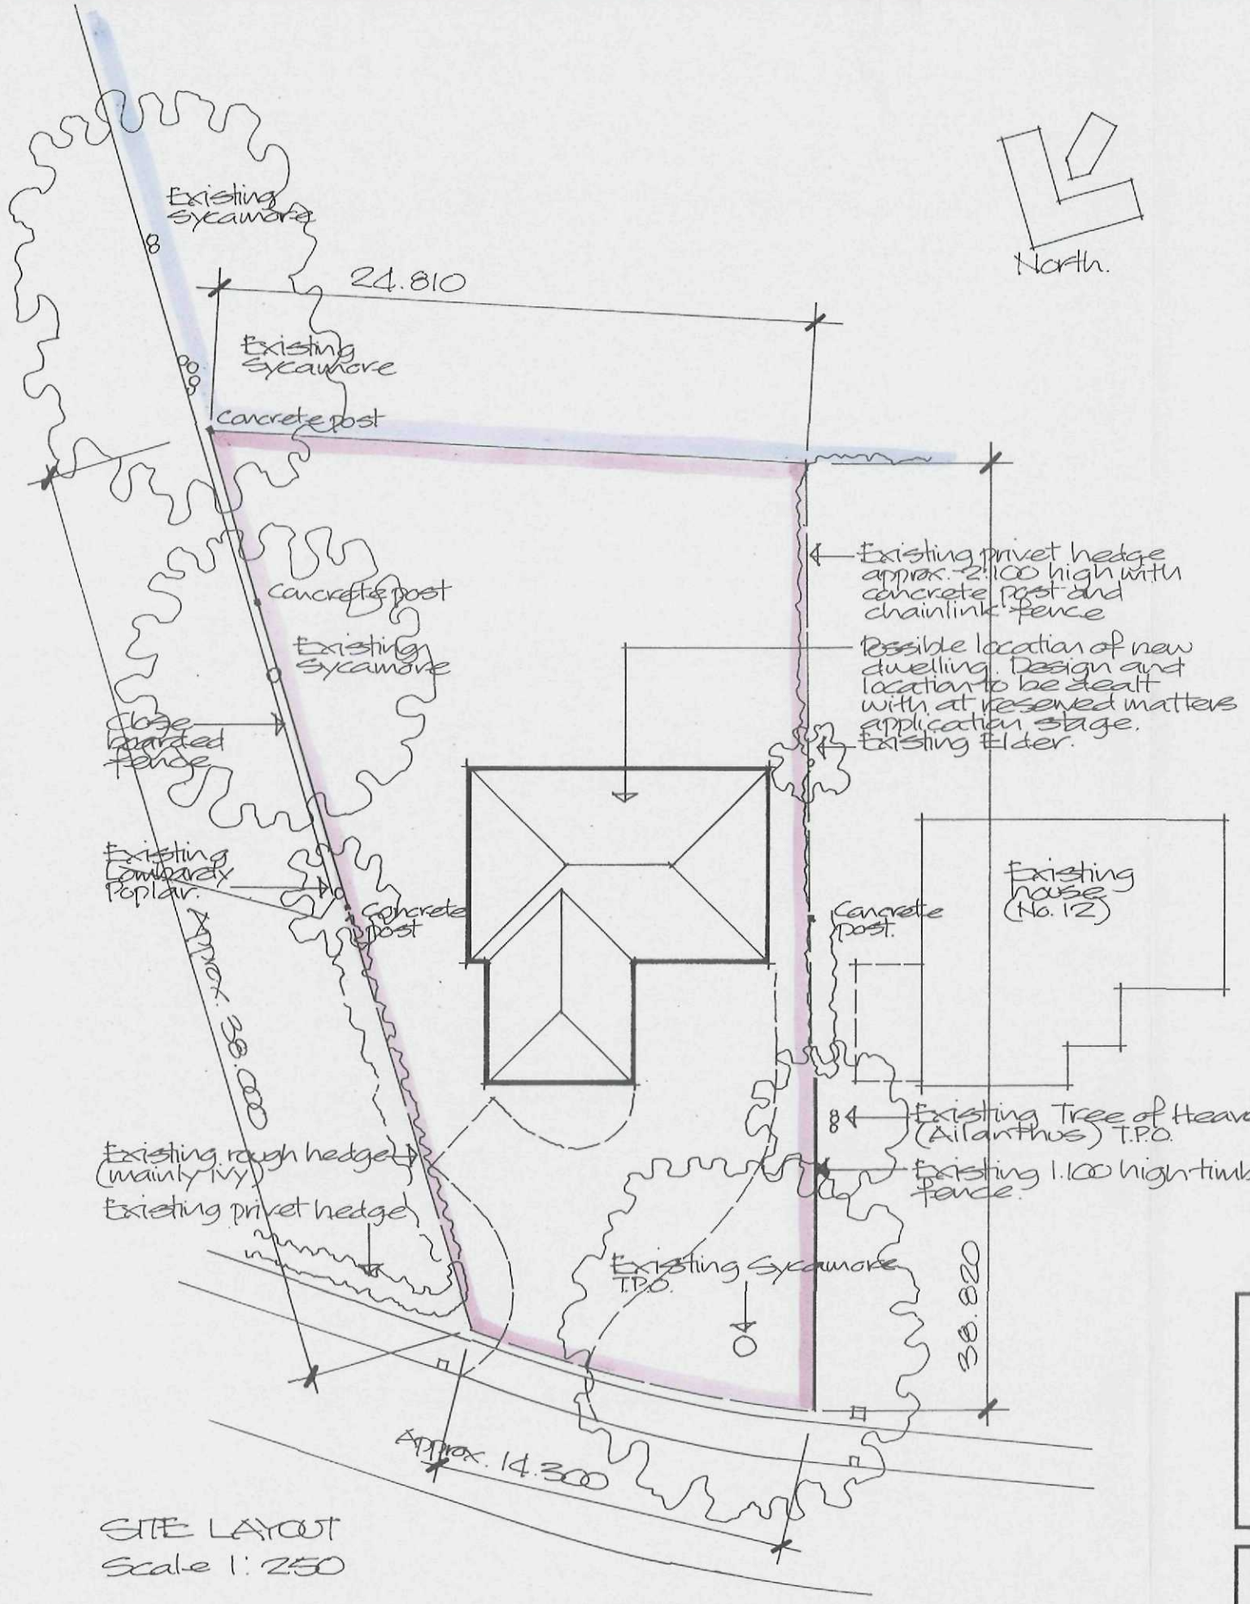

LOCATION PLAN
Scale 1:1250

SHDC
Planning & Development
05 SEP 2011
Ref: 0684-11

Project
PROPOSED BUILDING PLOT ADJACENT TO 12 BOW GATE, GOSBERTON, SPALDING.

ALAN HORNSBY
ARCHITECTURAL SERVICES LTD
"Little Acre"
35 Peak Hill, Cowbit,
Spalding, Lincs. PE12 6AW
Tel. Holbeach (01406) 380591

Client
TRUSTEES OF THE R C CASSWELL GRANDCHILDREN SETTLEMENT C/O R LONGSTAFF & CO

Scale 1:250 & 1:1250 Drg. no. 11/24/01
Date August 2011