


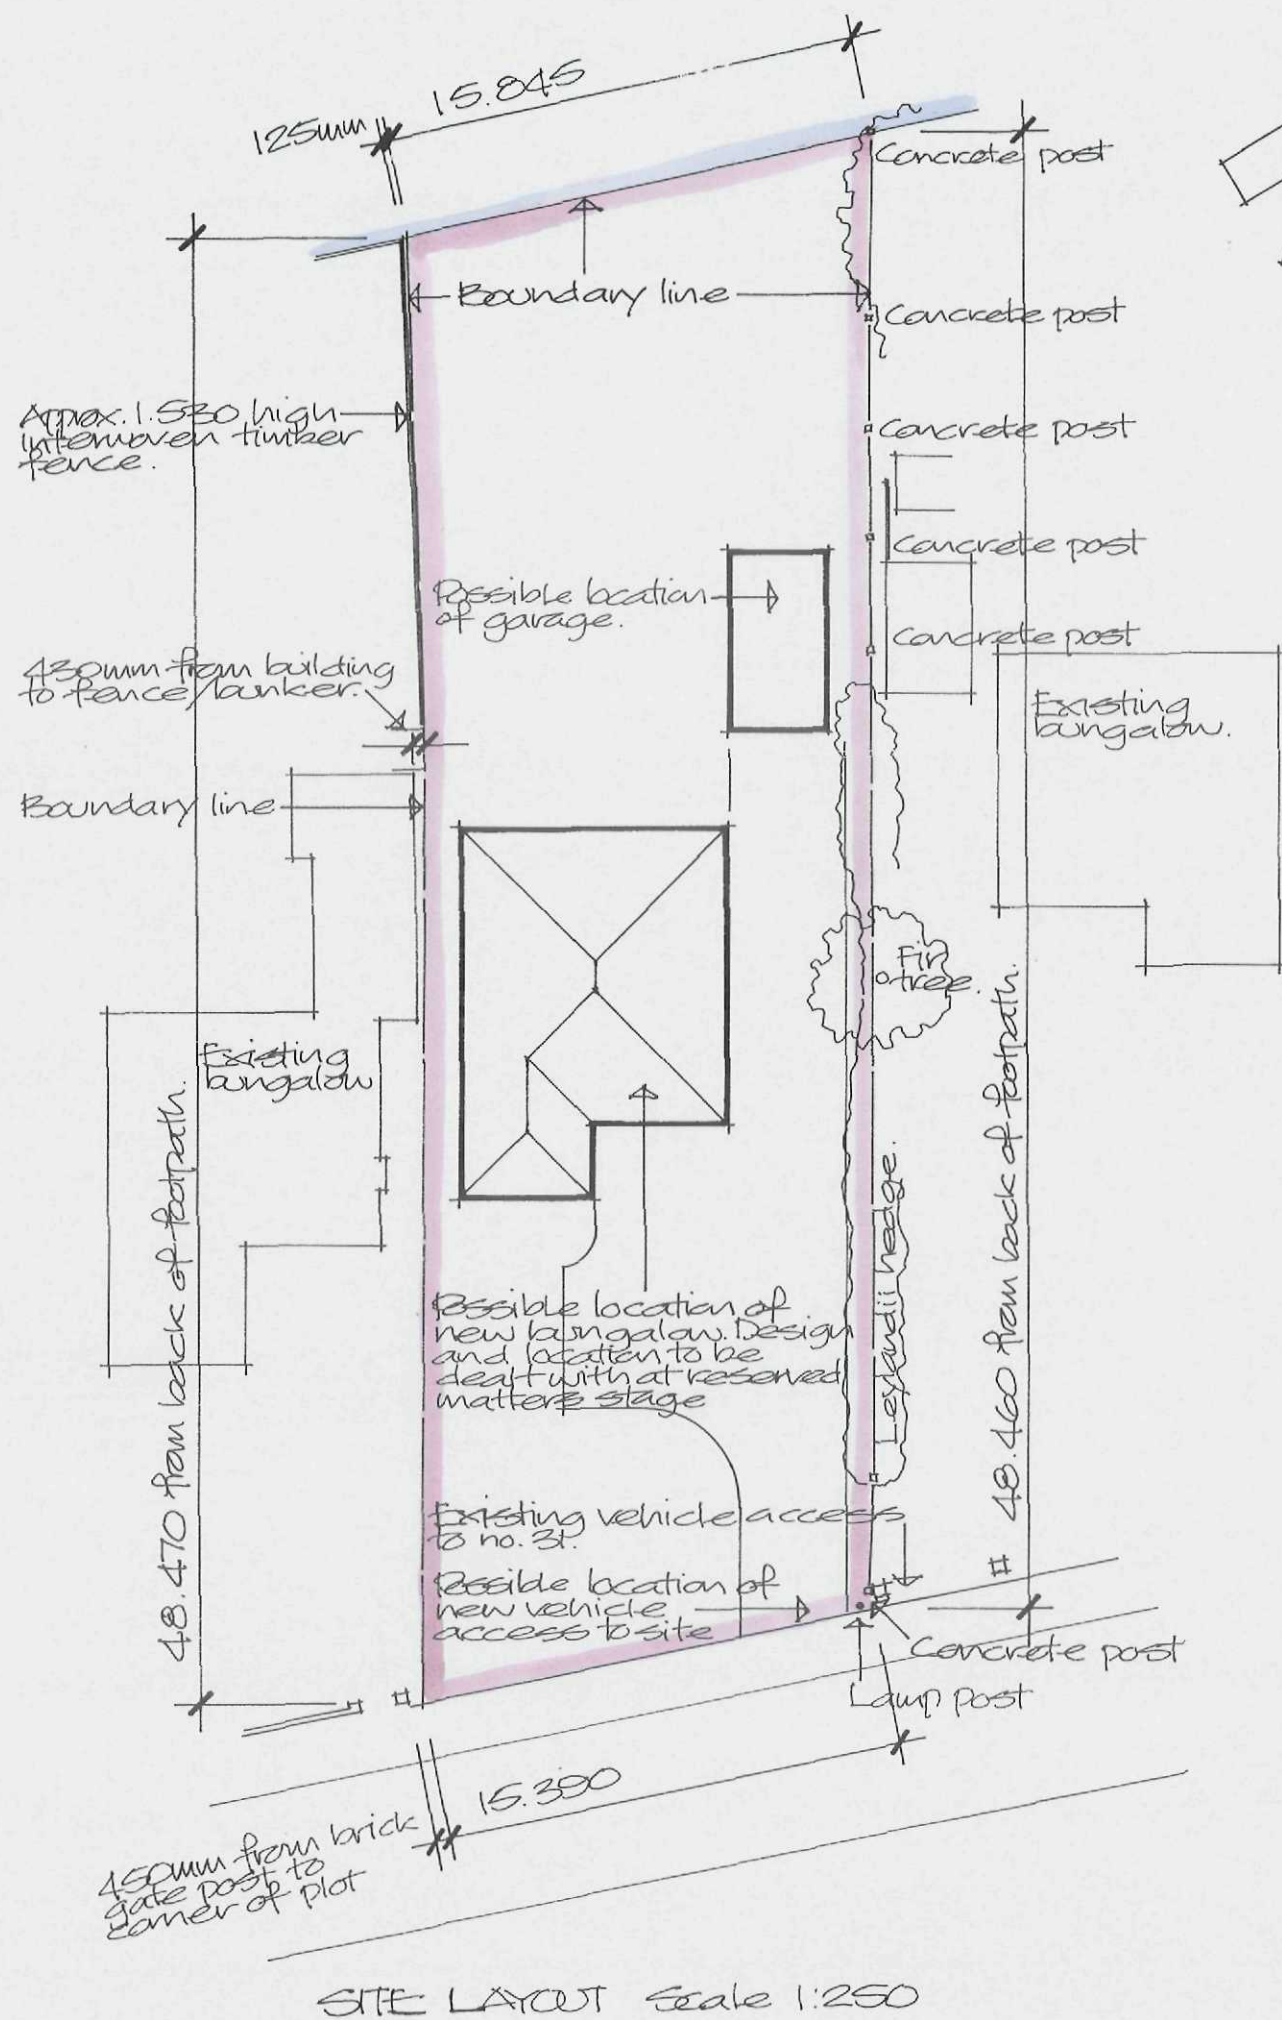

Project
**PROPOSED BUILDING PLOT
BETWEEN
31 & 35 WESTHORPE ROAD,
GOSBERTON, SPALDING.**

ALAN HORNSBY
ARCHITECTURAL SERVICES LTD
"Little Acre"
35 Peak Hill, Cowbit,
Spalding, Lincs. PE12 6AW
Tel. Holbeach (01406) 380591

Client
**TRUSTEES OF THE R C CASSWELL
GRANDCHILDREN SETTLEMENT
C/O R LONGSTAFF & CO**

Scale 1:250 & 1:1250 Drg. no. 11/25/01
Date August 2011