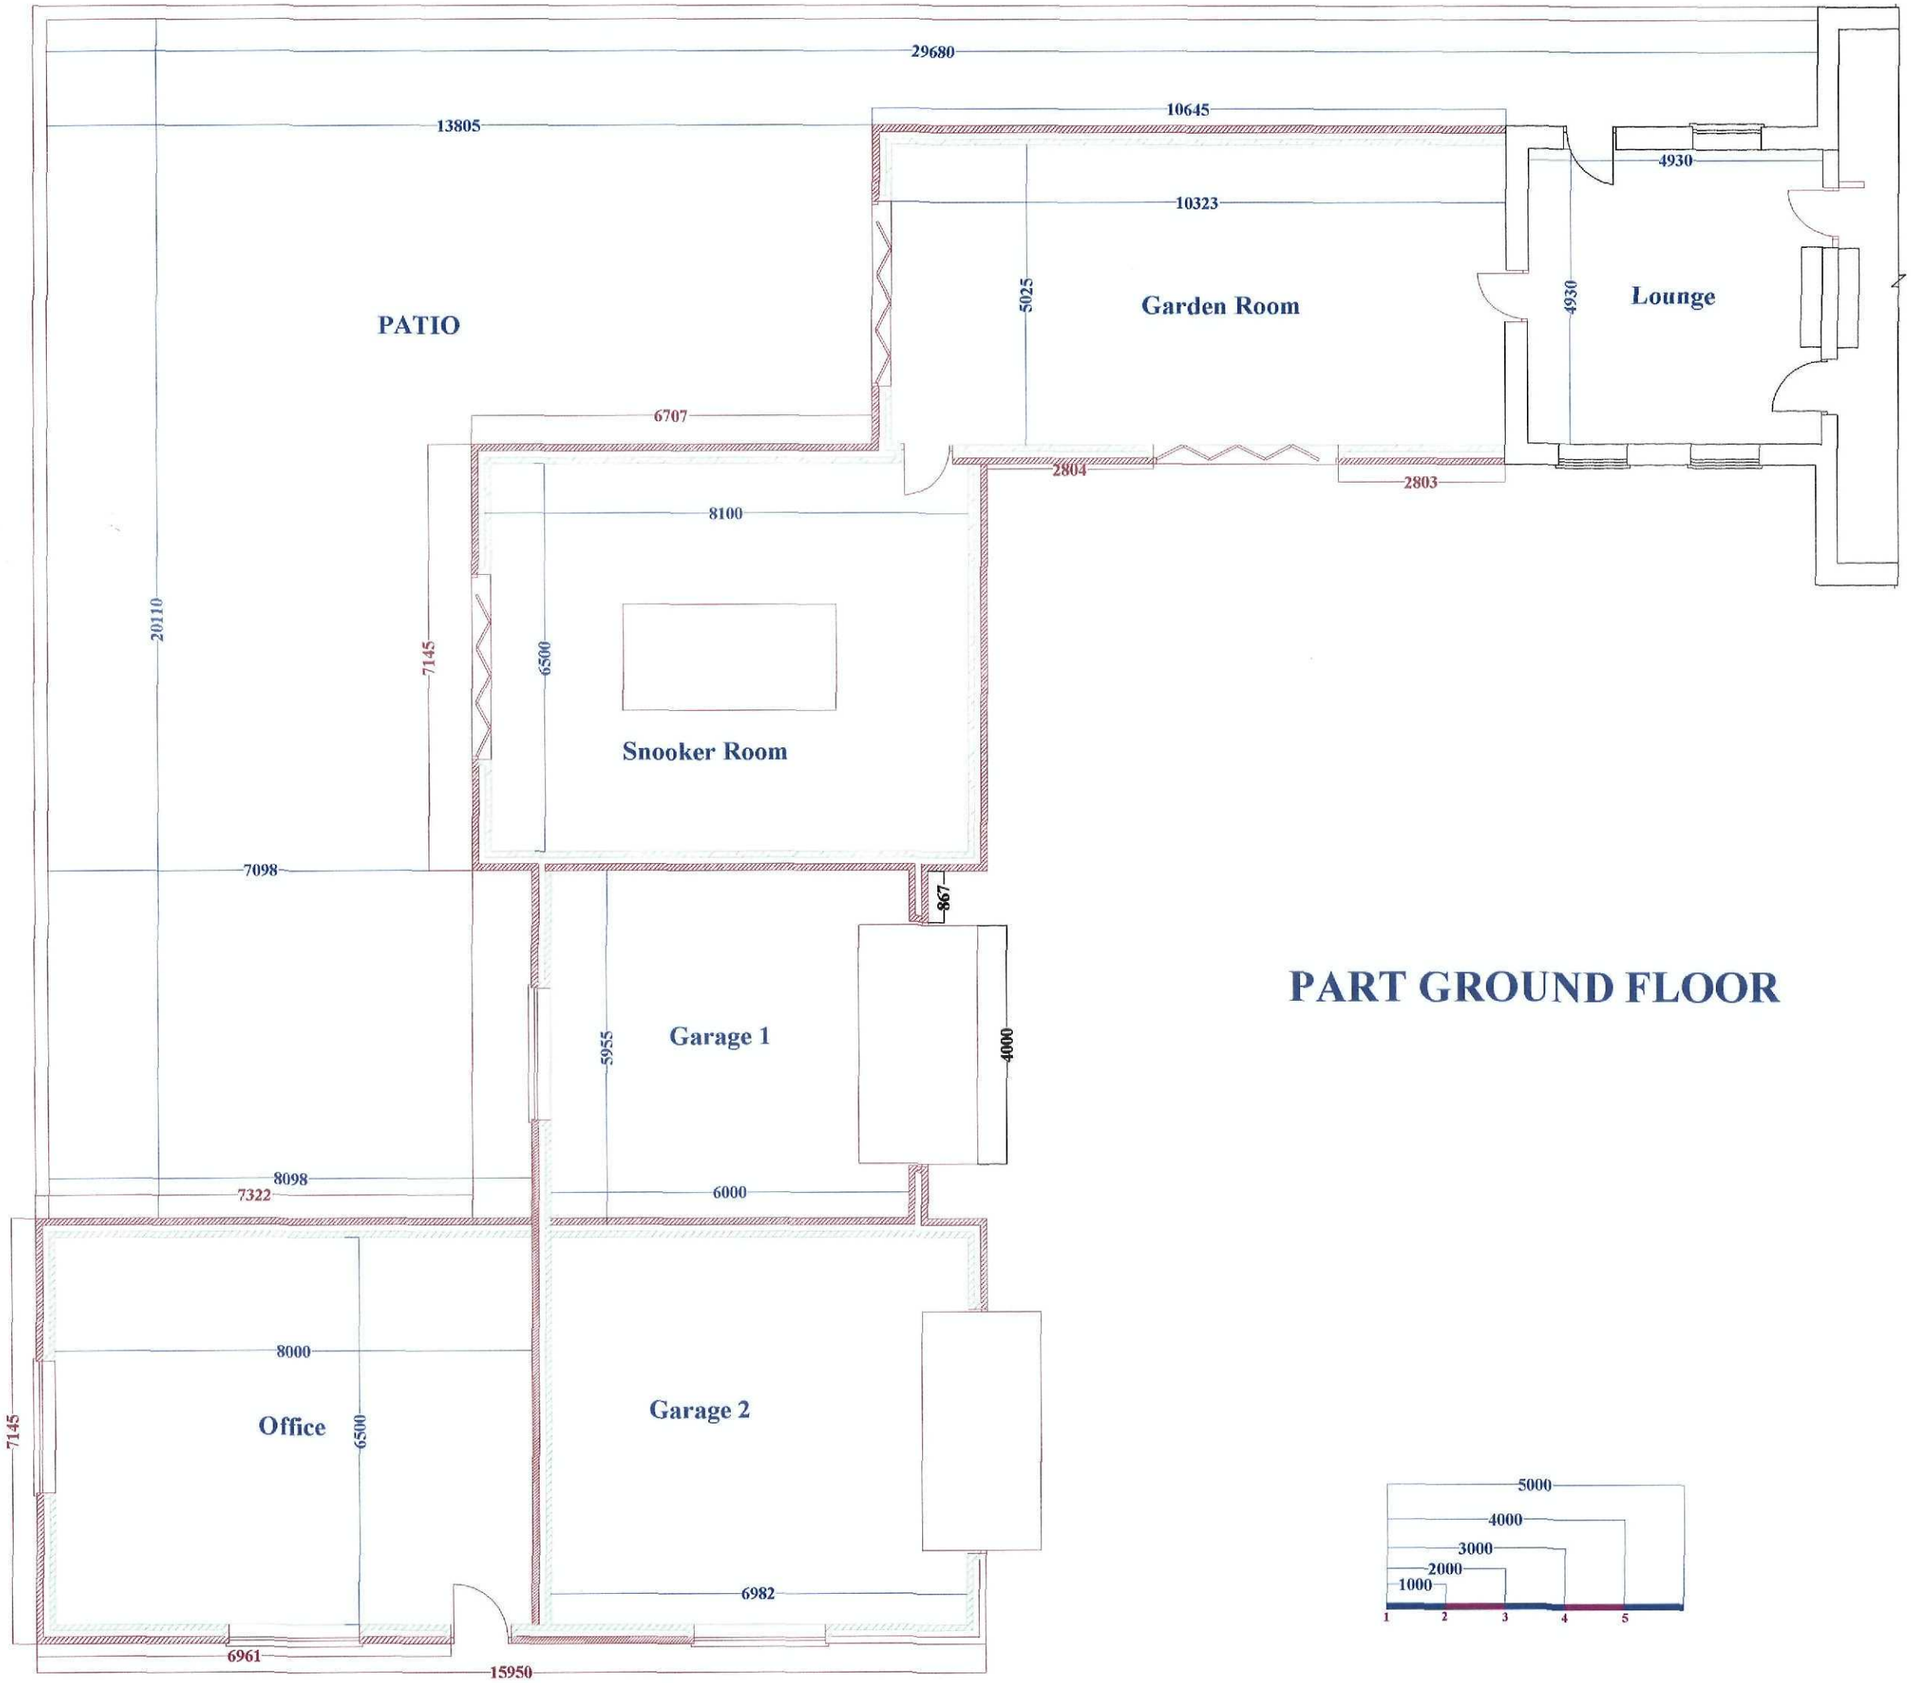


PART GROUND FLOOR

General Notes

THIS DRAWING SHALL B
READ IN CONJUNCTION
WITH THE SEPERATE
BUILDING REGULATION
SPECIFICATION NOTES

ALL DIMENSIONS SHALL
CHECKED ON SITE AND
UNDER NO CIRCUMSTA
SHALL DIMENSIONS BE
TAKEN FROM THE
DRAWINGS AND USED
FOR TENDERING ORDER
OR CONSTRUCTION
PURPOESES WITHOUT
CHECKING THEM ON SI
FIRST

THIS DRAWING IS THE
COPYRIGHT OF J W MOS
AND SHALL NOT BE CO
WITHOUR EXPRESS
CONSENT

0 8 SEP 2011

Ref: 0693-

No.	Revision/Issue

Firm Name and Address
JOHN W MOSES M.R.I.C.S
CHARTERED SURVEYOR
3 PINE COURT
SPALDING
LINCOLNSHIRE
PE12 6FG

Project Name and Address
PROPOSED
ALTERATIONS AND
EXTENSIONS TO
THE STATION
STATION ROAD
GOSBERTON RISEGATE
SPALDING PE11 4HA

Project	Sheet
JWM/MP/007	EXISTIN PLANS
Date 02/09/11	
Scale 1:100	