
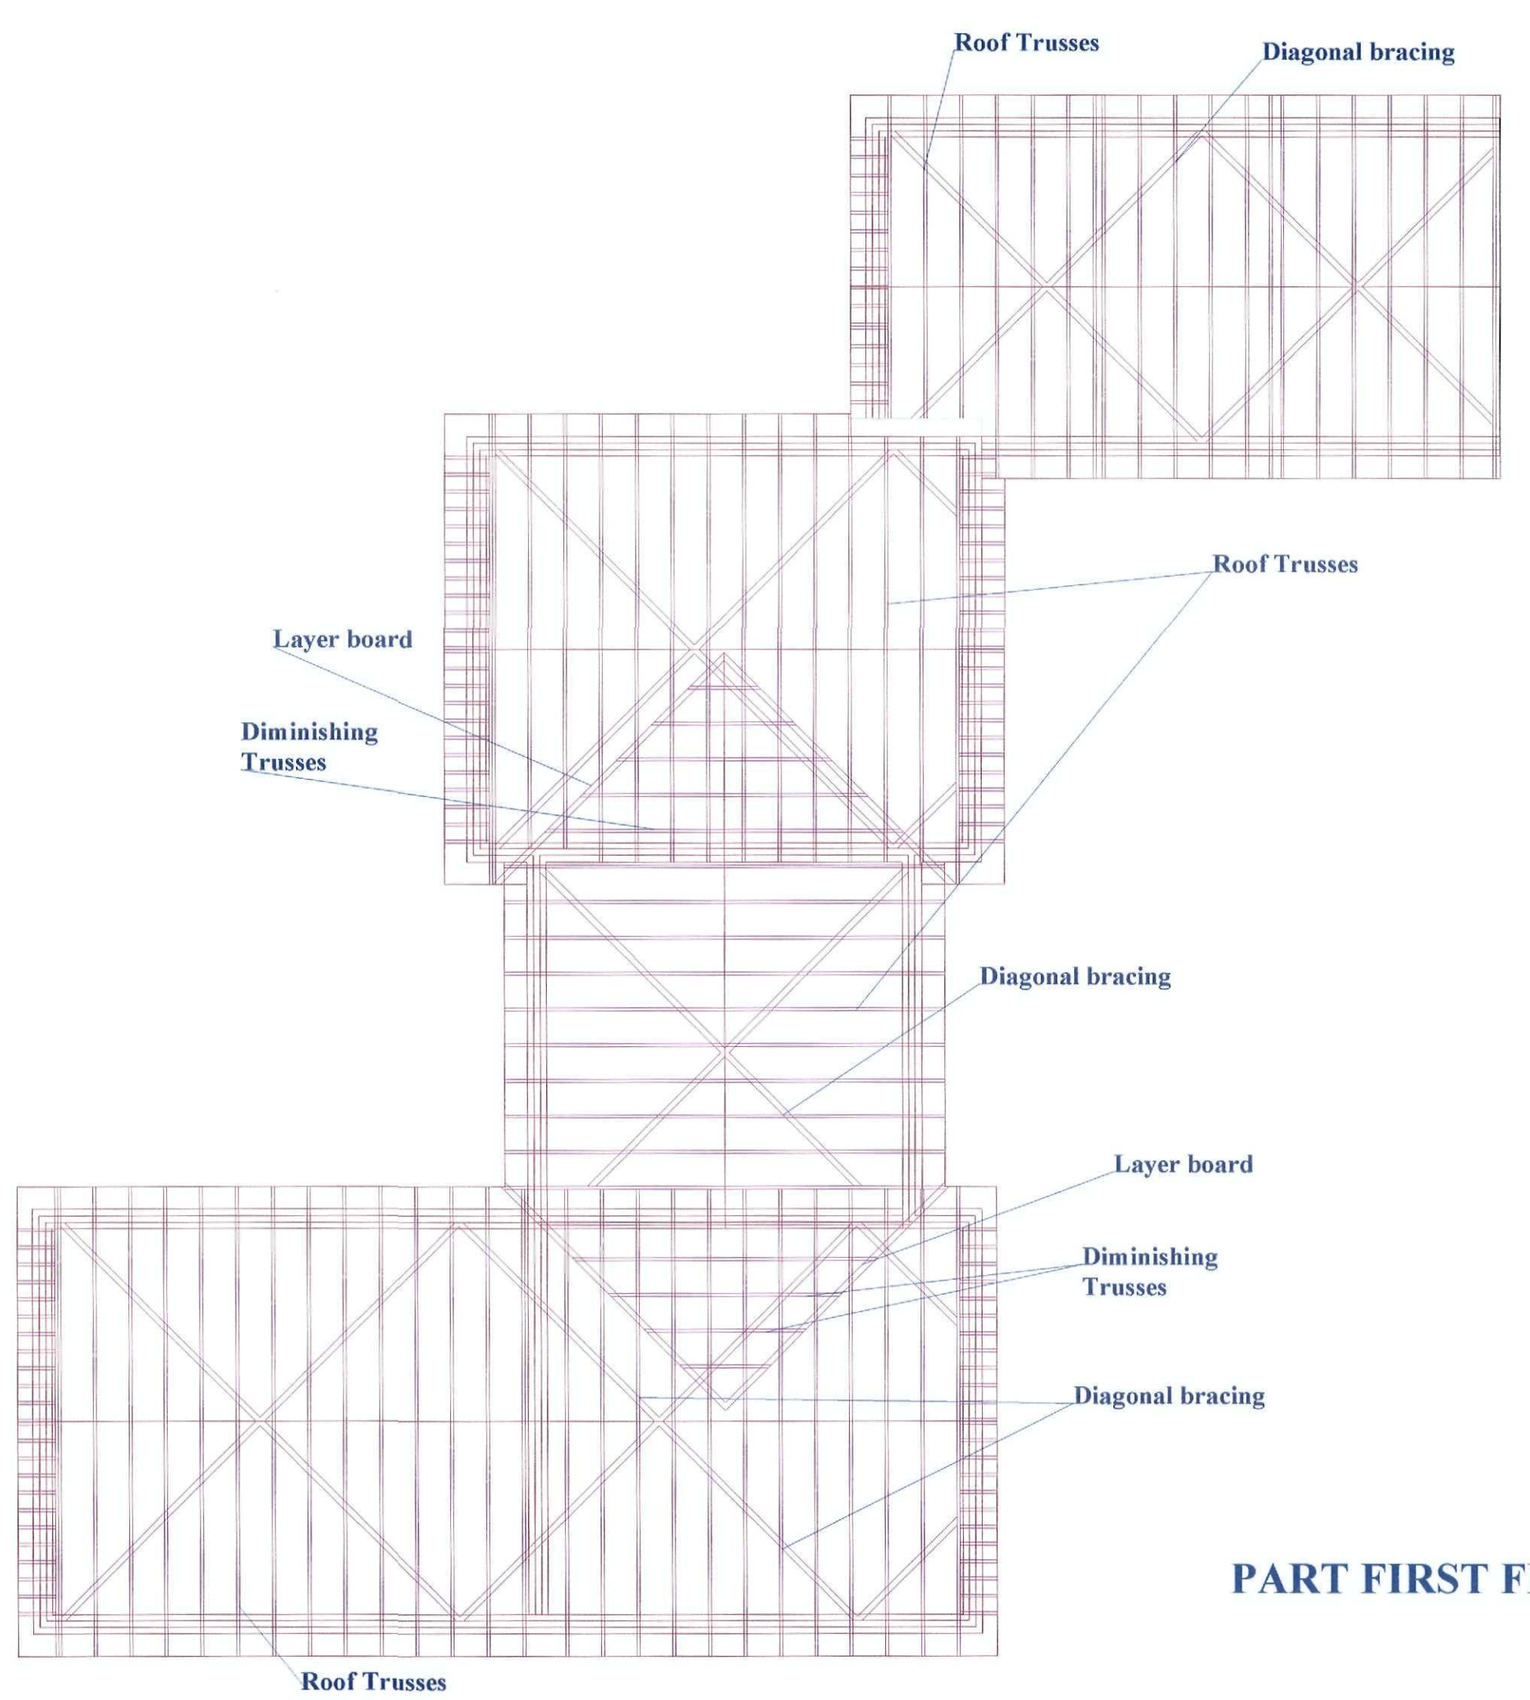


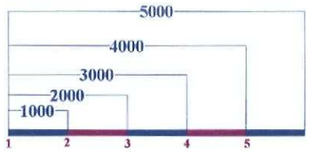

PART FIRST FLOOR

General Notes

THIS DRAWING SHALL BE READ IN CONJUNCTION WITH THE SEPERATE BUILDING REGULATION SPECIFICATION NOTES

ALL DIMENSIONS SHALL BE CHECKED ON SITE AND UNDER NO CIRCUMSTANCES SHALL DIMENSIONS BE TAKEN FROM THE DRAWINGS AND USED FOR TENDERING ORDERING OR CONSTRUCTION PURPOESES WITHOUT CHECKING THEM ON SITE FIRST

THIS DRAWING IS THE COPYRIGHT OF J W MOSES AND SHALL NOT BE COPIED WITHOUR EXPRESS CONSENT

Planning & Development
0 8 SEP 2011
Ref: 0693-11

No.	Revision/Issue	Date

Firm Name and Address
JOHN W MOSES M.R.I.C.S
CHARTERED SURVEYOR
3 PINE COURT
SPALDING
LINCOLNSHIRE
PE12 6FG

Project Name and Address
PROPOSED ALTERATIONS AND EXTENSIONS TO THE STATION
STATION ROAD
GOSBERTON RISEGATE
SPALDING PE11 4HA

Project	Sheet
JWM/MP/010	PROPOSED PLANS
Date: 02/09/11	
Scale: 1:100	