
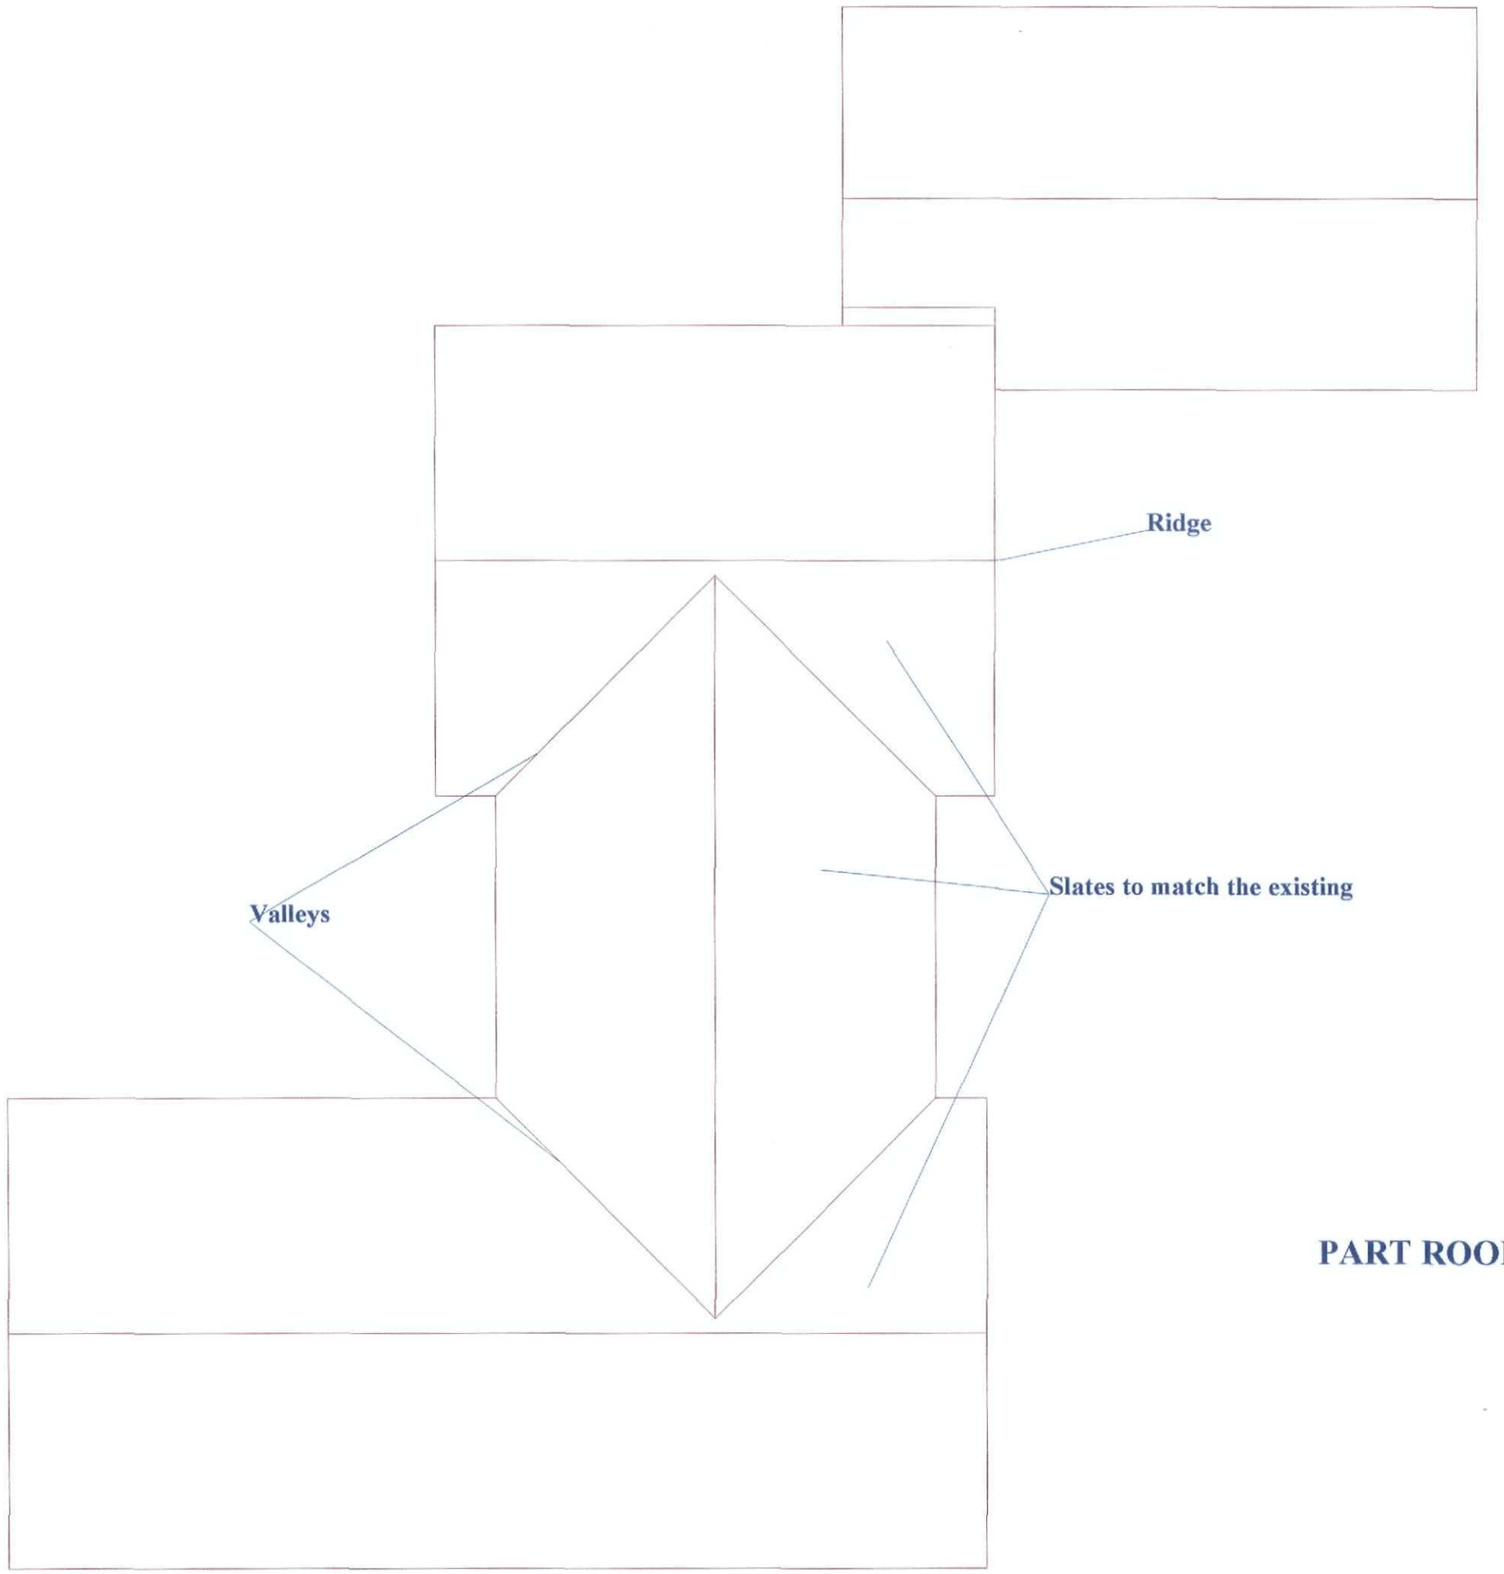


PART ROOF STRUCTURE

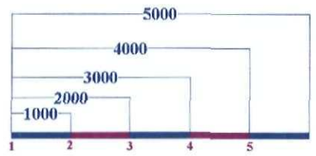

General Notes

THIS DRAWING SHALL BE READ IN CONJUNCTION WITH THE SEPERATE BUILDING REGULATION SPECIFICATION NOTES

ALL DIMENSIONS SHALL B CHECKED ON SITE AND UNDER NO CIRCUMSTANC *SHALL DIMENSIONS BE* TAKEN FROM THE DRAWINGS AND USED FOR TENDERING ORDERIN OR CONSTRUCTION PURPOESES WITHOUT CHECKING THEM ON SITE FIRST

THIS DRAWING IS THE COPYRIGHT OF J W MOSE AND SHALL NOT BE COPIE WITHOUR EXPRESS CONSENT

0 8 SEP 2011
Ref: 0693-11

No.	Revision/Issue	Dat

Firm Name and Address
JOHN W MOSES M.R.I.C.S
CHARTERED SURVEYOR
3 PINE COURT
SPALDING
LINCOLNSHIRE
PE12 6FG

Project Name and Address
PROPOSED ALTERATIONS AND EXTENSIONS TO THE STATION
STATION ROAD
GOSBERTON RISEGATE
SPALDING PE11 4HA

Project	Sheet
JWM/MP/013	PROPOSED PLANS
Date: 25/07/11	
Scale: 1:100	