
Ordnance Survey, (c) Crown Copyright 2011. All rights reserved. Licence number 100020449

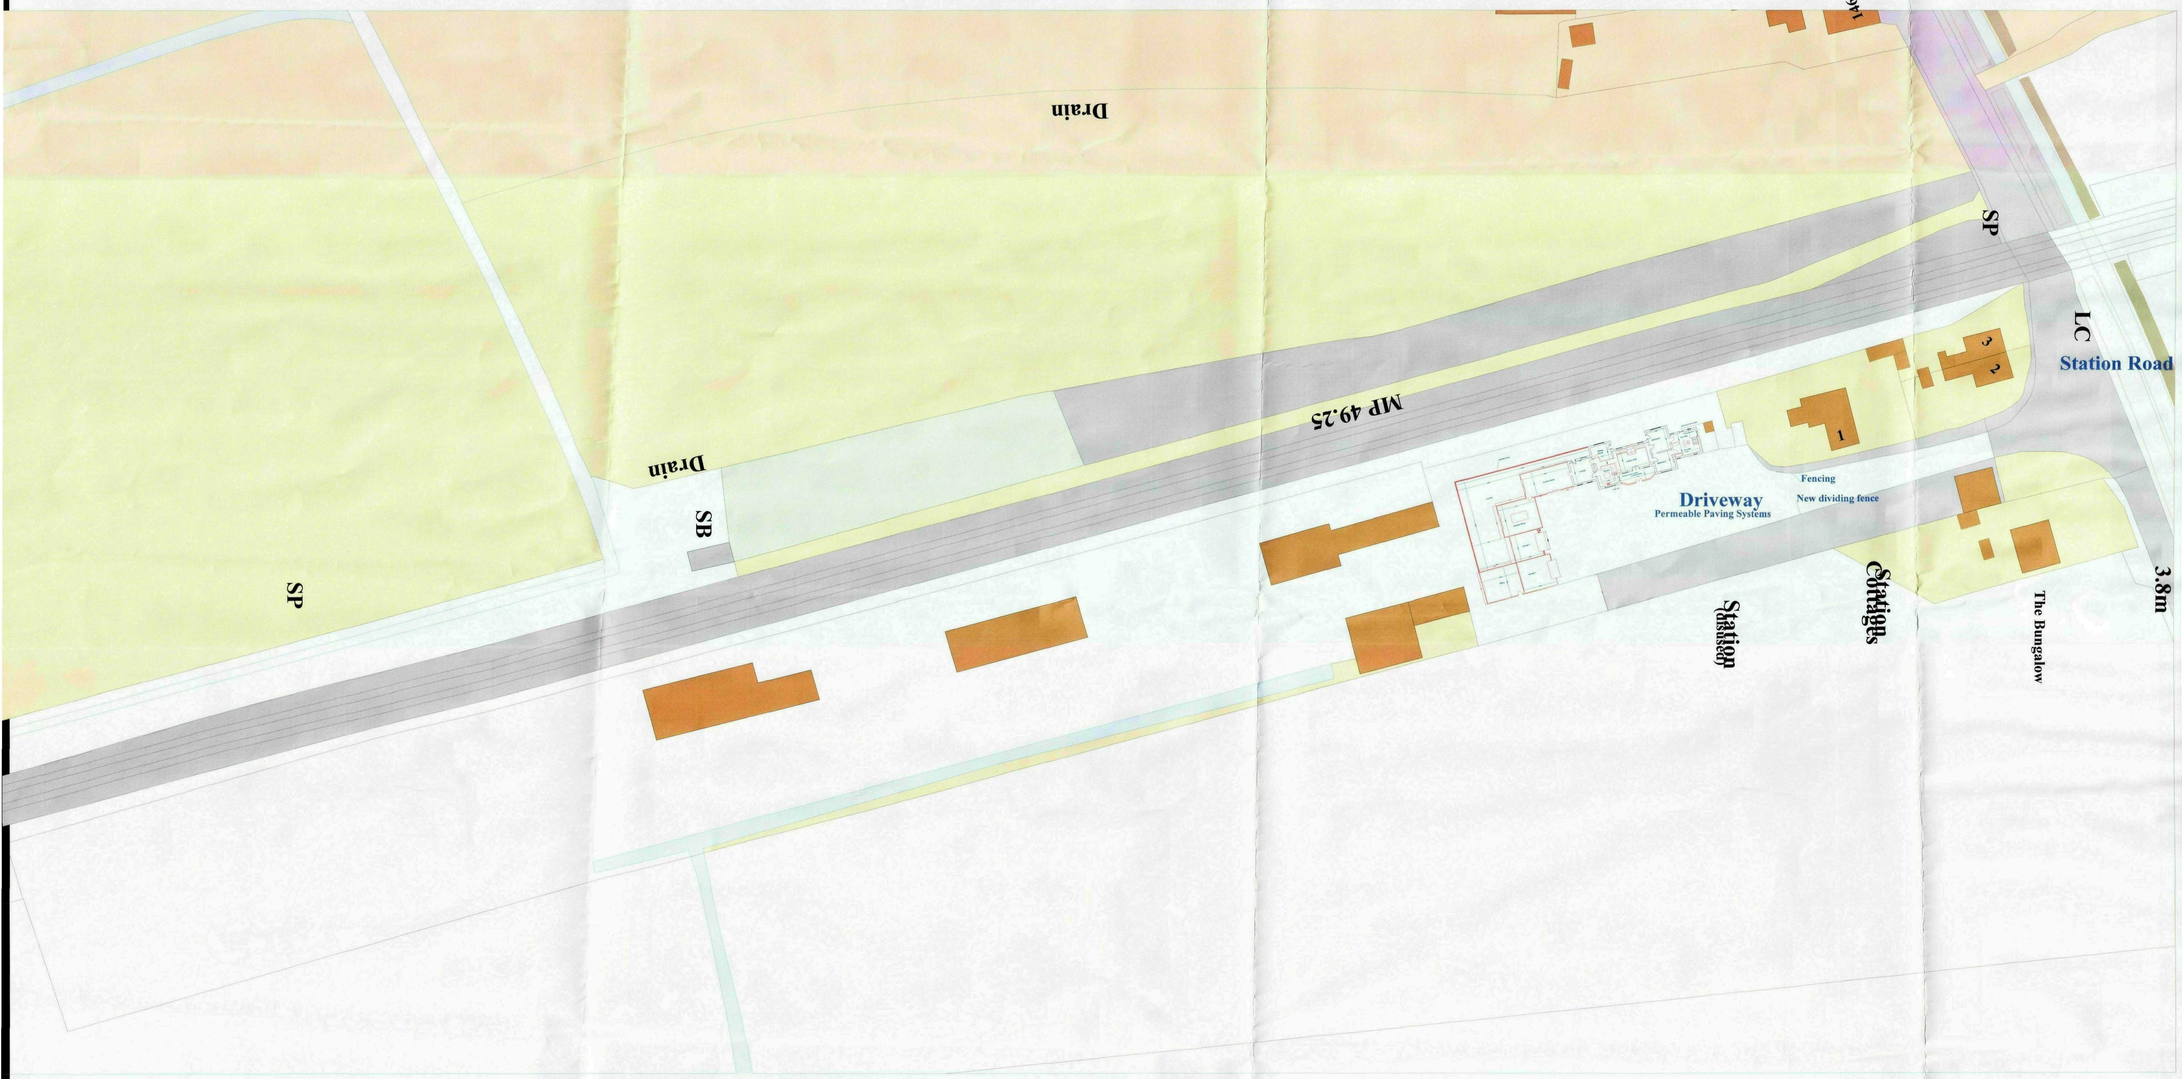

General Notes

THIS DRAWING SHALL BE READ IN CONJUNCTION WITH THE SEPERATE BUILDING REGULATION SPECIFICATION NOTES

ALL DIMENSIONS SHALL BE CHECKED ON SITE AND UNDER NO CIRCUMSTANCES SHALL DIMENSIONS BE TAKEN FROM THE DRAWINGS AND USED FOR TENDERING ORDERING OR CONSTRUCTION PURPOESES WITHOUT CHECKING THEM ON SITE FIRST

THIS DRAWING IS THE COPYRIGHT OF J W MOSES AND SHALL NOT BE COPIED WITHOUR EXPRESS CONSENT

No.	Revision/Issue	Date

Firm Name and Address

JOHN W MOSES M.R.I.C.S
CHARTERED SURVEYOR
3 PINE COURT
SPALDING
LINCOLNSHIRE
PE12 6FG

Project Name and Address

PROPOSED ALTERATIONS AND EXTENSIONS TO THE STATION
STATION ROAD
GOSBERTON RISEGATE
SPALDING PE11 4HA

Project	Sheet
JWM/MP/024	PROPOSED BLOCK PLAN
Date 26/09/11	
Scale 1:500	

Planning Department
30 SEP 2011
Rec'd
11/0590